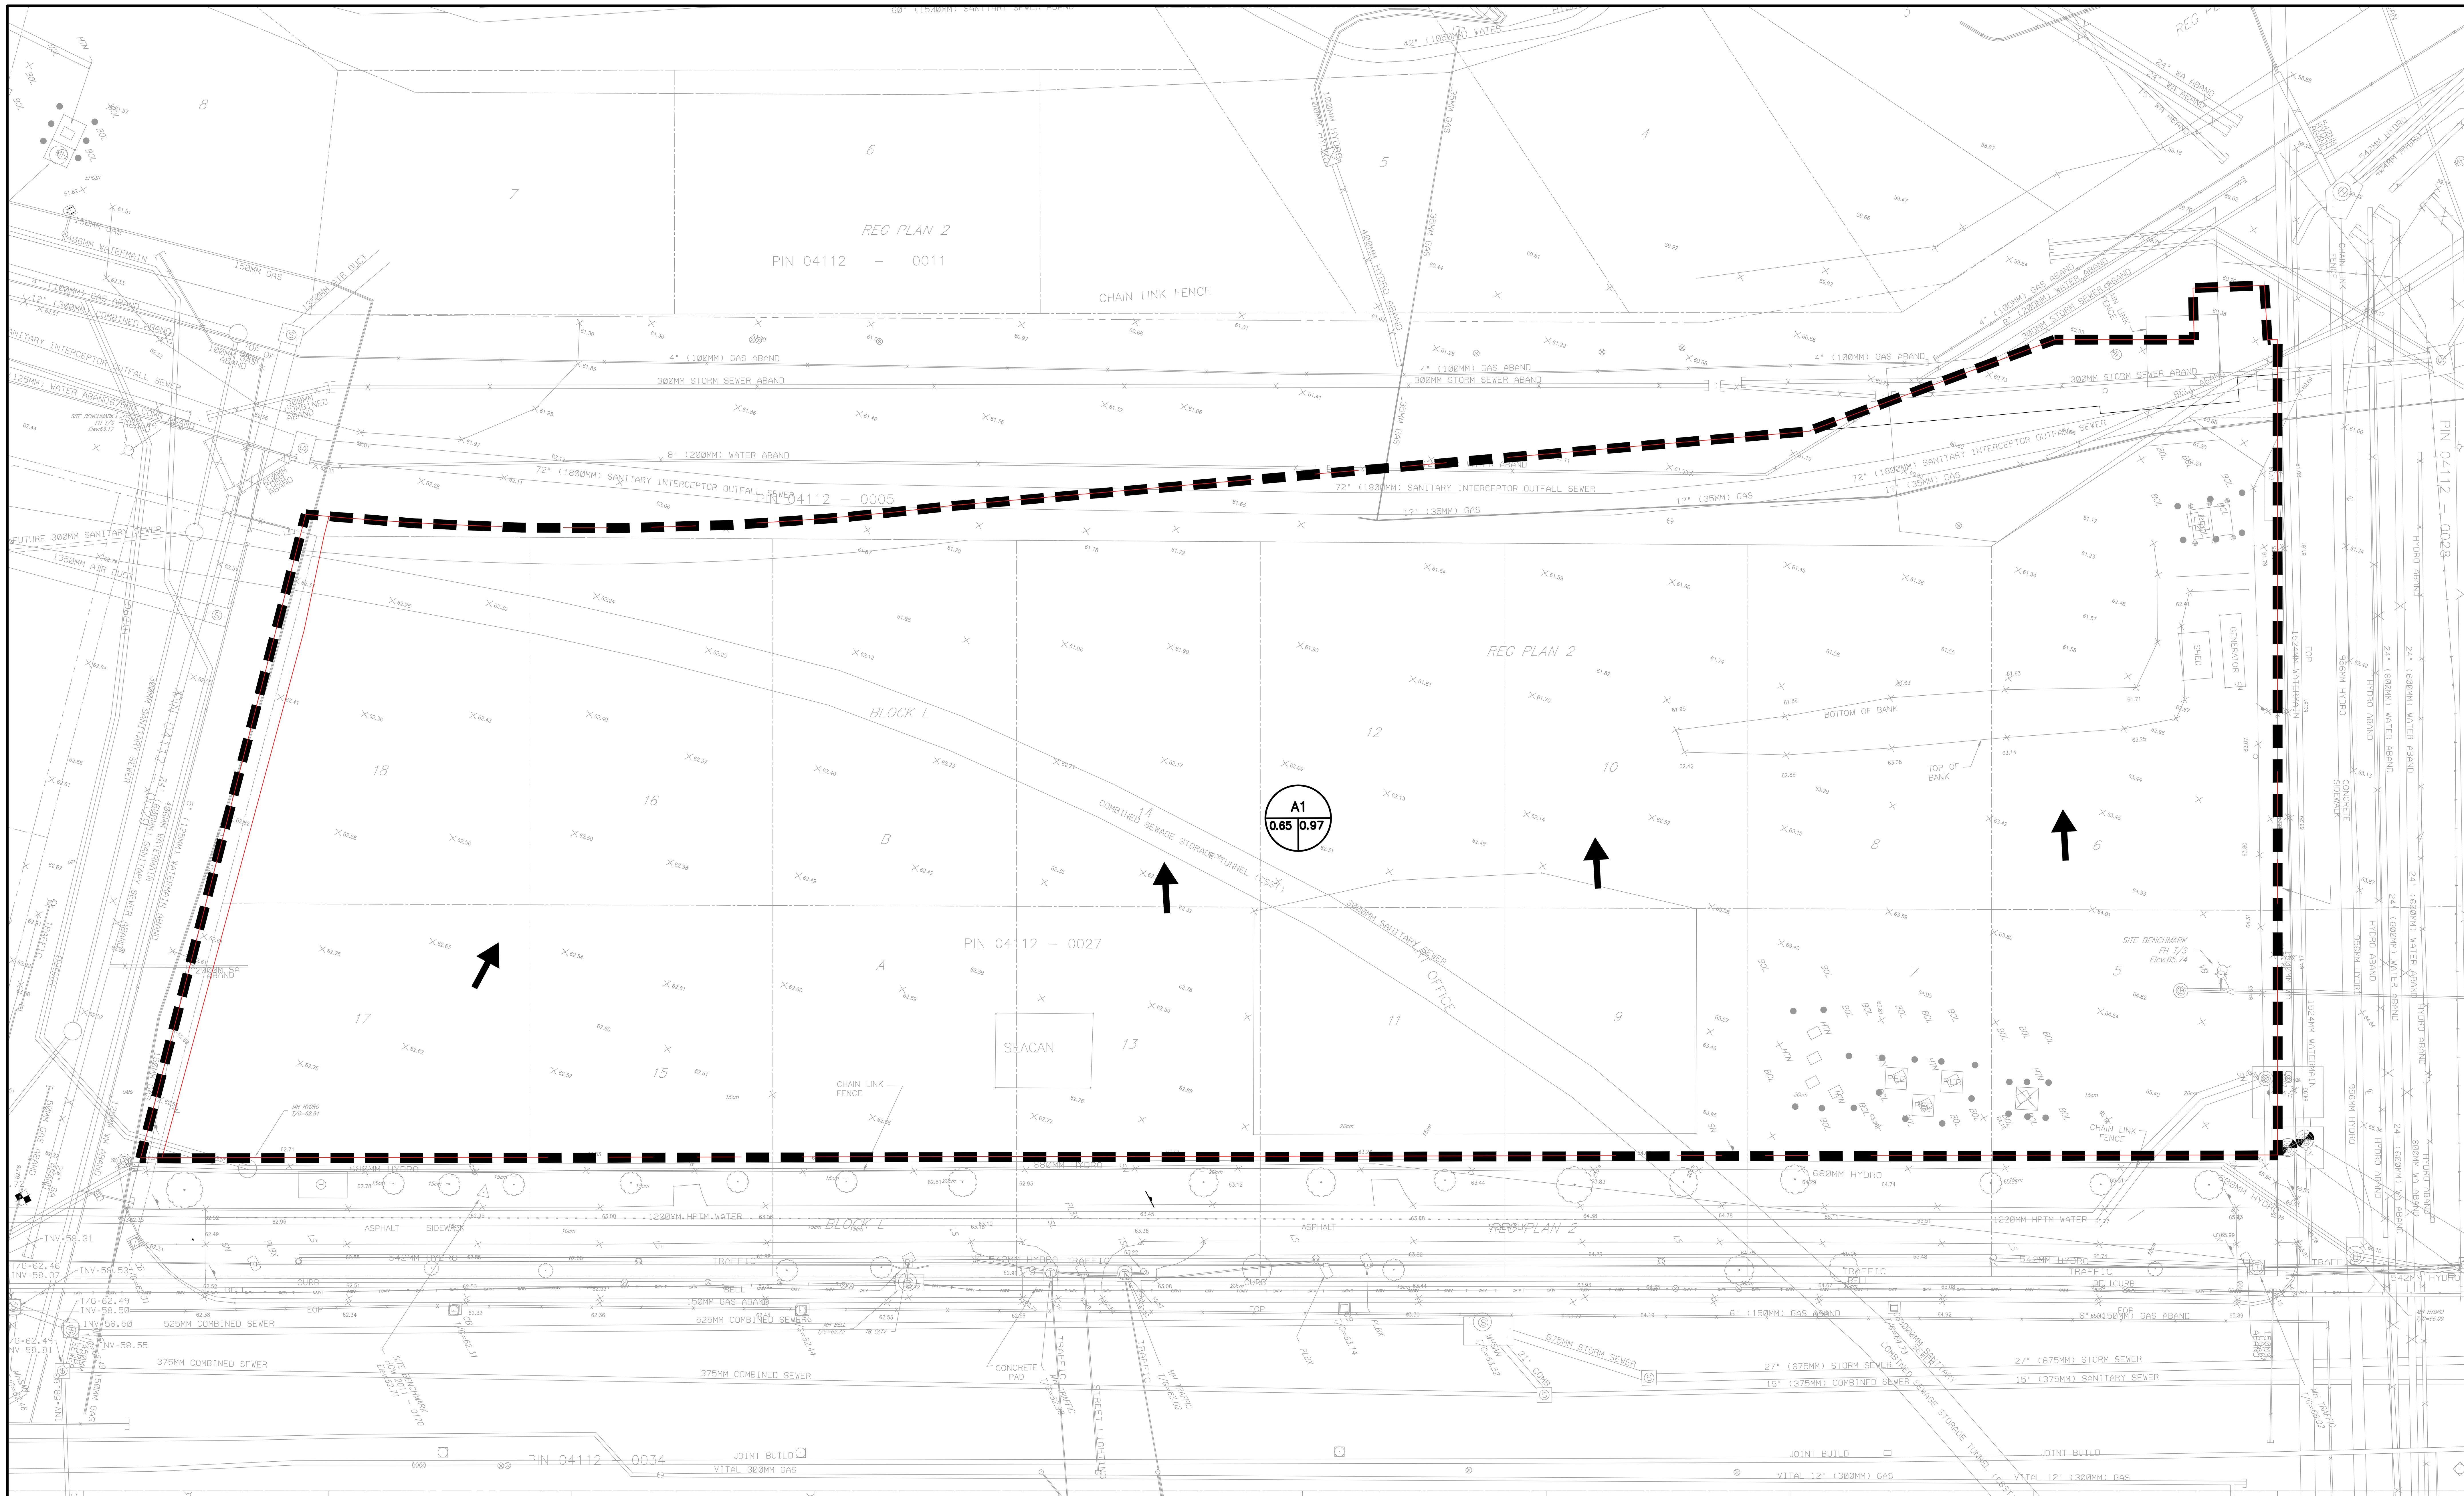

DOUGLAS JAMES, MCIP, RPP
MANAGER, DEVELOPMENT REVIEW - CENTRAL
PLANNING, INFRASTRUCTURE & ECONOMIC
DEVELOPMENT DEPARTMENT, CITY OF OTTAWA

APPROVED
By Douglas James at 11:45 am, Oct 28, 2021

LEGEND

AREA ID — DRAINAGE AREA CHARACTERISTICS

RUNOFF COEFFICIENT % — AREA ha

CATCHMENT AREAS

Consultant's Information: X:\Proj\2019\190167700-OPL-LAC Joint Facility\09. CAD\07 Sheets\190167700-Existing Catchments.dwg

CONTRACTOR MUST CHECK & VERIFY ALL DIMENSIONS ON THE JOB.

DO NOT SCALE DRAWINGS.

ALL DRAWINGS, SPECIFICATIONS AND RELATED DOCUMENTS ARE THE COPYRIGHT PROPERTY OF THE ARCHITECT AND MUST BE RETURNED UPON REQUEST. REPRODUCTION OF DRAWINGS, SPECIFICATIONS AND RELATED DOCUMENTS IN PART OR IN WHOLE IS FORBIDDEN WITHOUT THE WRITTEN PERMISSION OF THE ARCHITECT.

THIS DRAWING IS NOT TO BE USED FOR CONSTRUCTION UNTIL SIGNED BY THE ARCHITECT.

MORRISON HERSHFIELD
200-2932 BASELINE ROAD, OTTAWA, ON K2H 1B1

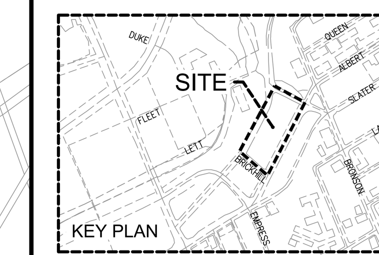

ISSUED

No.	Date	Description
0	05/06/20	ISSUED FOR SITE PLAN CONTROL
1	13/11/20	ISSUED FOR SITE PLAN CONTROL R1
2	05/03/20	ISSUED FOR SITE PLAN CONTROL R2
3	09/04/21	ISSUED FOR INTERNAL COORDINATION
4	11/05/21	ISSUED FOR TENDER
5	17/08/21	ISSUED FOR SITE PLAN CONTROL R3

LICENSED PROFESSIONAL ENGINEER
J.G. FOOKES
Aug 18, 2021
PROVINCE OF ONTARIO

Diamond Schmitt Architects 384 Adelaide Street West Suite 100 Toronto, Ontario M5V 1R7 Canada Tel: 416 862 8800 Fax: 416 862 5508 info@dsai.ca www.dsai.ca

KWC Architects Inc.
Architects in Joint Venture for the OPL/LAC Joint Facility
384 Adelaide Street West, Suite 100, Toronto, Canada M5V1R7
Tel: 416 862 8800 Fax: 416 862 5508 info@dsai.ca www.dsai.ca

OPL - LAC JOINT FACILITY

555 ALBERT ST.

OTTAWA ON
K1R 7X3

EXISTING CATCHMENTS

Scale: 1:200
Project No: OCL2
Date: ##/08/21

D07-12-20-007

C900

#18176