


Copyright Reserved

The Contractor shall verify and be responsible for all dimensions. DO NOT scale the drawing - any errors or omissions shall be reported to Stanlec without delay.

The Copyrights to all designs and drawings are the property of Stanlec. Reproduction or use for any purpose other than that authorized by Stanlec is forbidden.

Legend

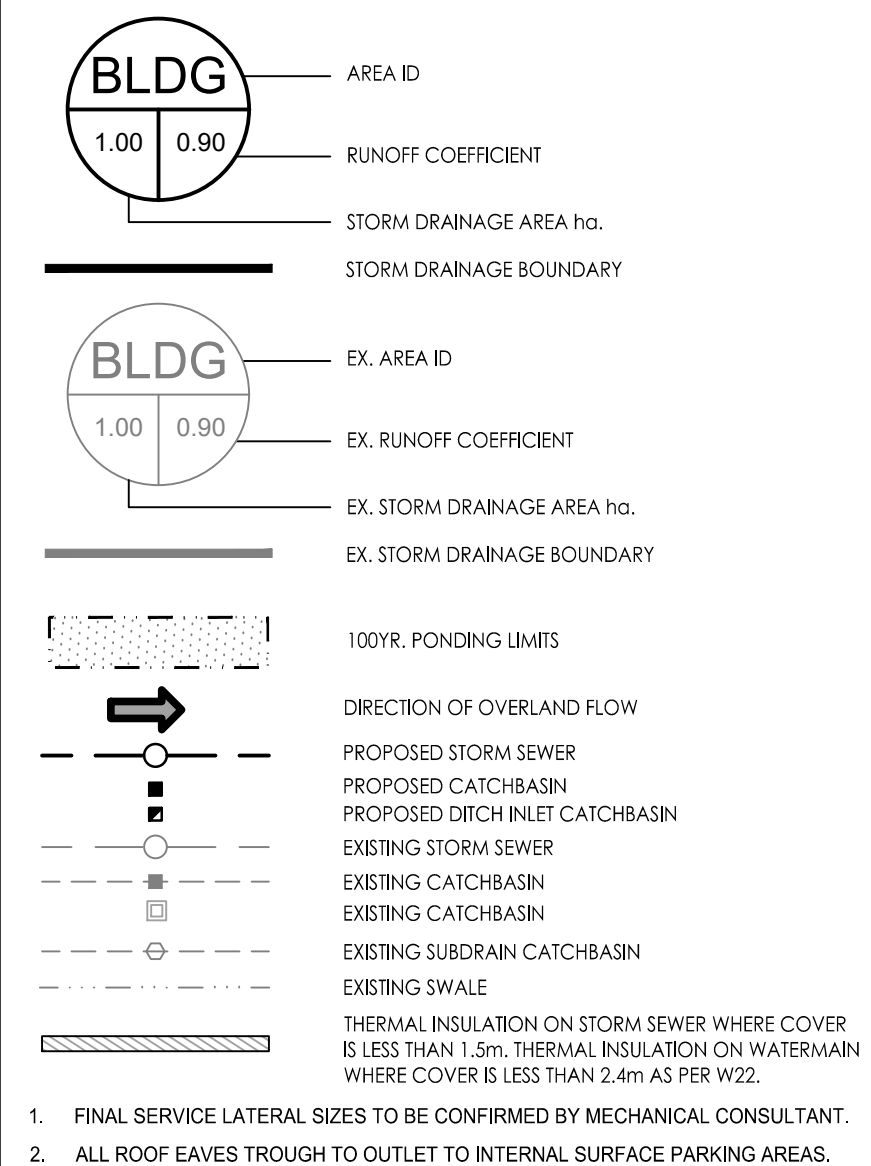

5	RELOCATION OF HYDRANTS	JP	GR	21.12.01
4	ISSUED FOR SPA	JP	DT	21.11.11
3	ISSUED FOR SPA	JP	DT	21.09.09
2	ISSUED FOR SPA	JP	DT	21.04.03
1	ISSUED FOR SPA	JP	DT	20.12.14
Revision		By	Appd.	YY.MM.DD

File Name: 160401585-DB	JP	DT/SG	JP	20.11.06
	Dwn.	Chkd.	Dsan.	YY.MM.DD

Permit-Seal

Client/Project

RICHCRAFT GROUP OF COMPANIES
2280 ST. LAURENT BLVD
PROPOSED RESIDENTIAL DEVELOPMENT
TRAILSEDGE BLOCK 193 & 194
OTTAWA, ON

Title
STORM DRAINAGE PLAN

Project No. 160401585

Scale 0 5 15 25m
1:500

Drawing No. Sheet Revision

SD-1 9 of 11 5

DWG# 18359



W:\active\160401585\design\drawing\160401585-DB.dwg
2021/12/01 8:31 PM By: Polovni Unitel

ORIGINAL SHEET: ARCH 1

2007-12-20-0184 m

DWG# 18359