


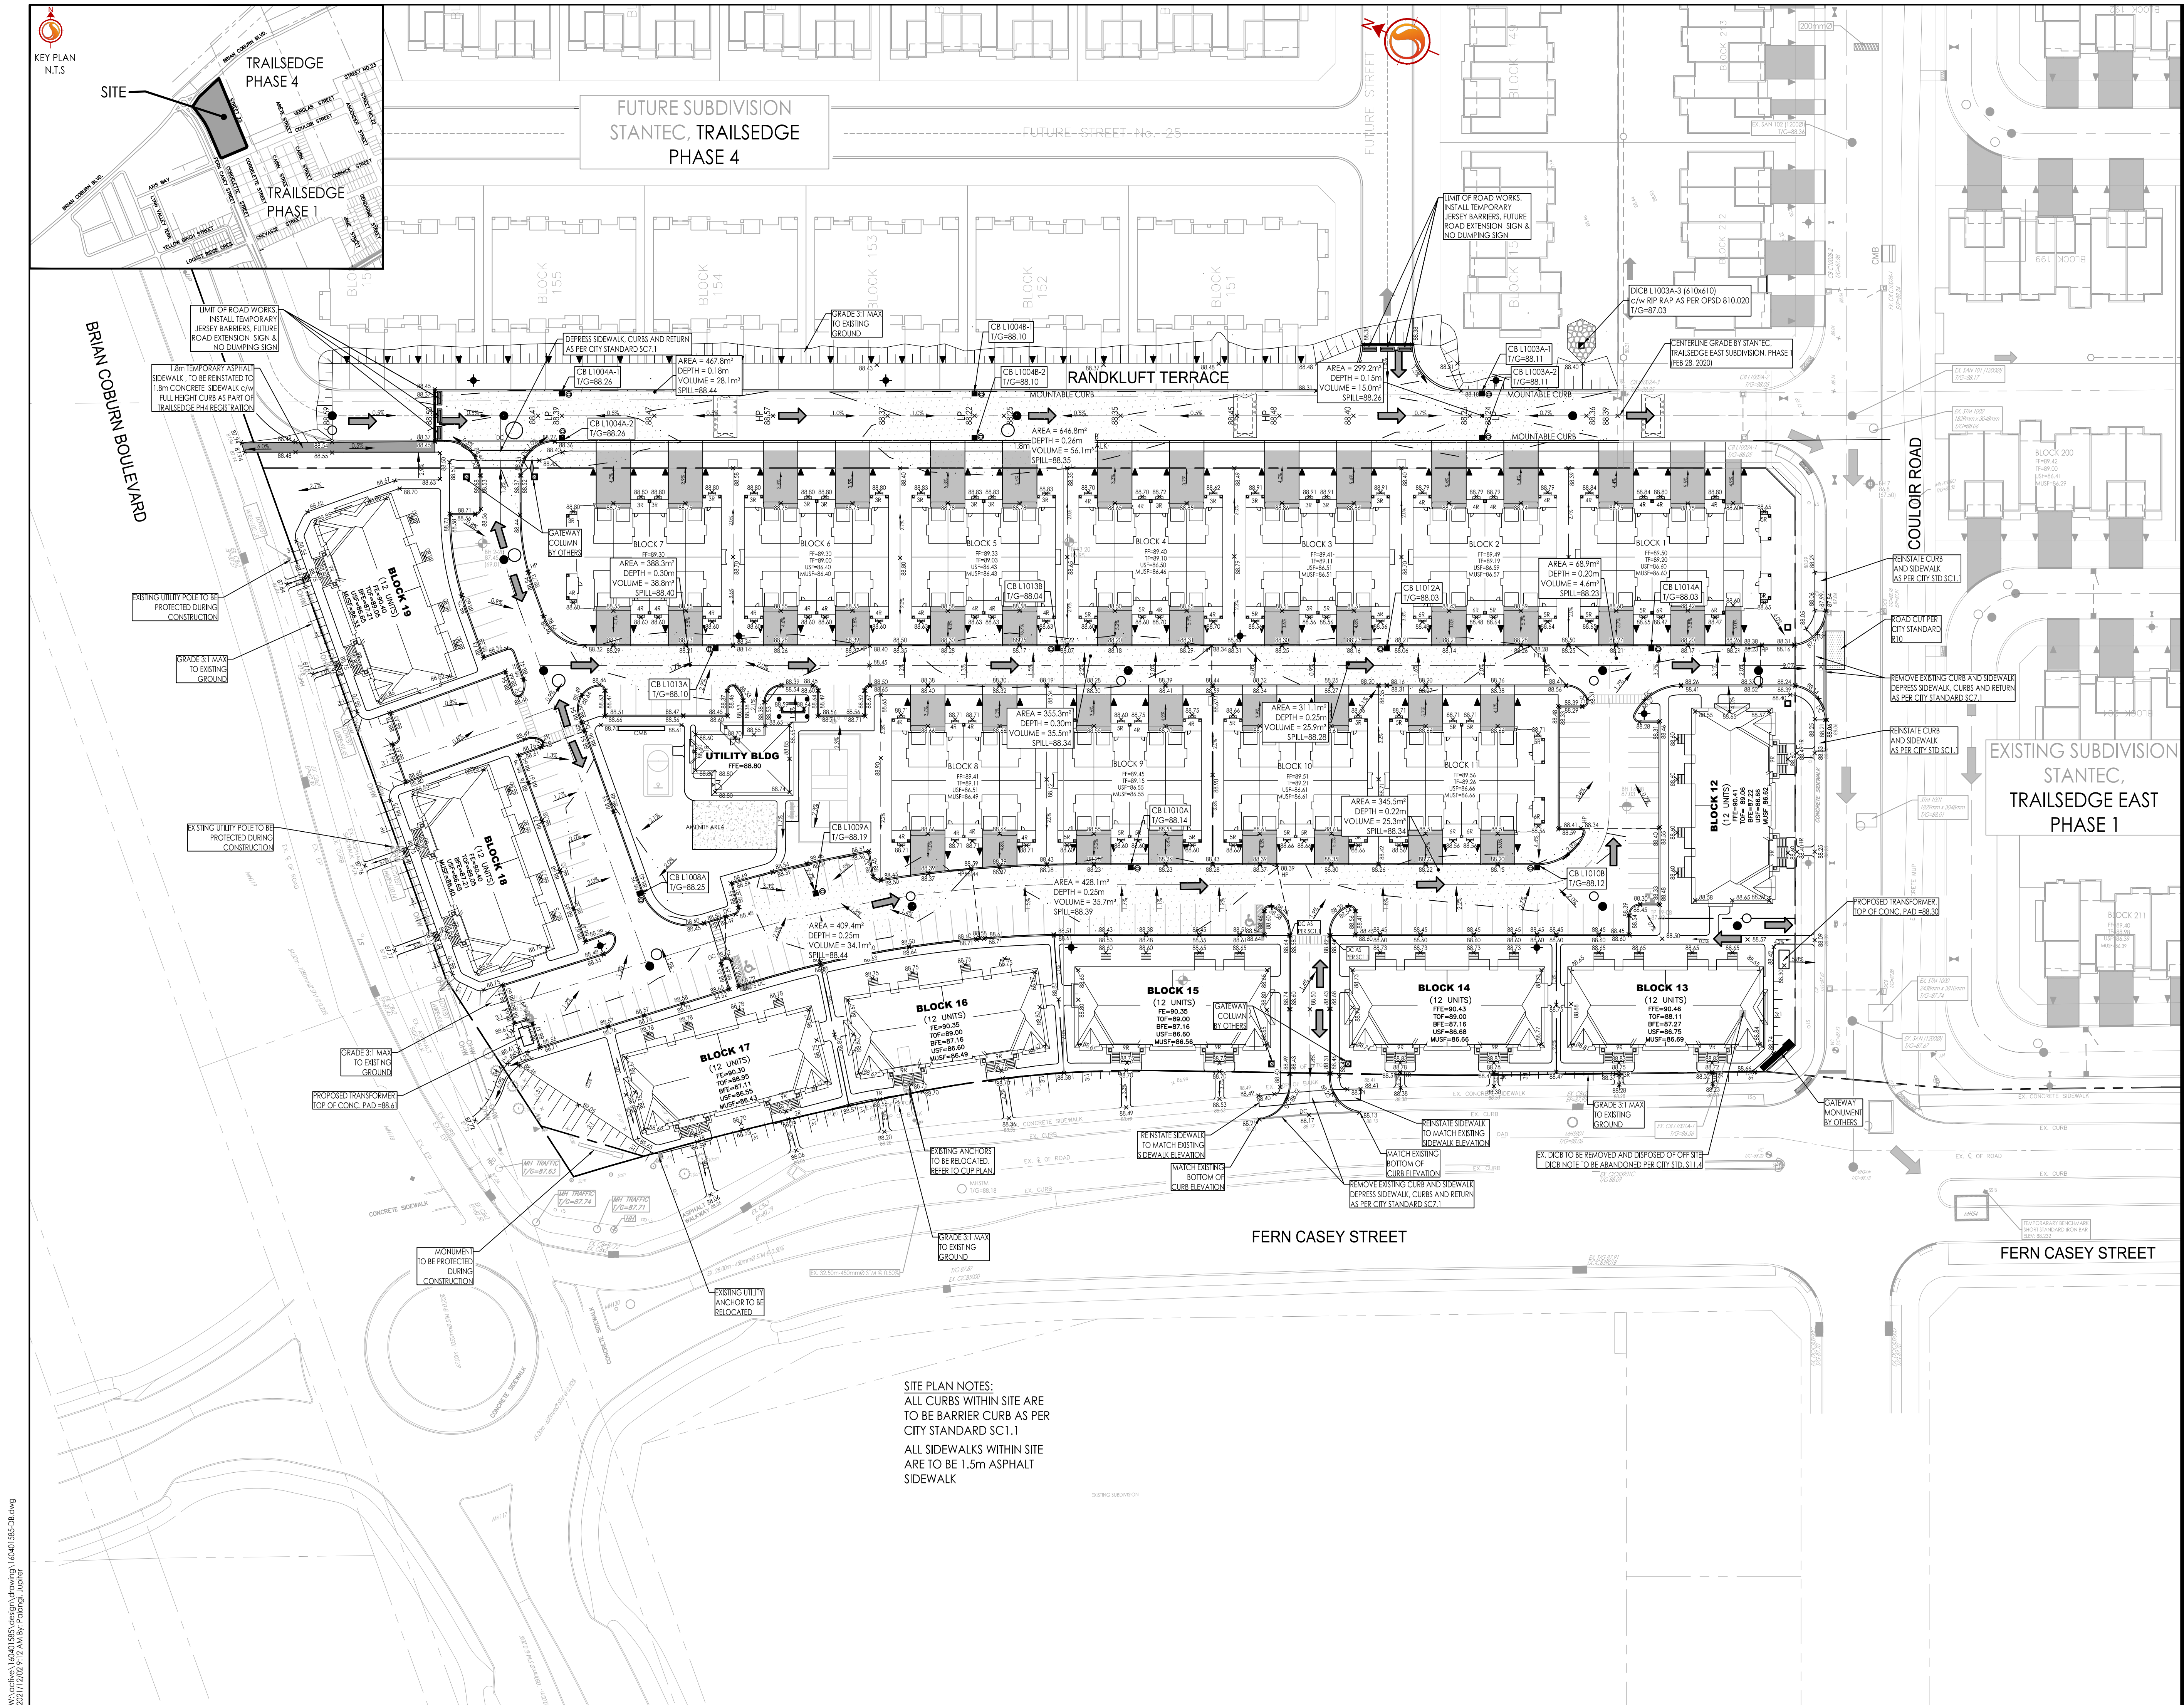

W:\Active\16401585\design\drawing\16401585-DB.dwg
2024/12/20 12:12 PM by: Planning - Junior

ORIGINAL SHEET - ARCH 0



Stantec Consulting Ltd.
400 - 1331 Clyde Avenue
Ottawa ON
Tel. 613.722.4420
www.stantec.com

Copyright Reserved
The Contractor shall verify and be responsible for all dimensions. DO NOT scale the drawing - any errors or omissions shall be reported to Stantec without delay.
The Copyrights to all designs and drawings are the property of Stantec. Reproduction or use for any purpose other than that authorized by Stantec is forbidden.

- Legend
- ORIGINAL GROUND ELEVATION
 - PROPOSED ELEVATION
 - PROPOSED MATCH TO EXISTING ELEVATION
 - FLOW DIRECTION AND GRADE
 - FINISHED FIRST FLOOR ELEVATION
 - UNDERSIDE OF FOOTING ELEVATION
 - TOP OF FOUNDATION WALL ELEVATION
 - DIRECTION OF OVERLAND FLOW
 - PROPOSED VALVE BOX
 - PROPOSED FIRE HYDRANT
 - PROPOSED SANITARY SEWER MANHOLE
 - PROPOSED STORM SEWER MANHOLE
 - PROPOSED CATCH-BASIN
 - PROPOSED DEPRESSED CURB LOCATION
 - PROPOSED BARRIER CURB
 - OVERLAND SPILL LOCATION
 - 100YR. PONDING LIMITS

1. MAINTENANCE HOLES LOCATED IN PONDING AREAS SHALL HAVE WATER TIGHT FRAME AND COVERS AS PER CITY STANDARD S24, S24.1 AND S25.

5	RELOCATION OF HYDRANTS	JP	GR	21.12.01
4	ISSUED FOR SPA	JP	DT	21.11.11
3	ISSUED FOR SPA	JP	DT	21.09.09
2	ISSUED FOR SPA	JP	DT	21.04.30
1	ISSUED FOR SPA	JP	DT	20.12.16
Revision		By	Appd.	YY.MM.DD

File Name:	16401585-DB	JP	DT/SG	JP	20.11.06
		Dwn.	Chkd.	Dsgn.	YY.MM.DD

Permit-Seal

Client/Project
RICH CRAFT GROUP OF COMPANIES
2280 ST. LAURENT BLVD

PROPOSED RESIDENTIAL DEVELOPMENT
TRAILSEDGE BLOCK 193 & 194
OTTAWA, ON

Title
PONDING PLAN

Project No.	16401585	Scale	0 5 15 25m 1:500
Drawing No.	Sheet	Revision	