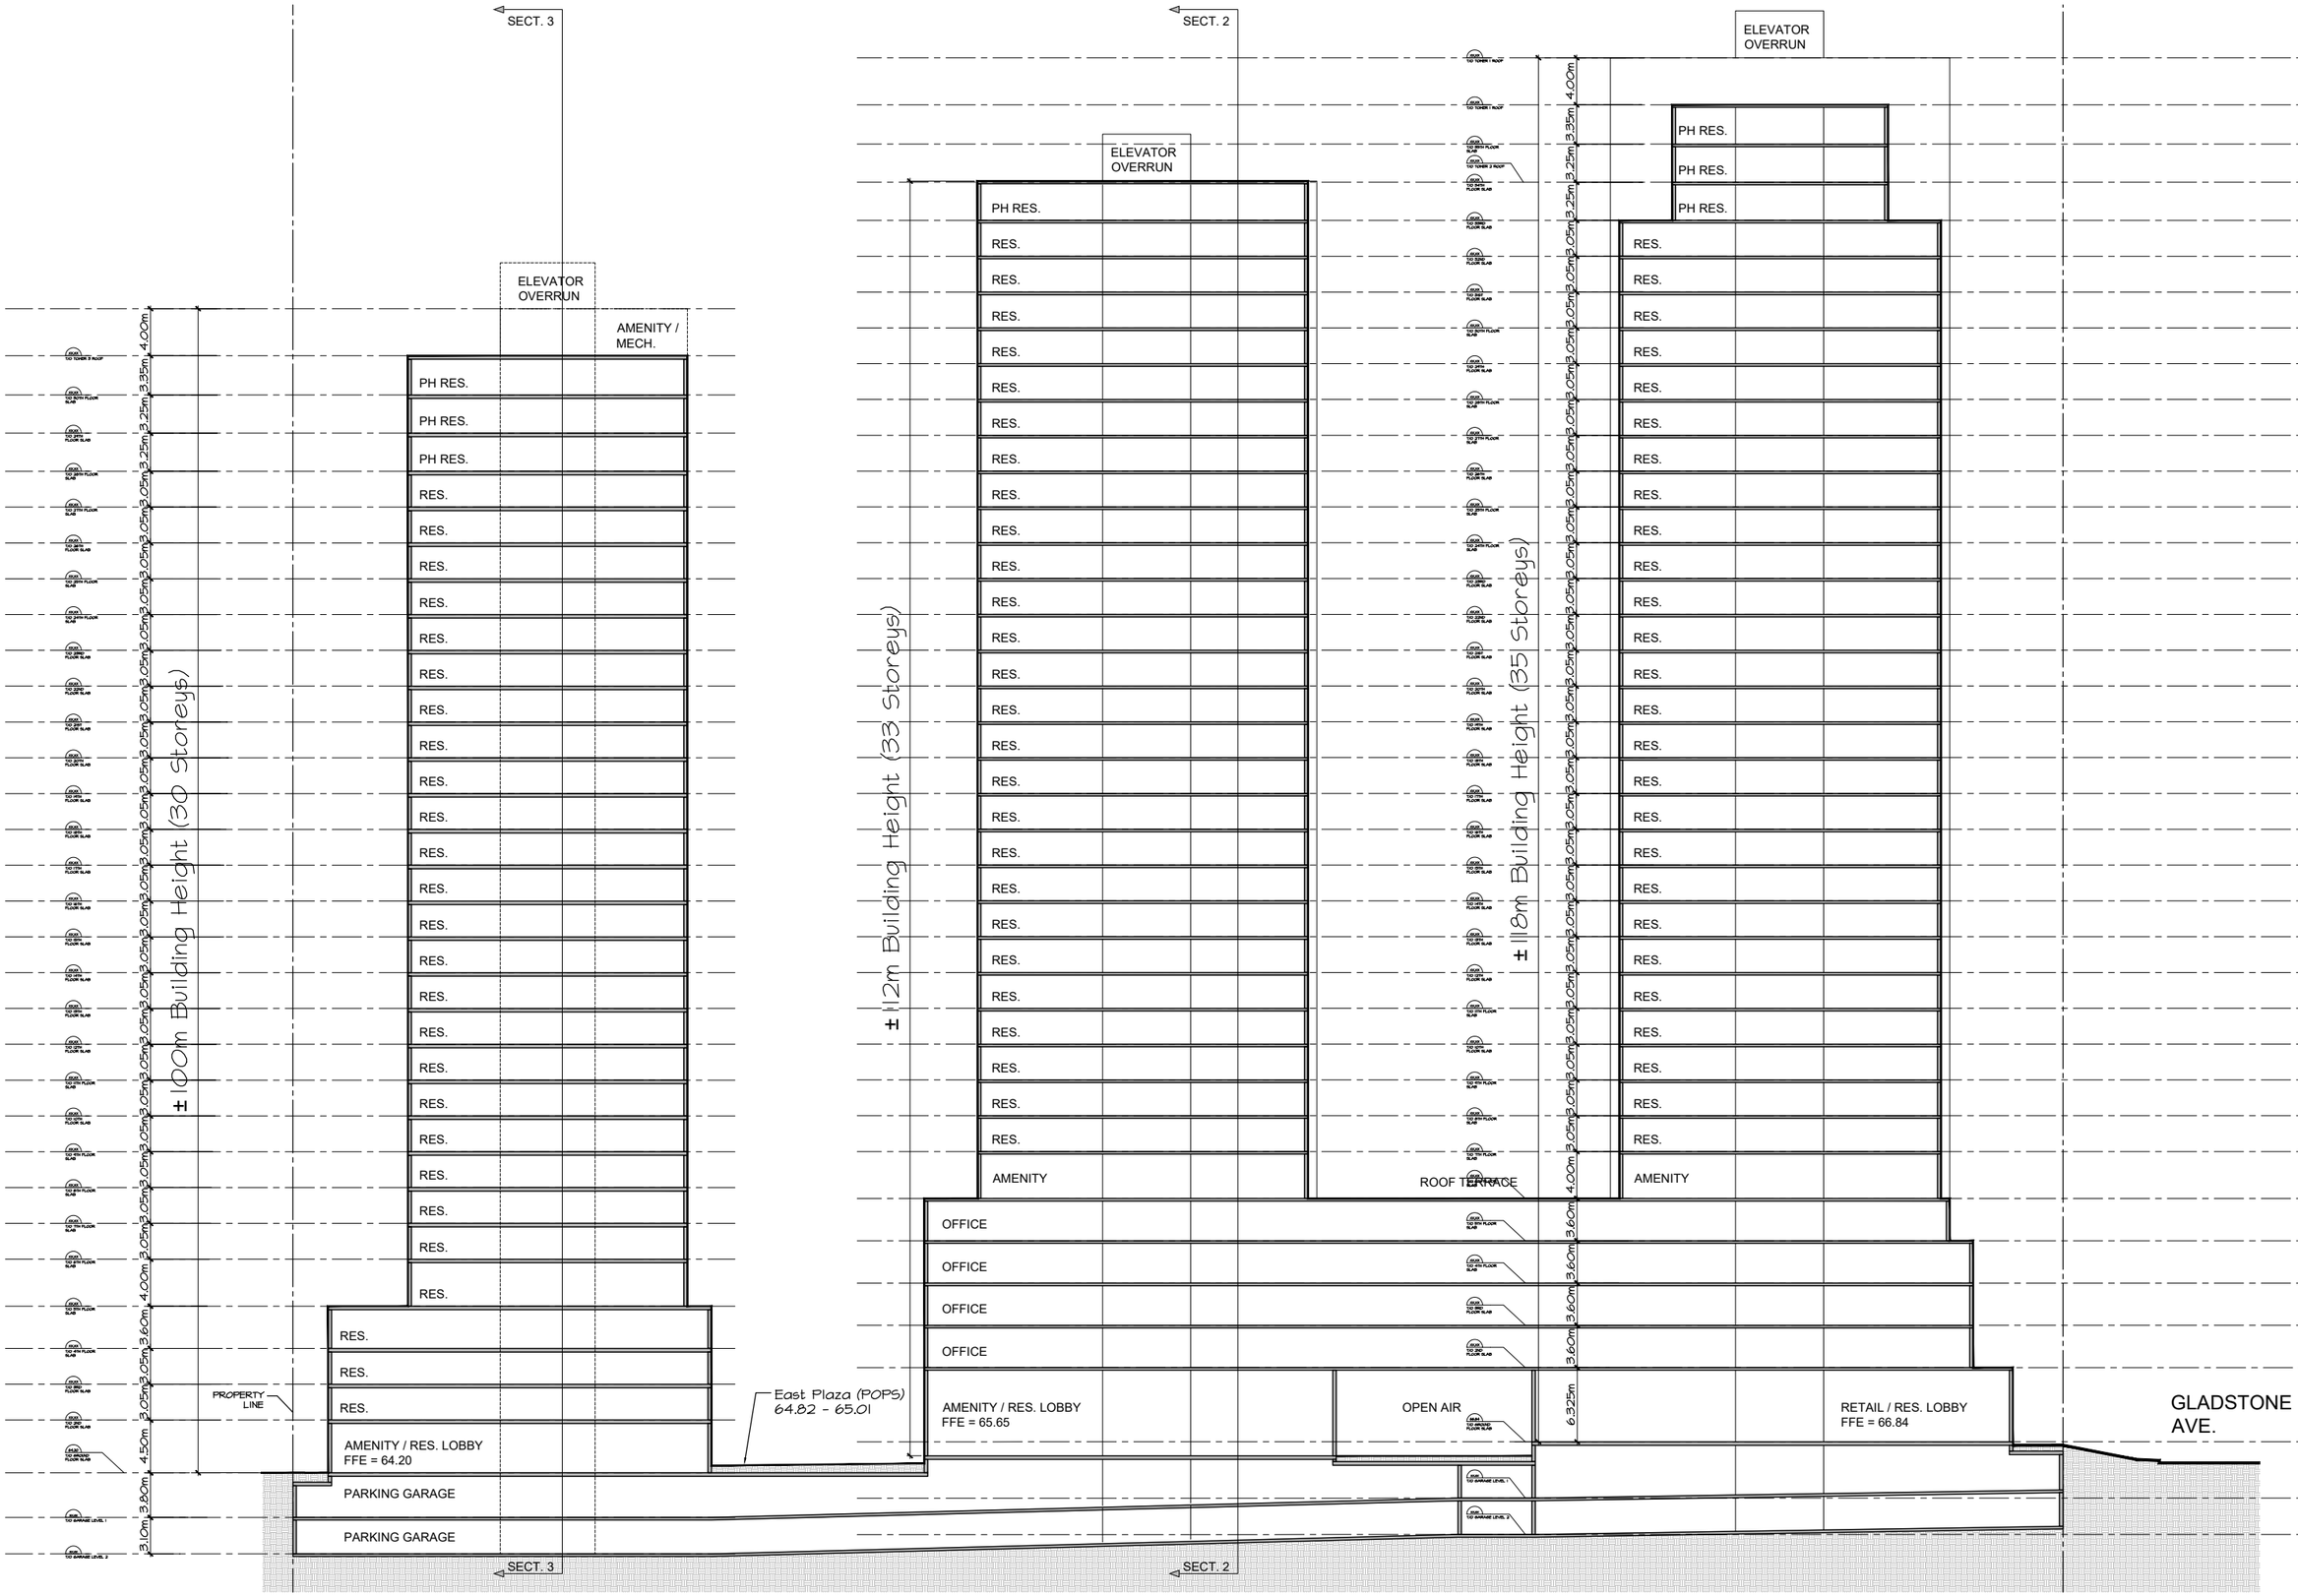

CLV GROUP

PBCGROUP

GLADSTONE + LORETTA

Site Sections

DECEMBER 17, 2021
scale 1:500

HOBIN

D07-12-21-0053

18526

SECTION 3

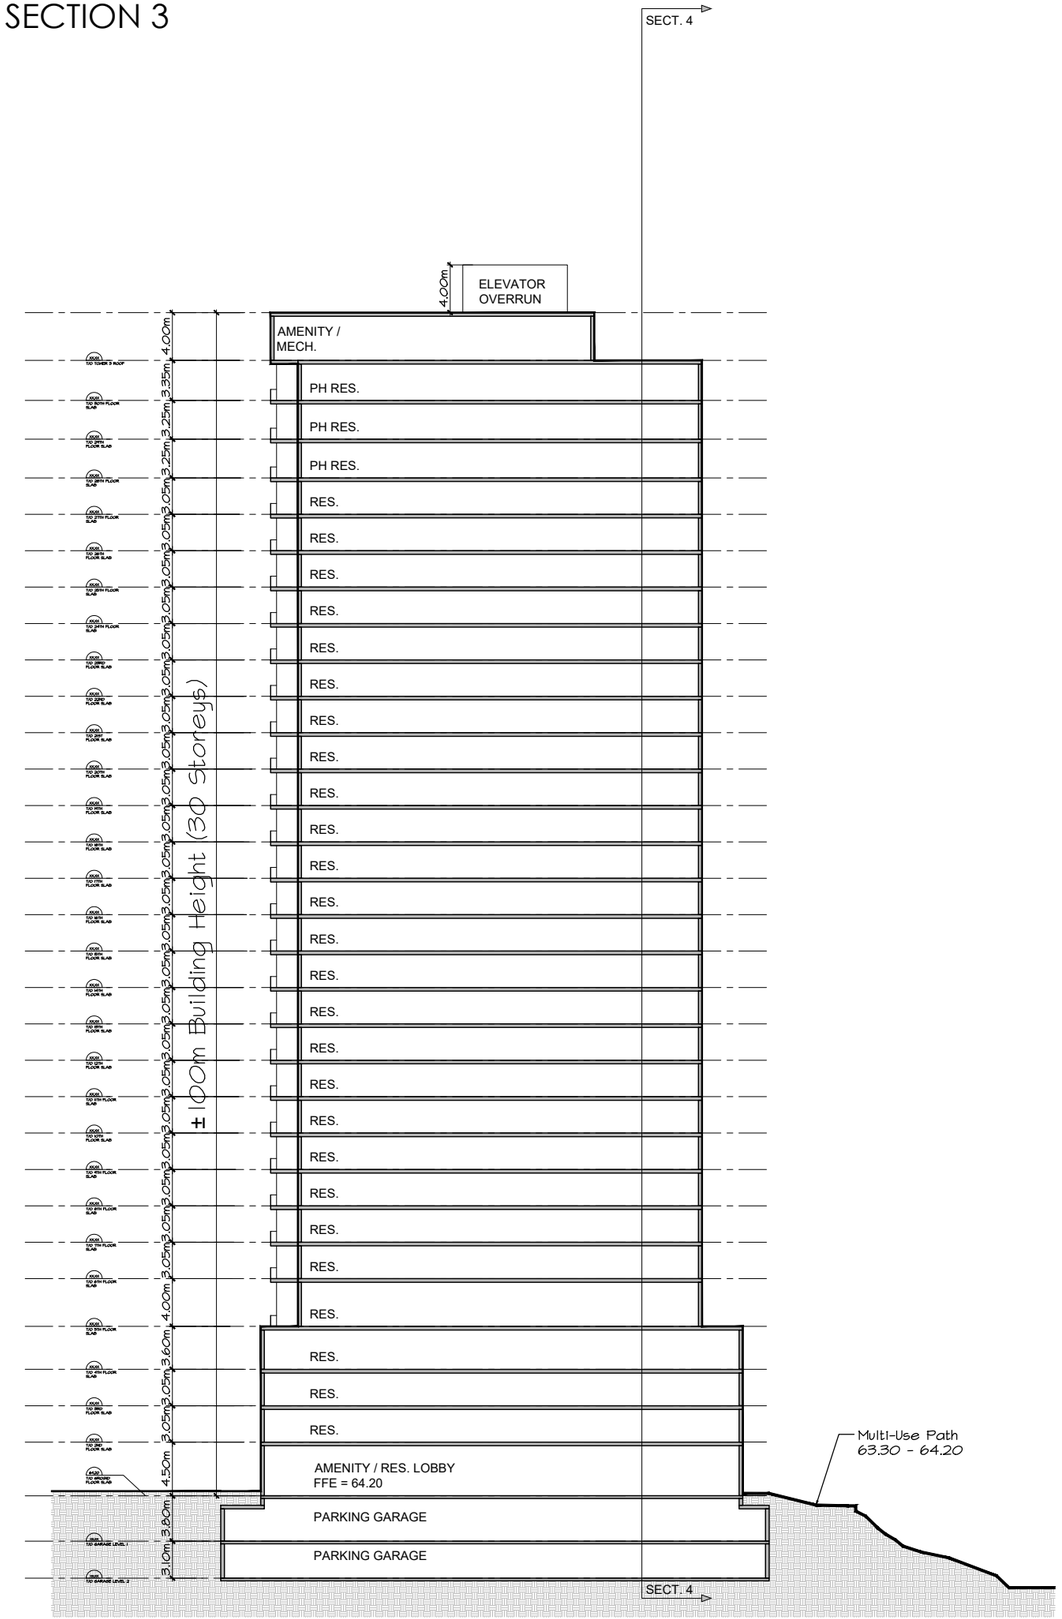
SECT. 4
ELEVATOR OVERRUN
4.00m
AMENITY / MECH.
PH RES.
PH RES.
PH RES.
RES.
RES.