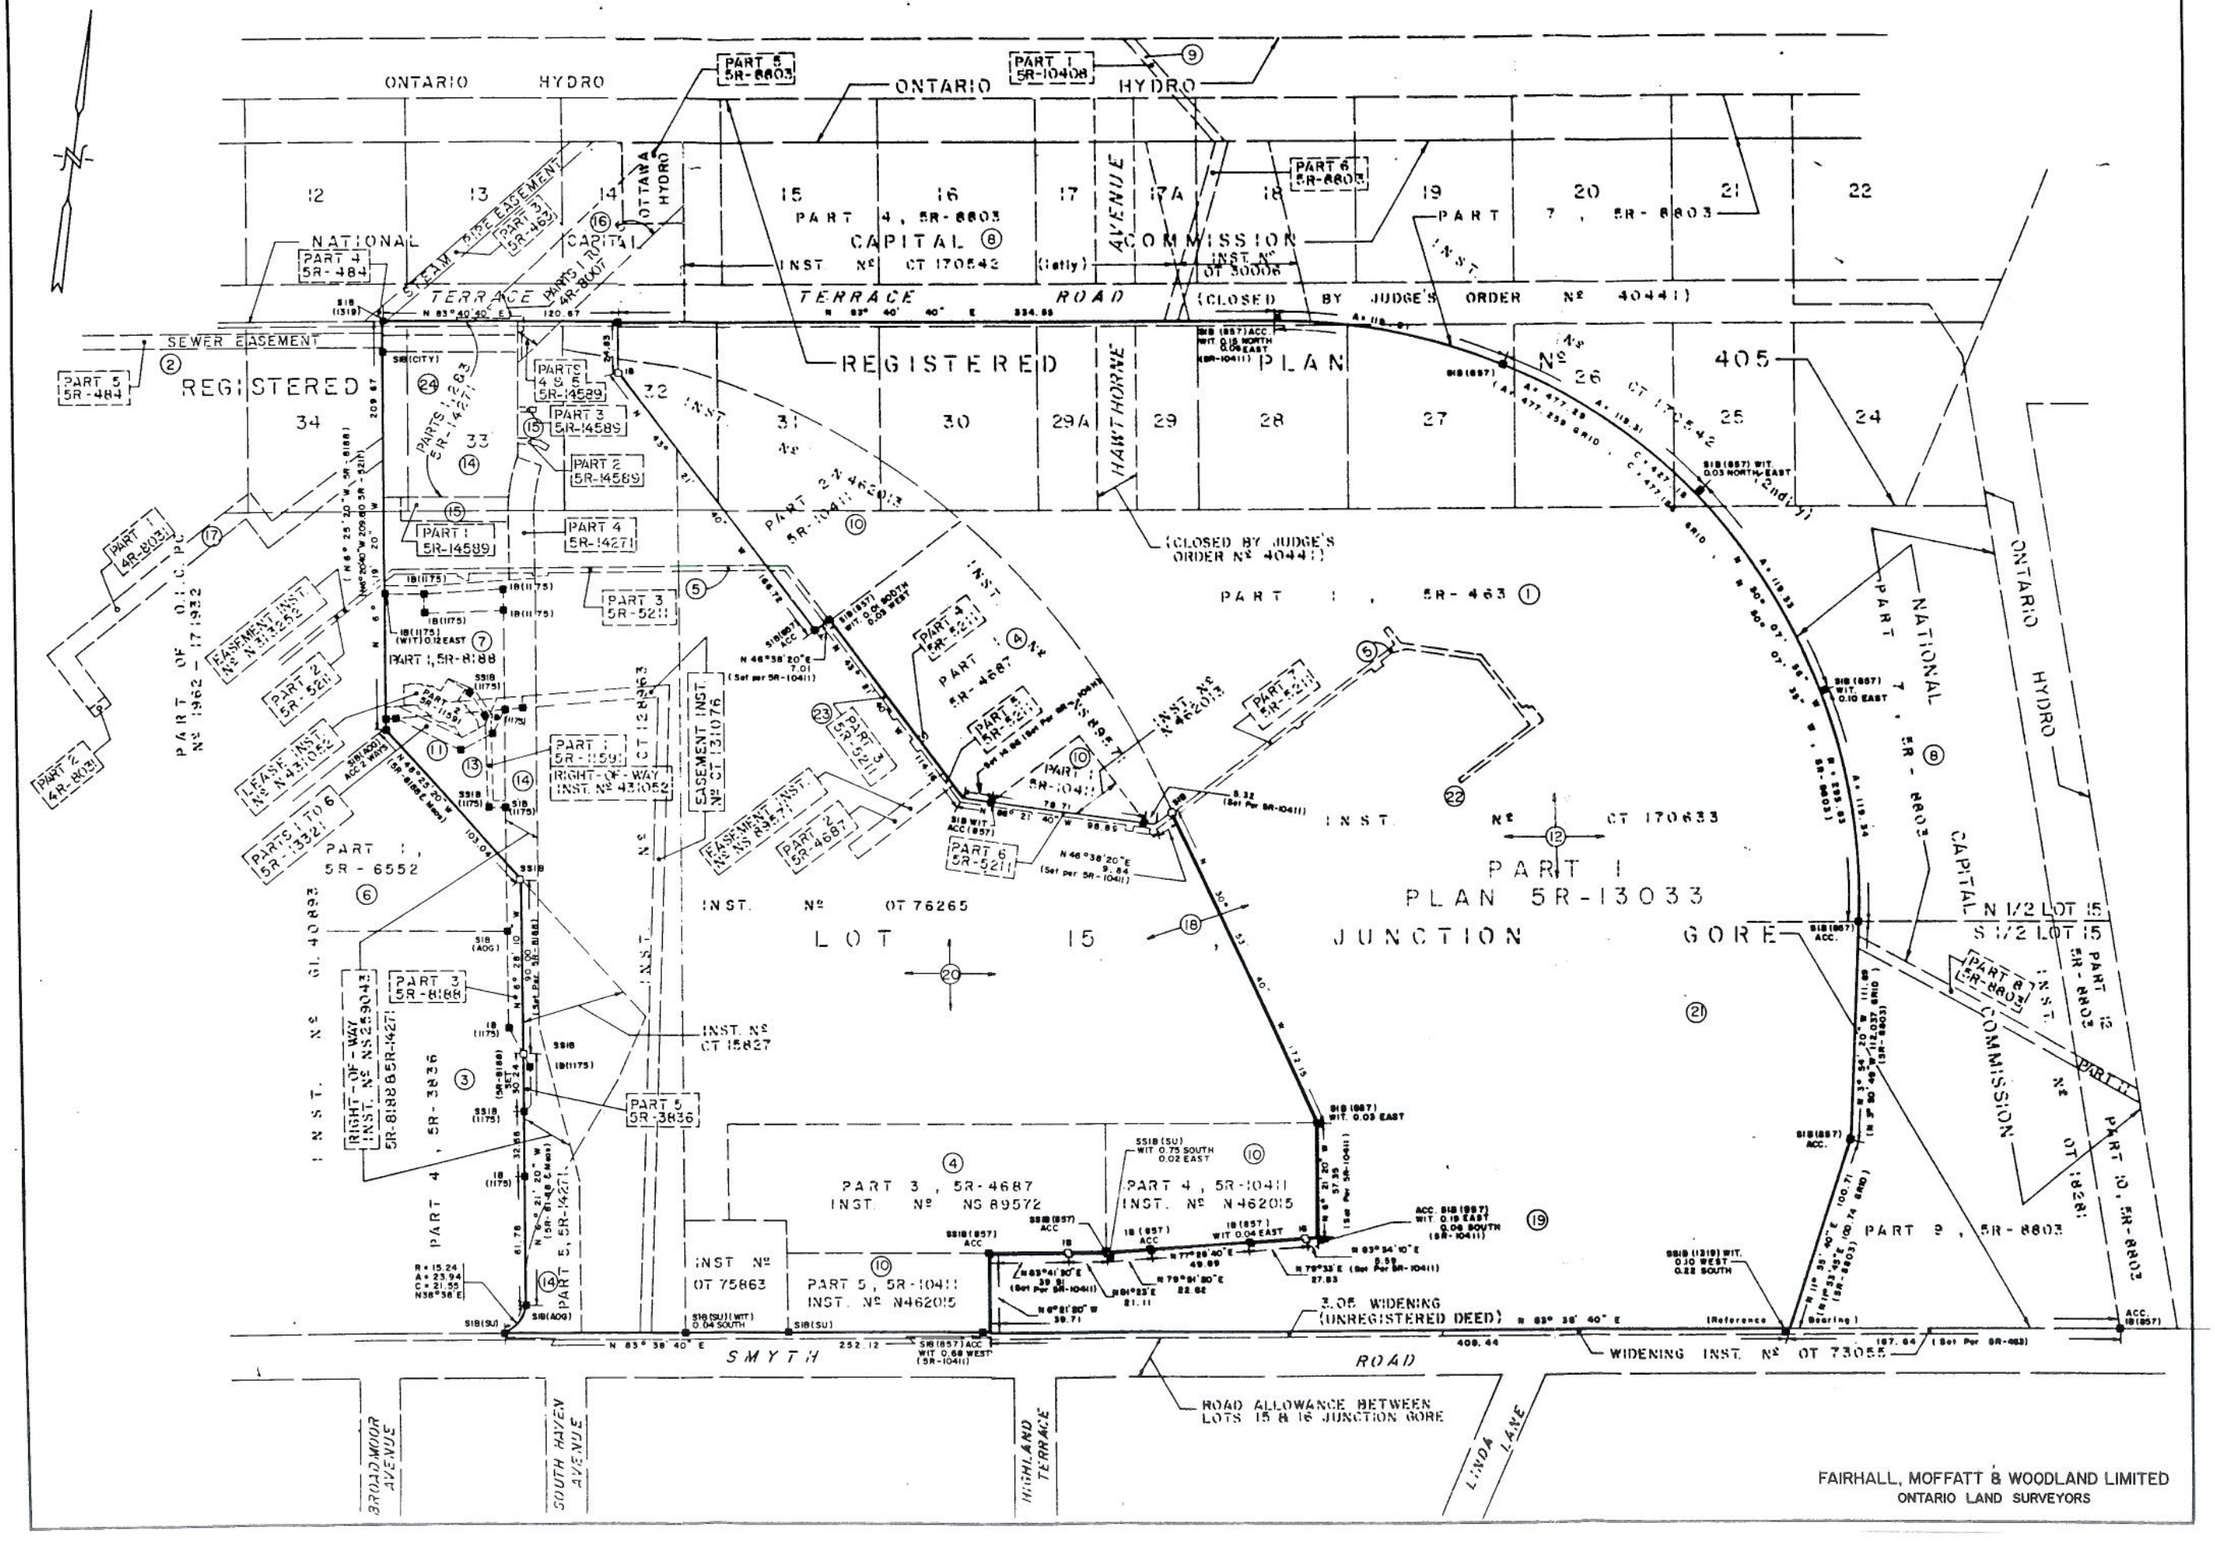
ONTARIO HYDRO
PART 5 5R-8803
PART 1 5R-10408
PART 6 5R-8803
PART 4, 5R-8803
PART 7, 5R-8803
CAPITAL COMMISSION
INST Nº CT 170542 (Kelly)
INST Nº OT 30006
TERRACE ROAD
(CLOSED BY JUDGE'S ORDER Nº 40441)
OTTAWA HYDRO
STEAM PIPE EASEMENT
PART 3 5R-463
PART 4 5R-484
NATIONAL CAPITAL COMMISSION
SEWER EASEMENT
PART 5 5R-484
REGISTERED PLAN Nº 405
AVENUE
HAWTHORNE
PARTS 1 TO 4 4R-8082
PARTS 4 & 5 5R-14589
PART 3 5R-14589
PART 2 5R-14589
PART 1 5R-14589
PART 4 5R-14271
PART 3 5R-5211
PART 1 4R-8025
PART 2 4R-8025
PART OF O.L.C. PLAN Nº 1962 - 17 1932
EASEMENT INST Nº N.S. 25252
PART 2 5R-5211
LEASE INST Nº N.S. 43105
PARTS 1 TO 6 5R-13321
PART 1, 5R-8188
PART 1 5R-11159
RIGHT-OF-WAY INST. Nº 430052
EASEMENT INST Nº CT 131076
PART 1, 5R-6552
PART 2 5R-4687
PART 1 5R-4687
PART 1 5R-10411
PART 2 5R-5211
PART 6 5R-5211
EASEMENT INST Nº NS 89572
INST Nº N462015
INST Nº OT 76265
LOT 15 JUNCTION GORE
PART 1 PLAN 5R-13033
CAPITAL COMMISSION
N 1/2 LOT 15
S 1/2 LOT 15
INST Nº OT 18628
PART 10, 5R-8803
PART 9, 5R-8803
PART 3 5R-8188
RIGHT-OF-WAY INST. Nº NS 25904 3 5R-8188 & 5R-14271
INST Nº CT 15827
PART 5 5R-3836
PART 4, 5R-3836
PART 5, 5R-14271
PART 3, 5R-4687 INST. Nº NS 89572
PART 4, 5R-10411 INST. Nº N462015
PART 5, 5R-10411 INST. Nº N462015
INST Nº OT 75863
3.05 WIDENING (UNREGISTERED DEED)
WIDENING INST. Nº OT 73055
SMYTH ROAD
ROAD ALLOWANCE BETWEEN LOTS 15 & 16 JUNCTION GORE
BROADMOOR AVENUE
SOUTH HAVEN AVENUE
HIGHLAND TERRACE
LINDA LANE
FAIRHALL, MOFFATT & WOODLAND LIMITED
ONTARIO LAND SURVEYORS