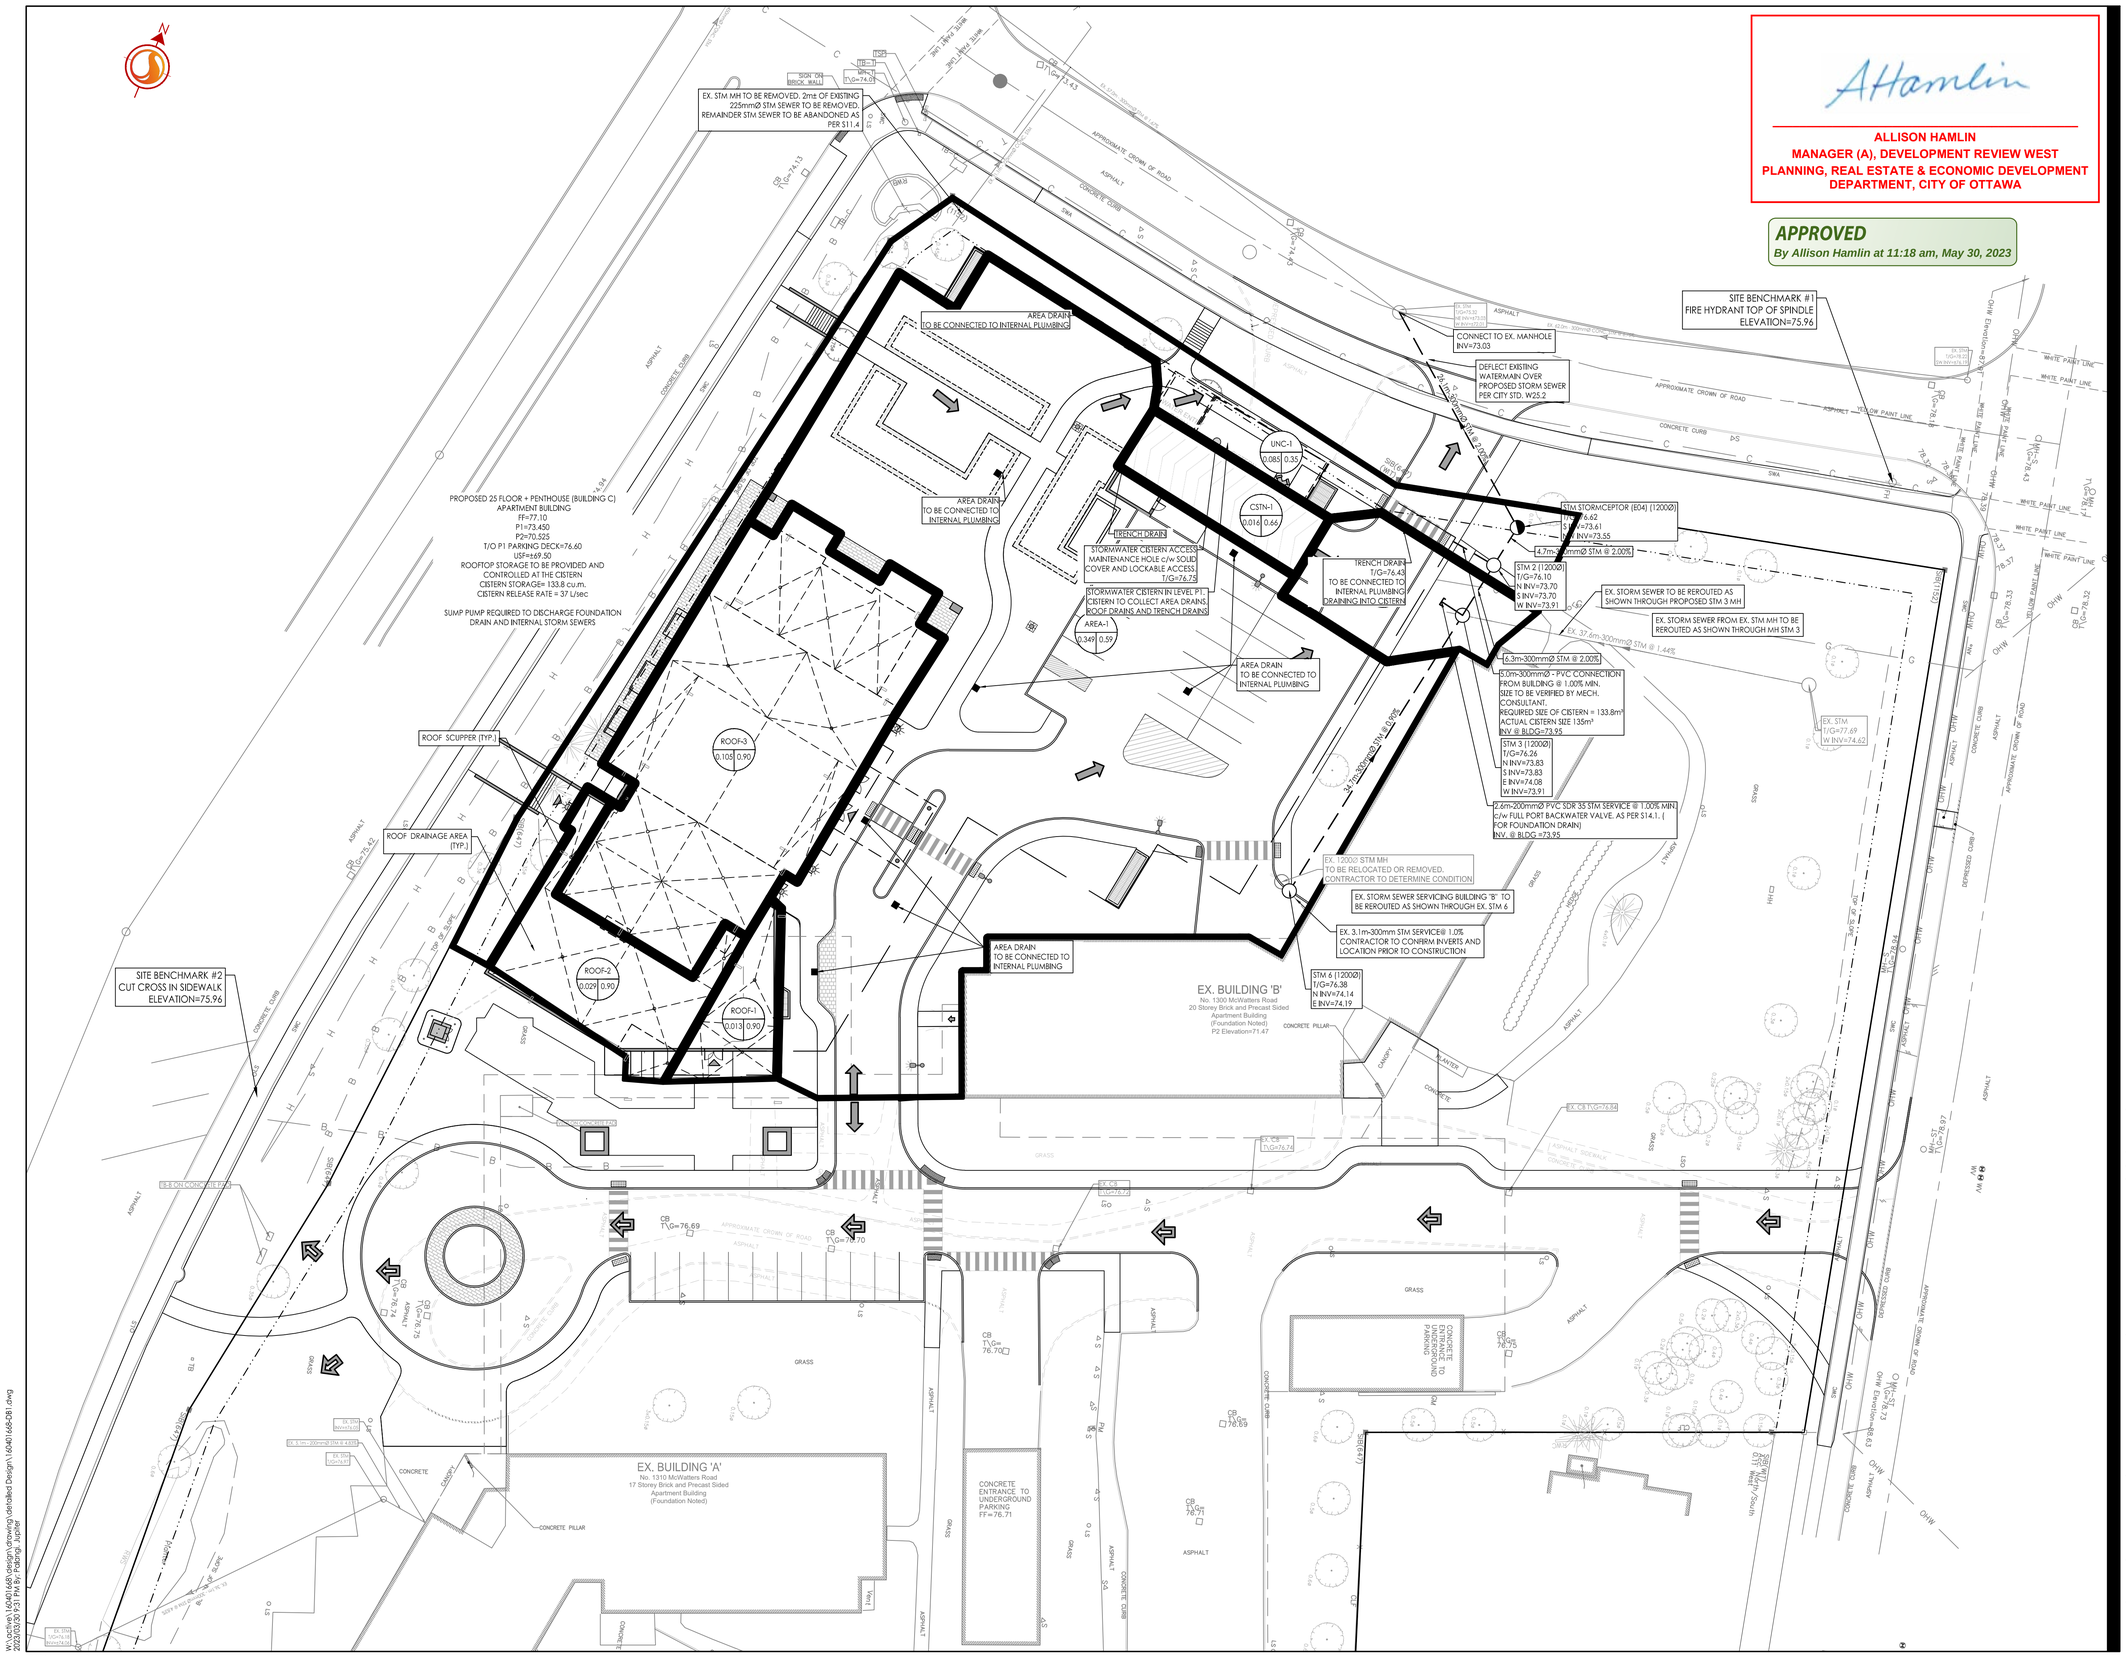
EX. STM MH TO BE REMOVED. 2m± OF EXISTING 225mmØ STM SEWER TO BE REMOVED. REMAINDER STM SEWER TO BE ABANDONED AS PER S11.4
SIGN ON BRICK WALL
T/G=74.03
T/G=74.13
T/G=74.43
T/G=74.34
APPROXIMATE CROWN OF ROAD
ASPHALT
CONCRETE CURB
SWK
AREA DRAIN TO BE CONNECTED TO INTERNAL PLUMBING
AREA DRAIN TO BE CONNECTED TO INTERNAL PLUMBING
PROPOSED 25 FLOOR + PENTHOUSE (BUILDING C) APARTMENT BUILDING FF=77.10 P1=73.450 P2=70.525 T/O P1 PARKING DECK=76.60 USF=69.50 ROOFTOP STORAGE TO BE PROVIDED AND CONTROLLED AT THE CISTERN CISTERN STORAGE= 133.8 cu.m. CISTERN RELEASE RATE = 37 L/sec
SUMP PUMP REQUIRED TO DISCHARGE FOUNDATION DRAIN AND INTERNAL STORM SEWERS
TRENCH DRAIN
STORMWATER CISTERN ACCESS MAINTENANCE HOLE c/w SOLID COVER AND LOCKABLE ACCESS T/G=76.75
STORMWATER CISTERN IN LEVEL P1. CISTERN TO COLLECT AREA DRAINS, ROOF DRAINS AND TRENCH DRAINS
AREA-1 0.349 0.59
UNC-1 0.085 0.35
CSTN-1 0.016 0.66
TRENCH DRAIN T/G=76.43 TO BE CONNECTED TO INTERNAL PLUMBING DRAINING INTO CISTERN
AREA DRAIN TO BE CONNECTED TO INTERNAL PLUMBING
ROOF SCUPPER (TYP.)
ROOF-3 0.105 0.90
ROOF DRAINAGE AREA (TYP.)
ROOF-2 0.029 0.90
ROOF-1 0.013 0.90
AREA DRAIN TO BE CONNECTED TO INTERNAL PLUMBING
SITE BENCHMARK #2 CUT CROSS IN SIDEWALK ELEVATION=75.96
CONNECT TO EX. MANHOLE INV=73.03
DEFLECT EXISTING WATERMAIN OVER PROPOSED STORM SEWER PER CITY STD. W25.2
SITE BENCHMARK #1 FIRE HYDRANT TOP OF SPINDLE ELEVATION=75.96
STM STORMCEPTOR (E04) (1200Ø) T/G=76.62 N INV=73.61 S INV=73.55
4.7m-300mmØ STM @ 2.00%
STM 2 (1200Ø) T/G=76.10 N INV=73.70 S INV=73.70 W INV=73.91
EX. STORM SEWER TO BE REROUTED AS SHOWN THROUGH PROPOSED STM 3 MH
EX. STORM SEWER FROM EX. STM MH TO BE REROUTED AS SHOWN THROUGH MH STM 3
EX. 37.6m-300mmØ STM @ 1.44%
6.3m-300mmØ STM @ 2.00%
5.0m-300mmØ - PVC CONNECTION FROM BUILDING @ 1.00% MIN. SIZE TO BE VERIFIED BY MECH. CONSULTANT. REQUIRED SIZE OF CISTERN = 133.8m³ ACTUAL CISTERN SIZE 135m³ INV. @ BLDG=73.95
STM 3 (1200Ø) T/G=76.26 N INV=73.83 S INV=73.83 E INV=74.08 W INV=73.91
2.6m-200mmØ PVC SDR 35 STM SERVICE @ 1.00% MIN. c/w FULL PORT BACKWATER VALVE. AS PER S14.1. (FOR FOUNDATION DRAIN) INV. @ BLDG =73.95
EX. 1200Ø STM MH TO BE RELOCATED OR REMOVED. CONTRACTOR TO DETERMINE CONDITION
EX. STORM SEWER SERVICING BUILDING "B" TO BE REROUTED AS SHOWN THROUGH EX. STM 6
EX. 3.1m-300mm STM SERVICE@ 1.0% CONTRACTOR TO CONFIRM INVERTS AND LOCATION PRIOR TO CONSTRUCTION
STM 6 (1200Ø) T/G=76.38 N INV=74.14 E INV=74.19
EX. BUILDING 'B' No. 1300 McWatters Road 20 Storey Brick and Precast Sided Apartment Building (Foundation Noted) P2 Elevation=71.47
EX. BUILDING 'A' No. 1310 McWatters Road 17 Storey Brick and Precast Sided Apartment Building (Foundation Noted)
CONCRETE ENTRANCE TO UNDERGROUND PARKING FF=76.71
CONCRETE ENTRANCE TO UNDERGROUND PARKING
CONCRETE PILLAR
CANOPY
WATER
EX. STM T/G=77.69 W INV=74.62
EX. 1.1m-300mmØ STM @ 0.50%
EX. 300mm WATERMAIN
