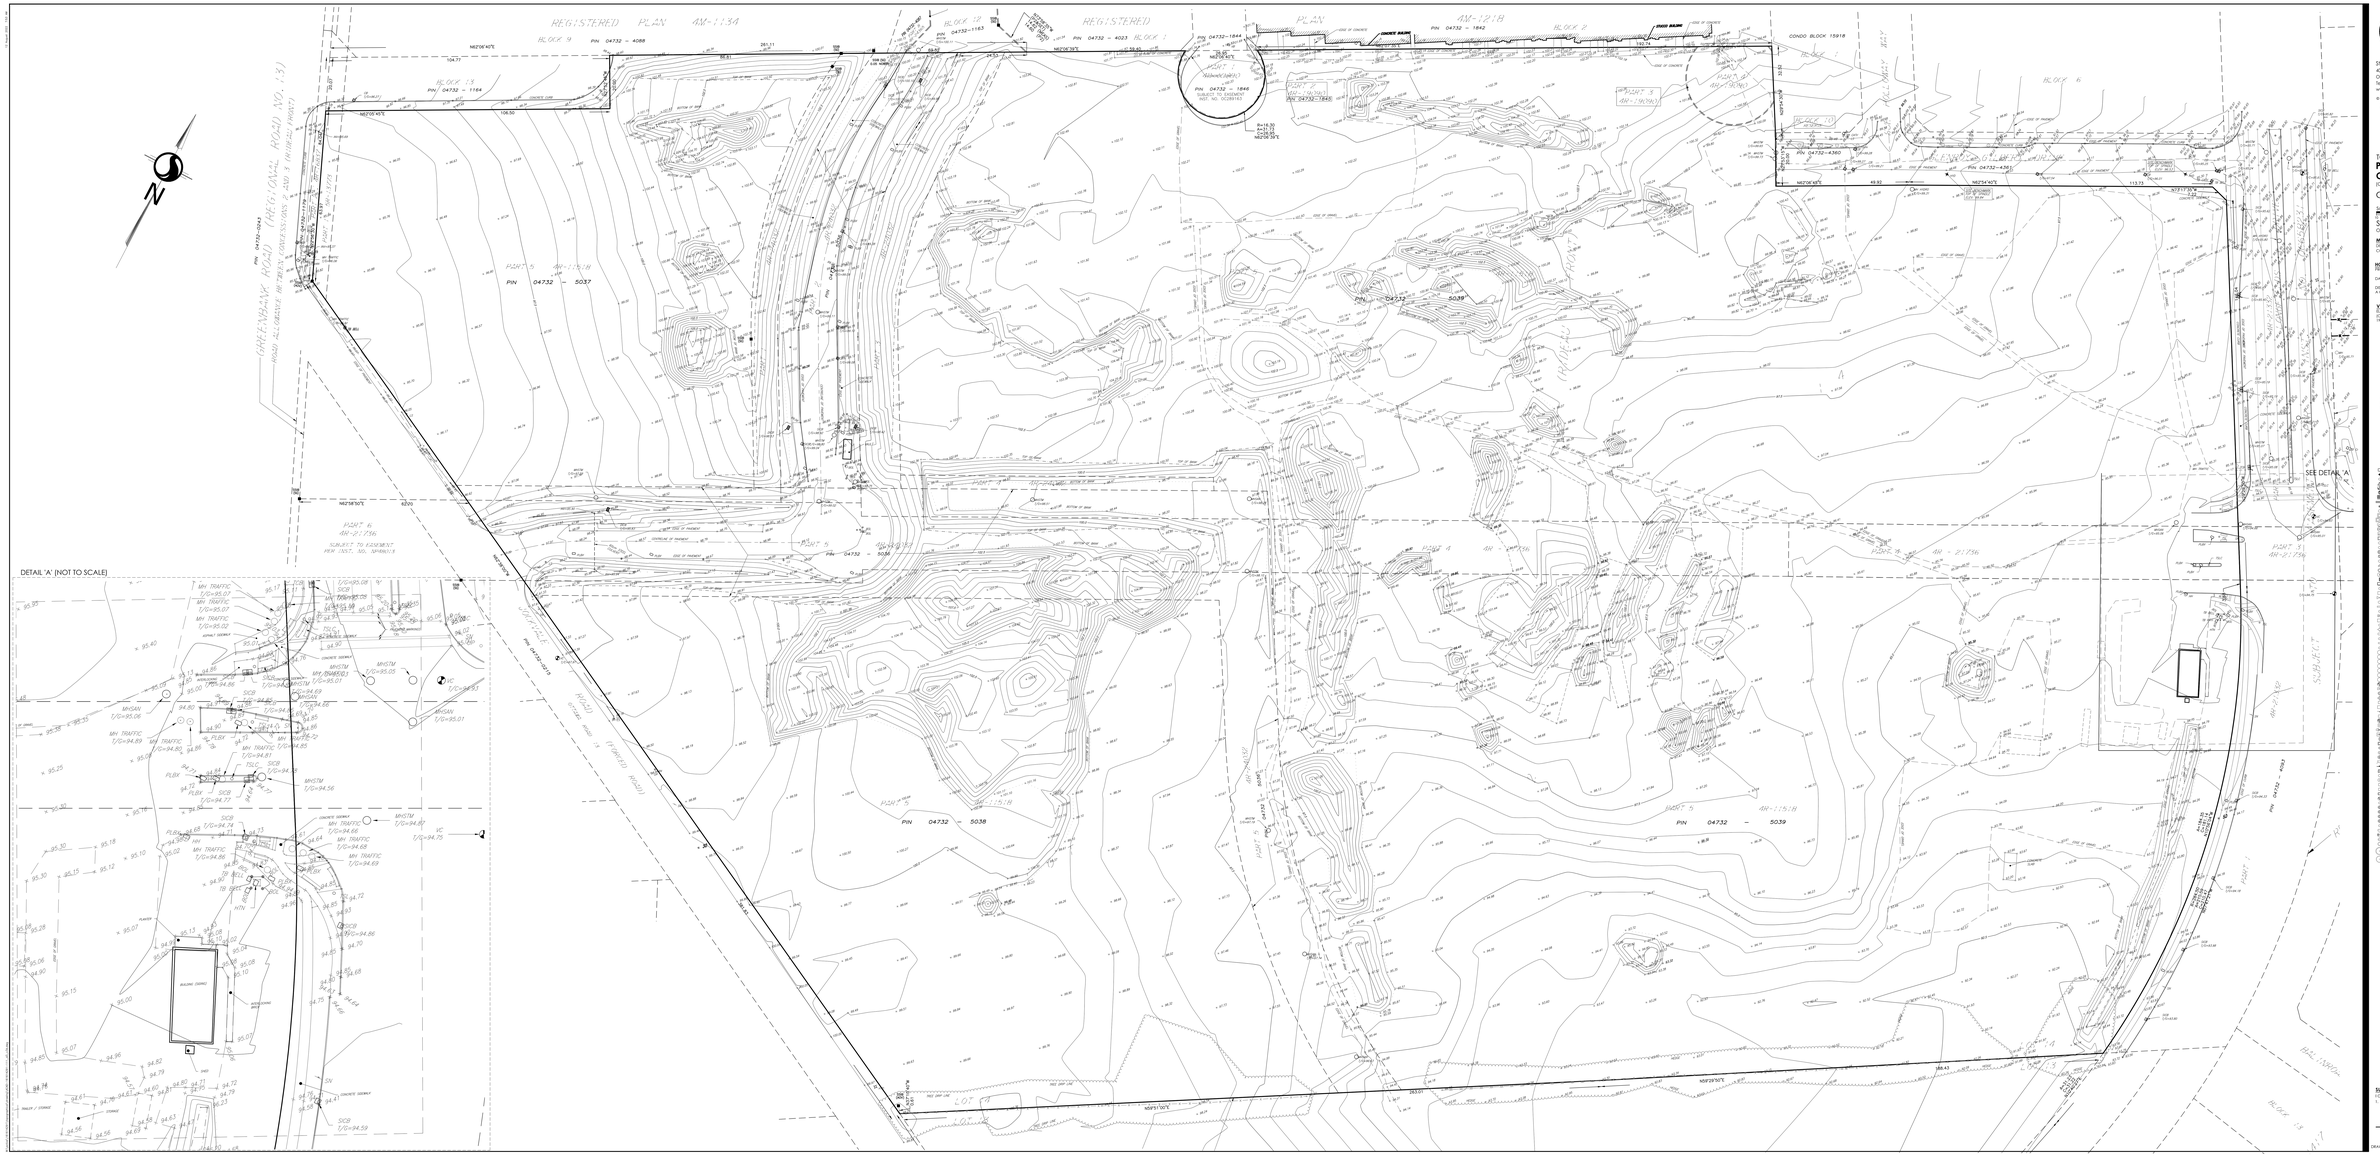

Stantec

Stantec Geomatics Ltd.
400-1331 Clyde Avenue
Ottawa, ON K2C 3G4
Tel. : 613.722.4420
www.stantec.com

© Copyright 2021 Stantec Geomatics Ltd. The reproduction, alteration or transmission of this drawing/plan/report/document without the permission of Stantec Geomatics Ltd. is STRICTLY PROHIBITED.

TOPOGRAPHIC SKETCH OF

PART OF LOTS 13 & 14
CONCESSION 2 (RIDEAU FRONT)

(GEOGRAPHIC TOWNSHIP OF NEPEAN)

CITY OF OTTAWA

SCALE 1:250

0 5 10 15 20 25 METRES

Stantec Geomatics Ltd.
ONTARIO LAND SURVEYORS

METRIC CONVERSION
UNLESS OTHERWISE SPECIFIED DISTANCES SHOWN ON THE PLAN ARE IN METRES AND CAN BE CONVERTED TO FEET BY DIVIDING BY 0.3048

HORIZONTAL DATUM NOTE
PROJECTION: UNIVERSAL TRANSVERSE MERCATOR
(NAD83 (CSRS) 1997.0 ELLIPSOID)
DATUM: NAD 83 (ORIGINAL)

DISTANCES ON THIS PLAN MAY BE CONVERTED TO GROUND DISTANCES BY DIVIDING BY A COMBINED SCALE FACTOR OF 0.999952.

VERTICAL DATUM NOTE
ELEVATIONS ARE REFERRED TO THE CANADIAN GEODETIC VERTICAL DATUM OF 1928 (BENCHMARK 0-00-00-00