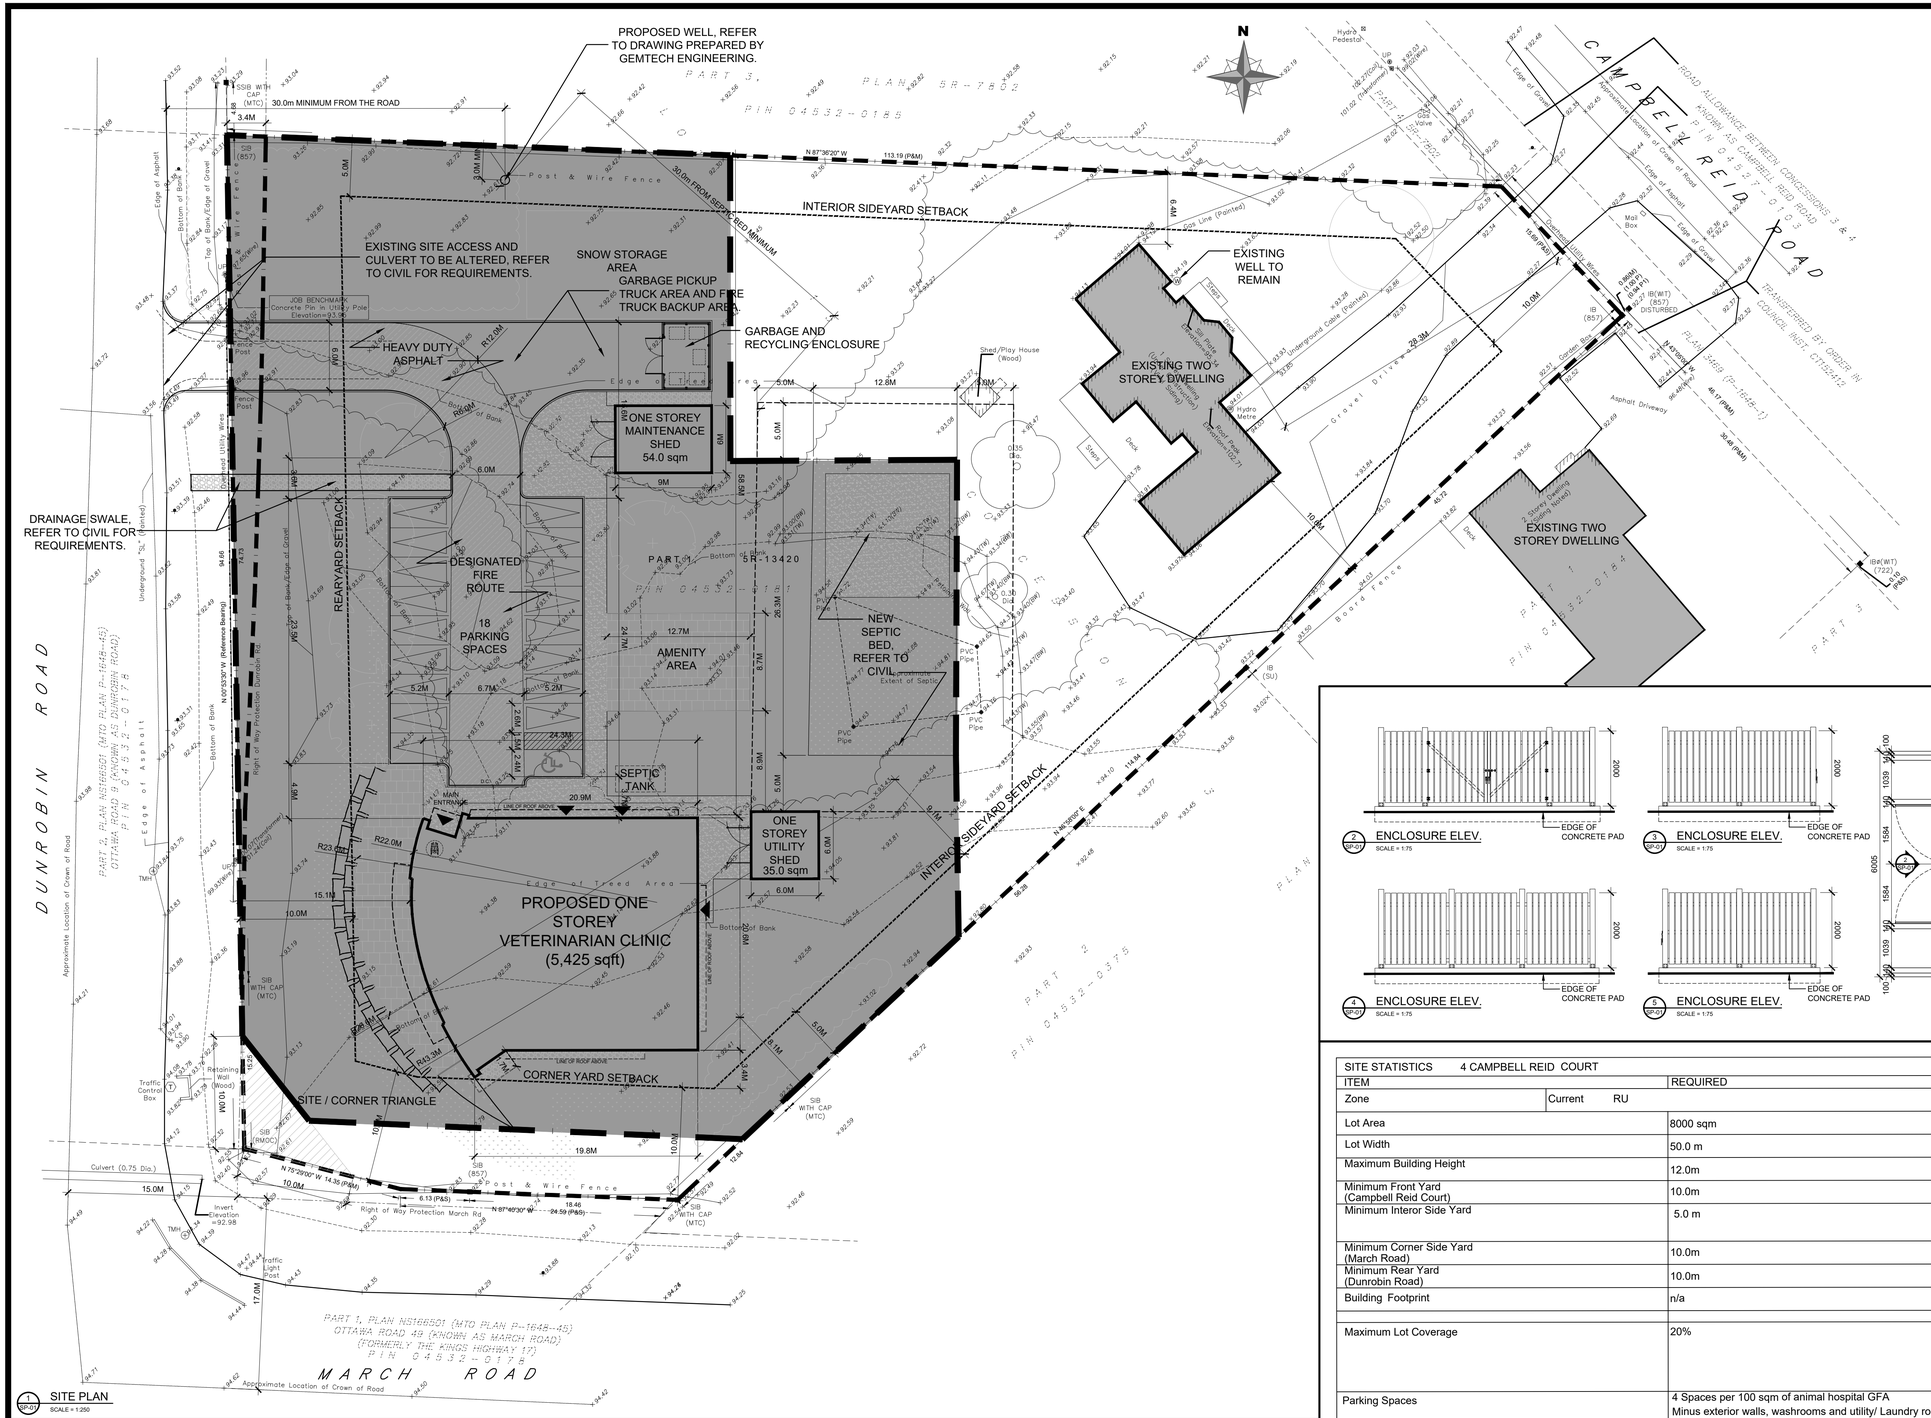
PROPOSED WELL, REFER TO DRAWING PREPARED BY GEMTECH ENGINEERING.
N
PART 3, PLAN 5R-7802
PIN 04532-0185
CAMPBELL REID ROAD
ROAD ALLOWANCE BETWEEN CONCESSIONS 3 & 4 KNOWN AS CAMPBELL REID ROAD
PIN 04527-0103
TRANSFERRED BY ORDER IN COUNCIL INST. OT1234412
PLAN 5488 (Pt-1&4R-1)
30.0m MINIMUM FROM THE ROAD
30.0m FROM SETBACK REQUIRED MINIMUM
INTERIOR SIDEYARD SETBACK
EXISTING SITE ACCESS AND CULVERT TO BE ALTERED, REFER TO CIVIL FOR REQUIREMENTS.
SNOW STORAGE AREA
GARBAGE PICKUP TRUCK AREA AND FIRE TRUCK BACKUP AREA.
GARBAGE AND RECYCLING ENCLOSURE
HEAVY DUTY ASPHALT
EXISTING WELL TO REMAIN
EXISTING TWO STOREY DWELLING
EXISTING TWO STOREY DWELLING
ONE STOREY MAINTENANCE SHED 54.0 sqm
DRAINAGE SWALE, REFER TO CIVIL FOR REQUIREMENTS.
REARYARD SETBACK
DESIGNATED FIRE ROUTE
18 PARKING SPACES
AMENITY AREA
NEW SEPTIC BED, REFER TO CIVIL
SEPTIC TANK
PART 1 5R 13420
PIN 04532-0174
PART 2
PIN 04532-0175
ONE STOREY UTILITY SHED 35.0 sqm
PROPOSED ONE STOREY VETERINARIAN CLINIC (5,425 sqft)
CORNER YARD SETBACK
SITE / CORNER TRIANGLE
DUNROBIN ROAD
Approximate Location of Crown of Road
PART 1, PLAN NS18850 (MTO PLAN P-1648-45) OTTAWA ROAD 49 (KNOWN AS MARCH ROAD) (FORMERLY THE KINGS HIGHWAY 17) PIN 04532-0178
MARCH ROAD
Approximate Location of Crown of Road
Right of Way Protection March Rd
Culvert (0.75 Dia.)
Invert Elevation =92.98
Underground Utility Lines
Overhead Utility Lines
Edge of Asphalt
Bottom of Bank
Top of Bank/Edge of Gravel
Edge of Treed Area
Post & Wire Fence
Boards Fence
Gravel Driveway
Asphalt Driveway
Shed/Play House (Wood)
Deck
Steps
Underground Cable (Painted)
Sod Line (Painted)
Traffic Control Box
Traffic Light Post
Retaining Wall (Wood)
SSIB WITH CAP (MTC)
IB (857)
IB (852)
IB (SU)
IB(WT) (722)
IB(WT) (857) DISTURBED
JOB BENCHMARK Concrete Pin in Utility Pole Elevation=93.96
MAIN ENTRANCE
LOADING ROOF ABOVE
