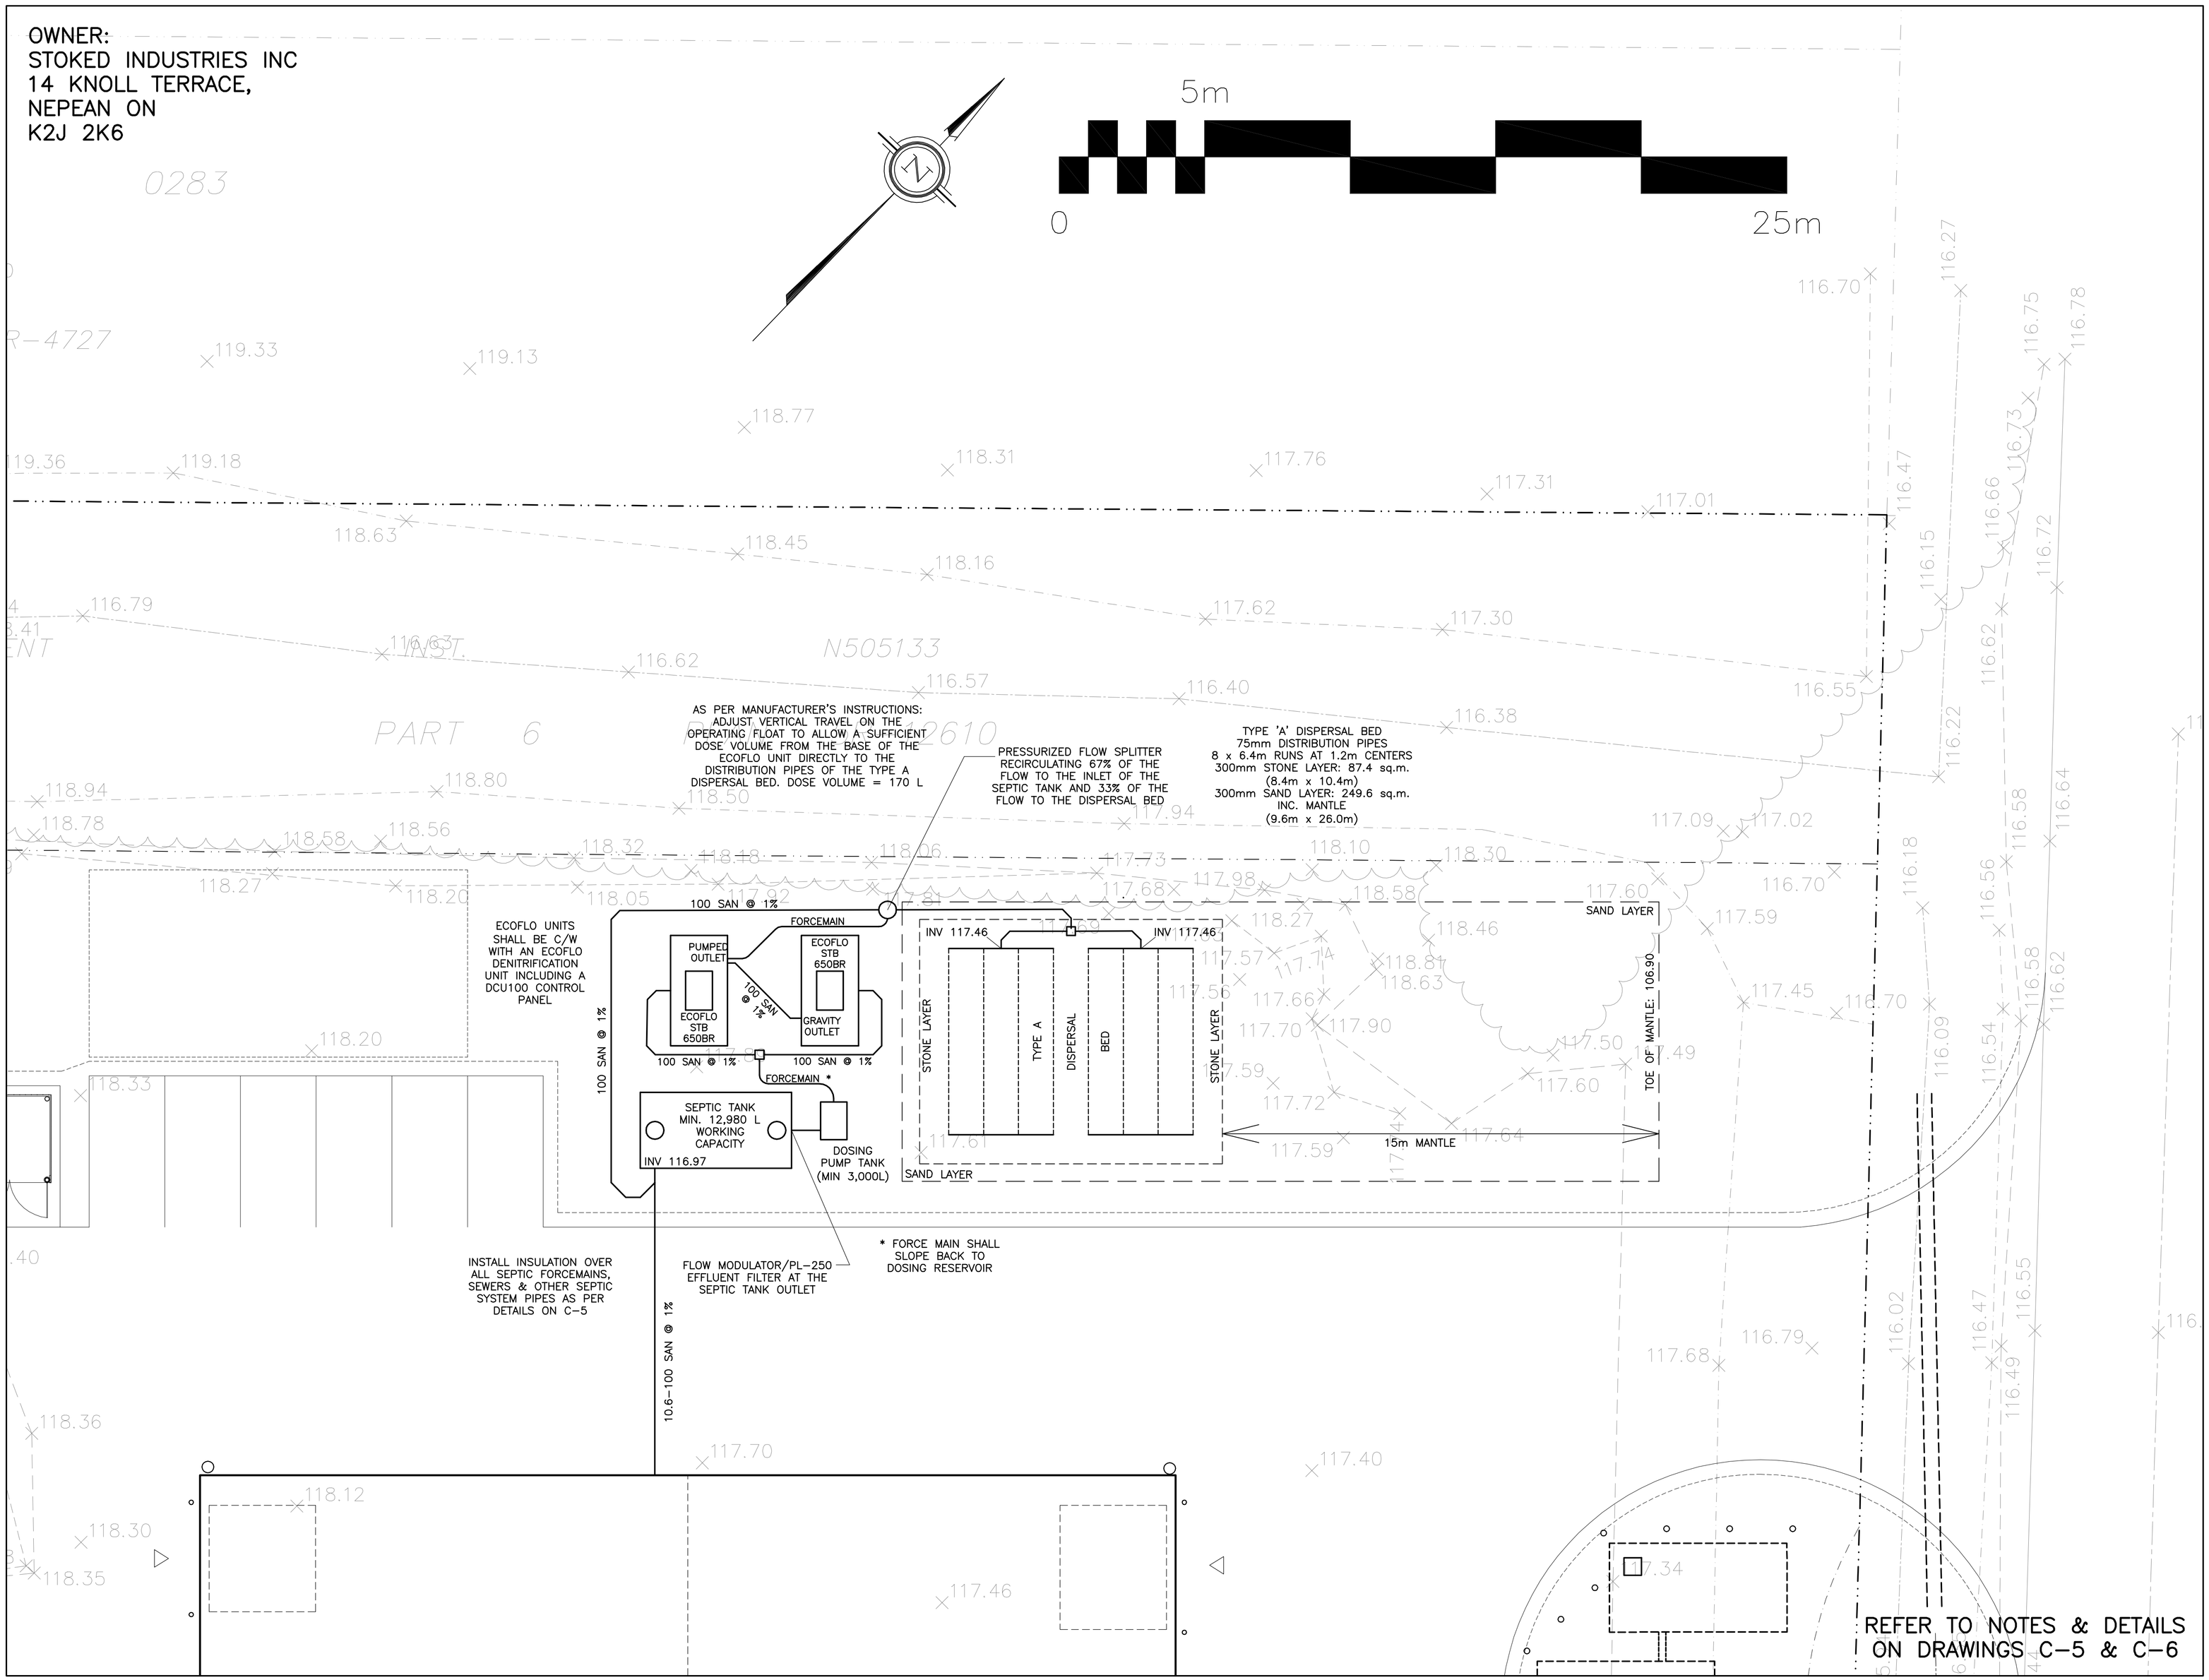

DRAWING LEGEND

INV	INVERT OF PIPE
SAN	SANITARY SEWER
WL	WATER LINE
DS	EAVE TROUGH DOWNSPOUT
× 67.89	EXISTING GRADE ELEVATION
+ 67.89	PROPOSED GRADE ELEVATION
2%	EXISTING SLOPE OF GRADE
2%	PROPOSED SLOPE OF GRADE
T.O.S	TOP OF SLOPE
B.O.S	BOTTOM OF SLOPE
	CENTERLINE OF SWALE
	SILT BARRIER FENCE
	PROPERTY LINE
D.C	150mm CURB/DEPRESSED CURB
	LIGHT-DUTY PAVEMENT
	HEAVY-DUTY PAVEMENT
	CONCRETE
	LANDSCAPE
C.R.Z	CRITICAL ROOT ZONE
FFL	FIRST FLOOR ELEVATION
USF	UNDERSIDE OF FOOTING
	EMERGENCY OVERLAND FLOW

KEY PLAN

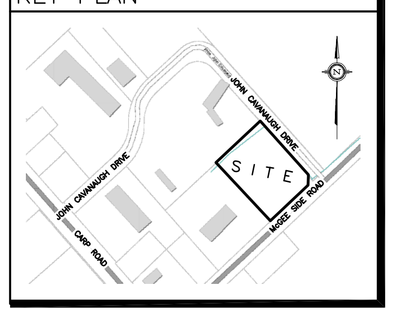

No.	DATE	REVISION
5	AUG 10-23	RE-ISSUED FOR APPROVAL
4	JUN 29-23	RE-ISSUED FOR APPROVAL
3	JUN 23-23	RE-ISSUED FOR COORDINATION
2	JUN 8-23	ISSUED FOR COORDINATION
1	APR 19-23	ISSUED FOR CLIENT REVIEW

D. B. GRAY ENGINEERING INC.
Stormwater Management - Grading & Drainage - Storm & Sanitary Sewers - Watermains
700 Long Point Circle 613-425-8044
Ottawa, Ontario d.gray@dbgrayengineering.com

Project
OFFICE & WAREHOUSE
2167 McGEE SIDE ROAD
OTTAWA, ONTARIO

Drawing Title
SEPTIC SYSTEM

Engineer's Seal
LICENSED PROFESSIONAL ENGINEER
D.B. GRAY
17016502
AUG 10-23
PROVINCE OF ONTARIO
NOT VALID UNLESS SIGNED & DATED

Drawn	D.B.G
Hor. Scale	1:250
Vert. Scale	
Date	APR 19-23
Job No.	23024

Drawing No.
C-2
of 7