TOPOGRAPHICAL PLAN OF

PART OF LOTS 6 AND 7
CONCESSION 3
Geographic Township of March
CITY OF OTTAWA

Prepared by Annis, O'Sullivan, Vollebekk Ltd.

Scale 1 : 400

16 12 8 4 0 8 16 Metres

Metric
DISTANCES SHOWN ON THIS PLAN ARE IN METRES AND CAN BE CONVERTED TO FEET BY DIVIDING BY 0.3048

Aug. 30, 2011
Date

E.H. Herweyer O.L.S.

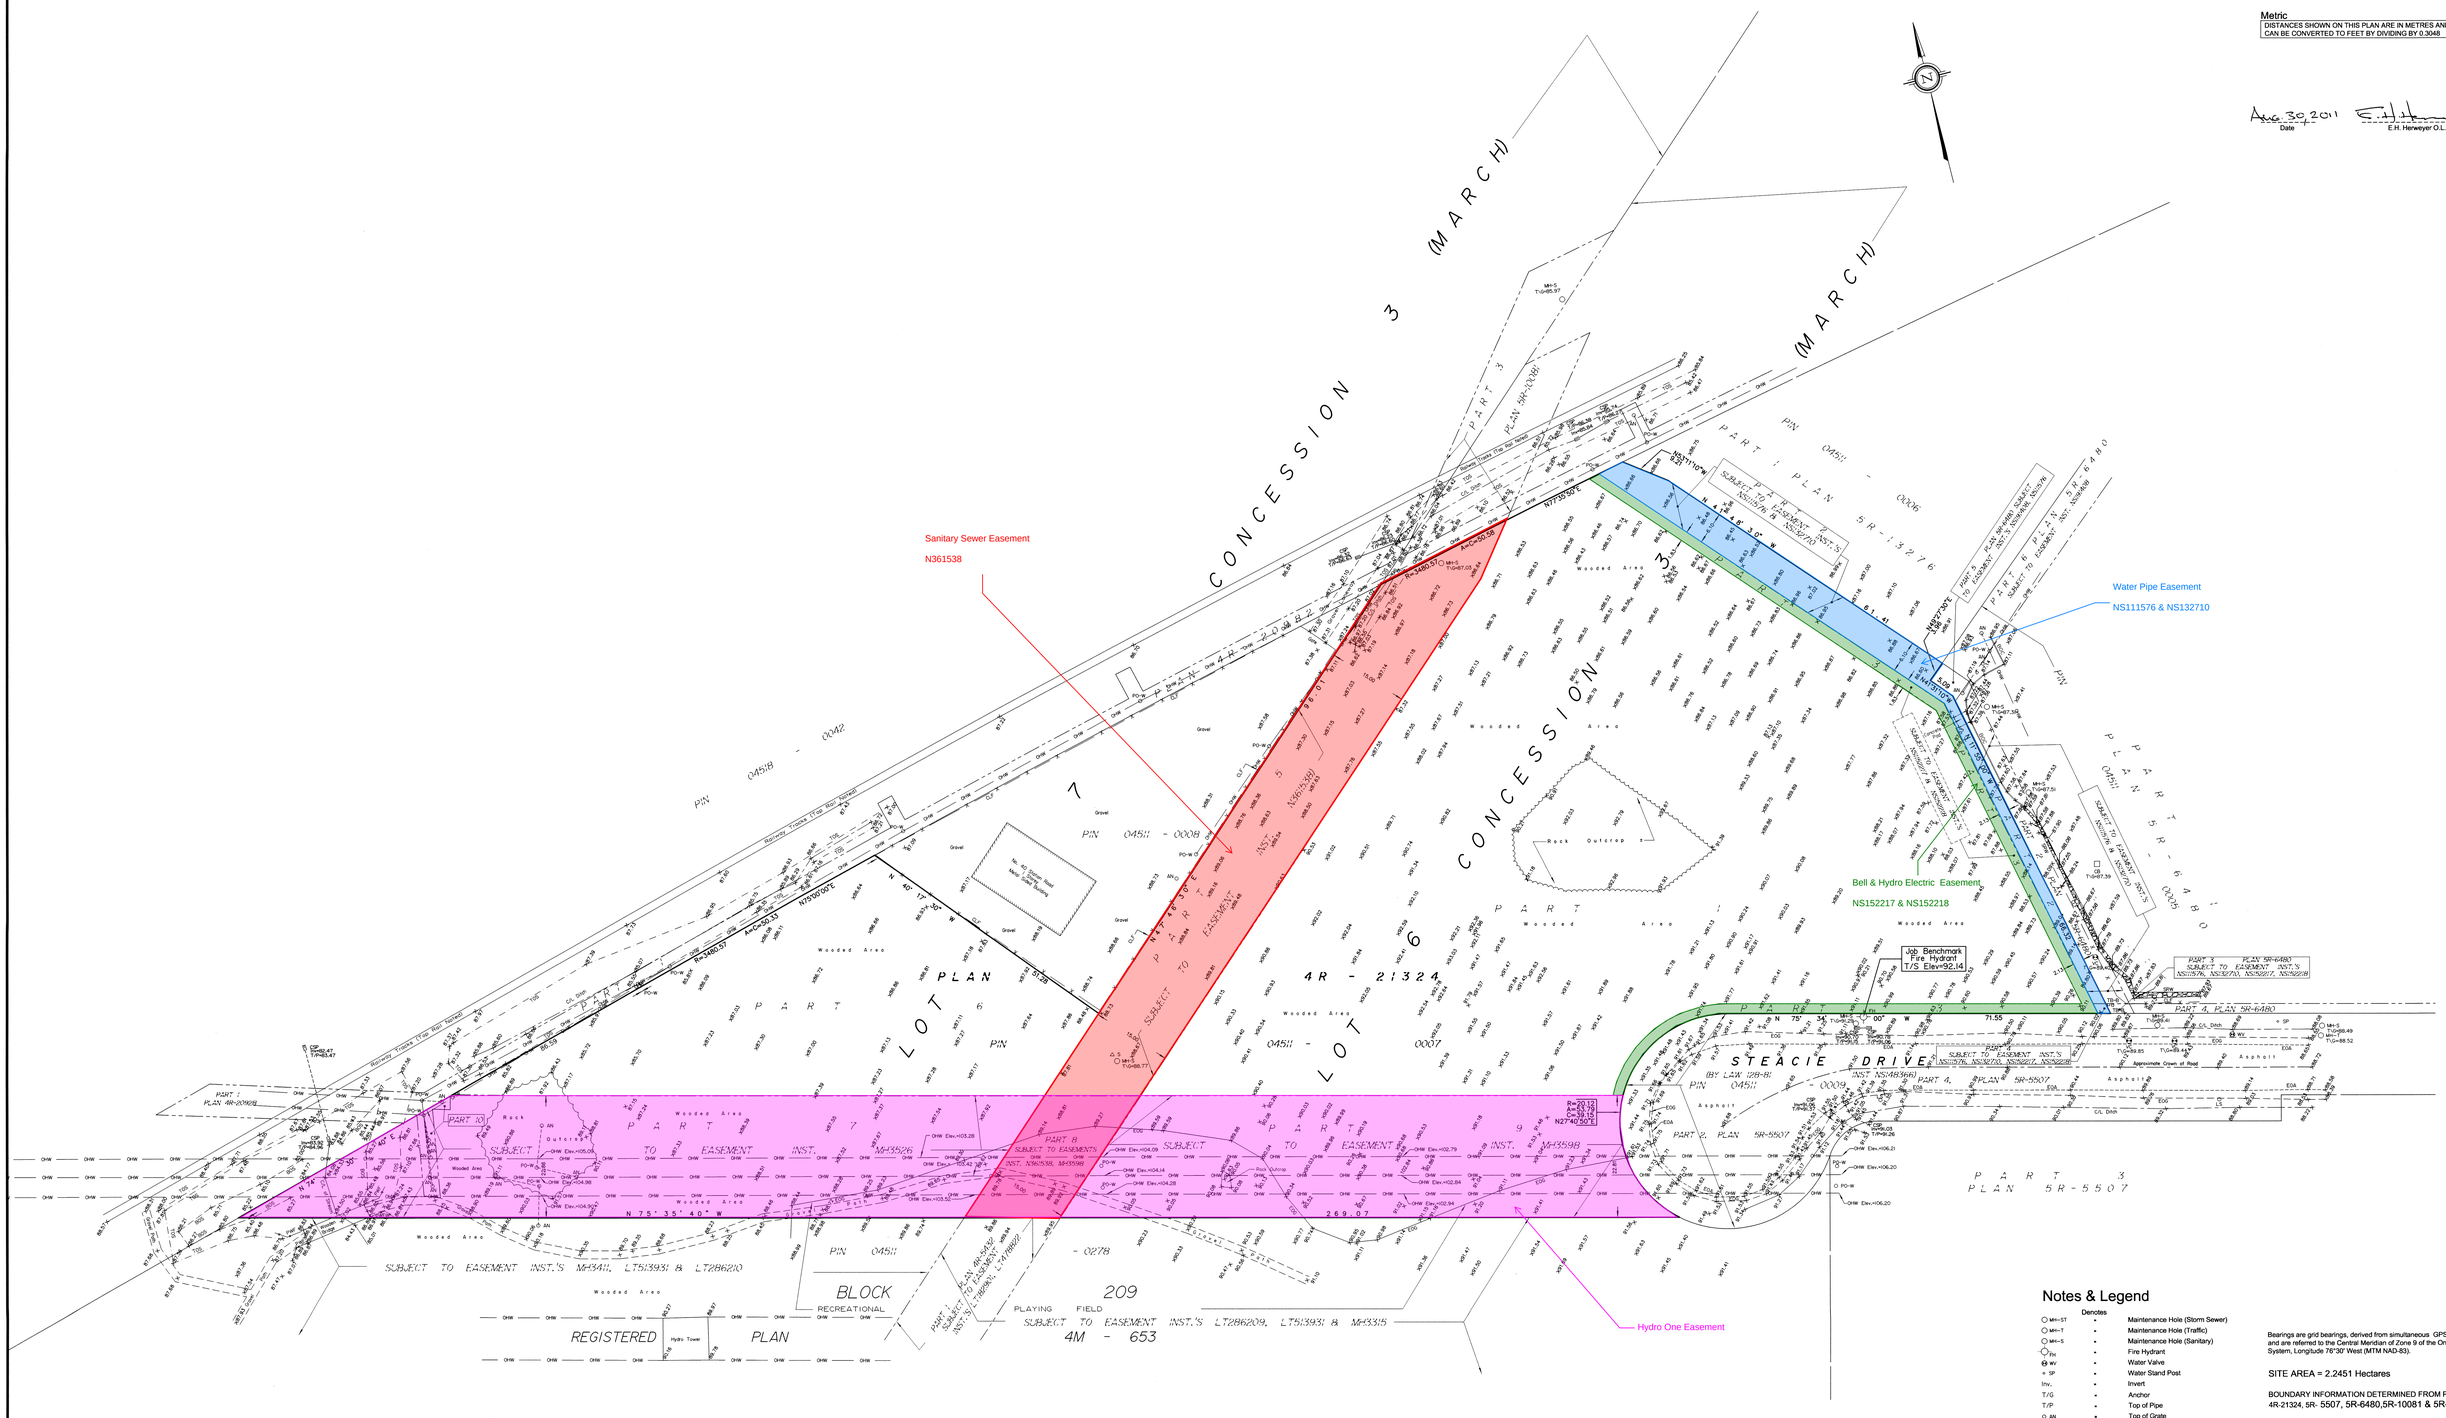

Notes & Legend

	Denotes	
MH-ST	•	Maintenance Hole (Storm Sewer)
MH-T	•	Maintenance Hole (Traffic)
MH-S	•	Maintenance Hole (Sanitary)
FH	•	Fire Hydrant
WV	•	Water Valve
SP	•	Water Stand Post
Inv.	•	Invert
T/G	•	Anchor
T/P	•	Top of Pipe
AN	•	Top of Grate
LS	•	Light Standard
CSP	•	Corrugated Steel Pipe
TB-W	•	Bell Terminal Box
S	•	Sign
CLF	•	Chain Link Fence
SRW	•	Stone Retaining Wall
PWF	•	Post and Wire
PO-W	•	Wood Pole
88.00	•	Location of Elevations
C/L	•	Centreline
OHW	•	Overhead Wires
EOA	•	Edge of Asphalt
BOC	•	Bottom of Curb
TOS	•	Top of Slope
BOS	•	Bottom of Slope
EOG	•	Edge of Gravel
VC	•	Valve Chamber (Watermain)
CB	•	Catch Basin
	•	Property Line

Bearings are grid bearings, derived from simultaneous GPS observations and are referred to the Central Meridian of Zone 9 of the Ontario Coordinate System, Longitude 76°30' West (MTM NAD-83).

SITE AREA = 2.2451 Hectares

BOUNDARY INFORMATION DETERMINED FROM PLANS 4R-20982, 4R-21324, 5R- 5507, 5R-6480,5R-10081 & 5R-13276.

ELEVATION NOTES

1. Elevations shown are referred to geodetic datum.
2. It is the responsibility of the user of this information to verify that the job benchmark has not been altered or disturbed and that it's relative elevation and description agrees with the information shown on this drawing.
3. OHW elevations are determined to the lowest high voltage wire.

UTILITY NOTES

1. This drawing cannot be accepted as acknowledging all of the utilities and it will be the responsibility of the user to contact the respective utility authorities for confirmation.
2. Only visible surface utilities were located.
3. A field location of underground plant by the pertinent utility authority is mandatory before any work involving breaking ground, probing, excavating etc.

© Annis, O'Sullivan, Vollebekk Ltd, 2011. "THIS PLAN IS PROTECTED BY COPYRIGHT"

Ontario Land Surveyors
ANNIS, O'SULLIVAN, VOLLEBEKK LTD.
14 Concourse Gate, Suite 500
Nepean, Ont. K2E 7S6
Phone: (613) 727-0850 / Fax: (613) 727-1079
Email: Nepean@aovltd.com

Job No. 12129-II Brigil Pt.Lts 6 7 C 3 MA T D2 | sm/vj