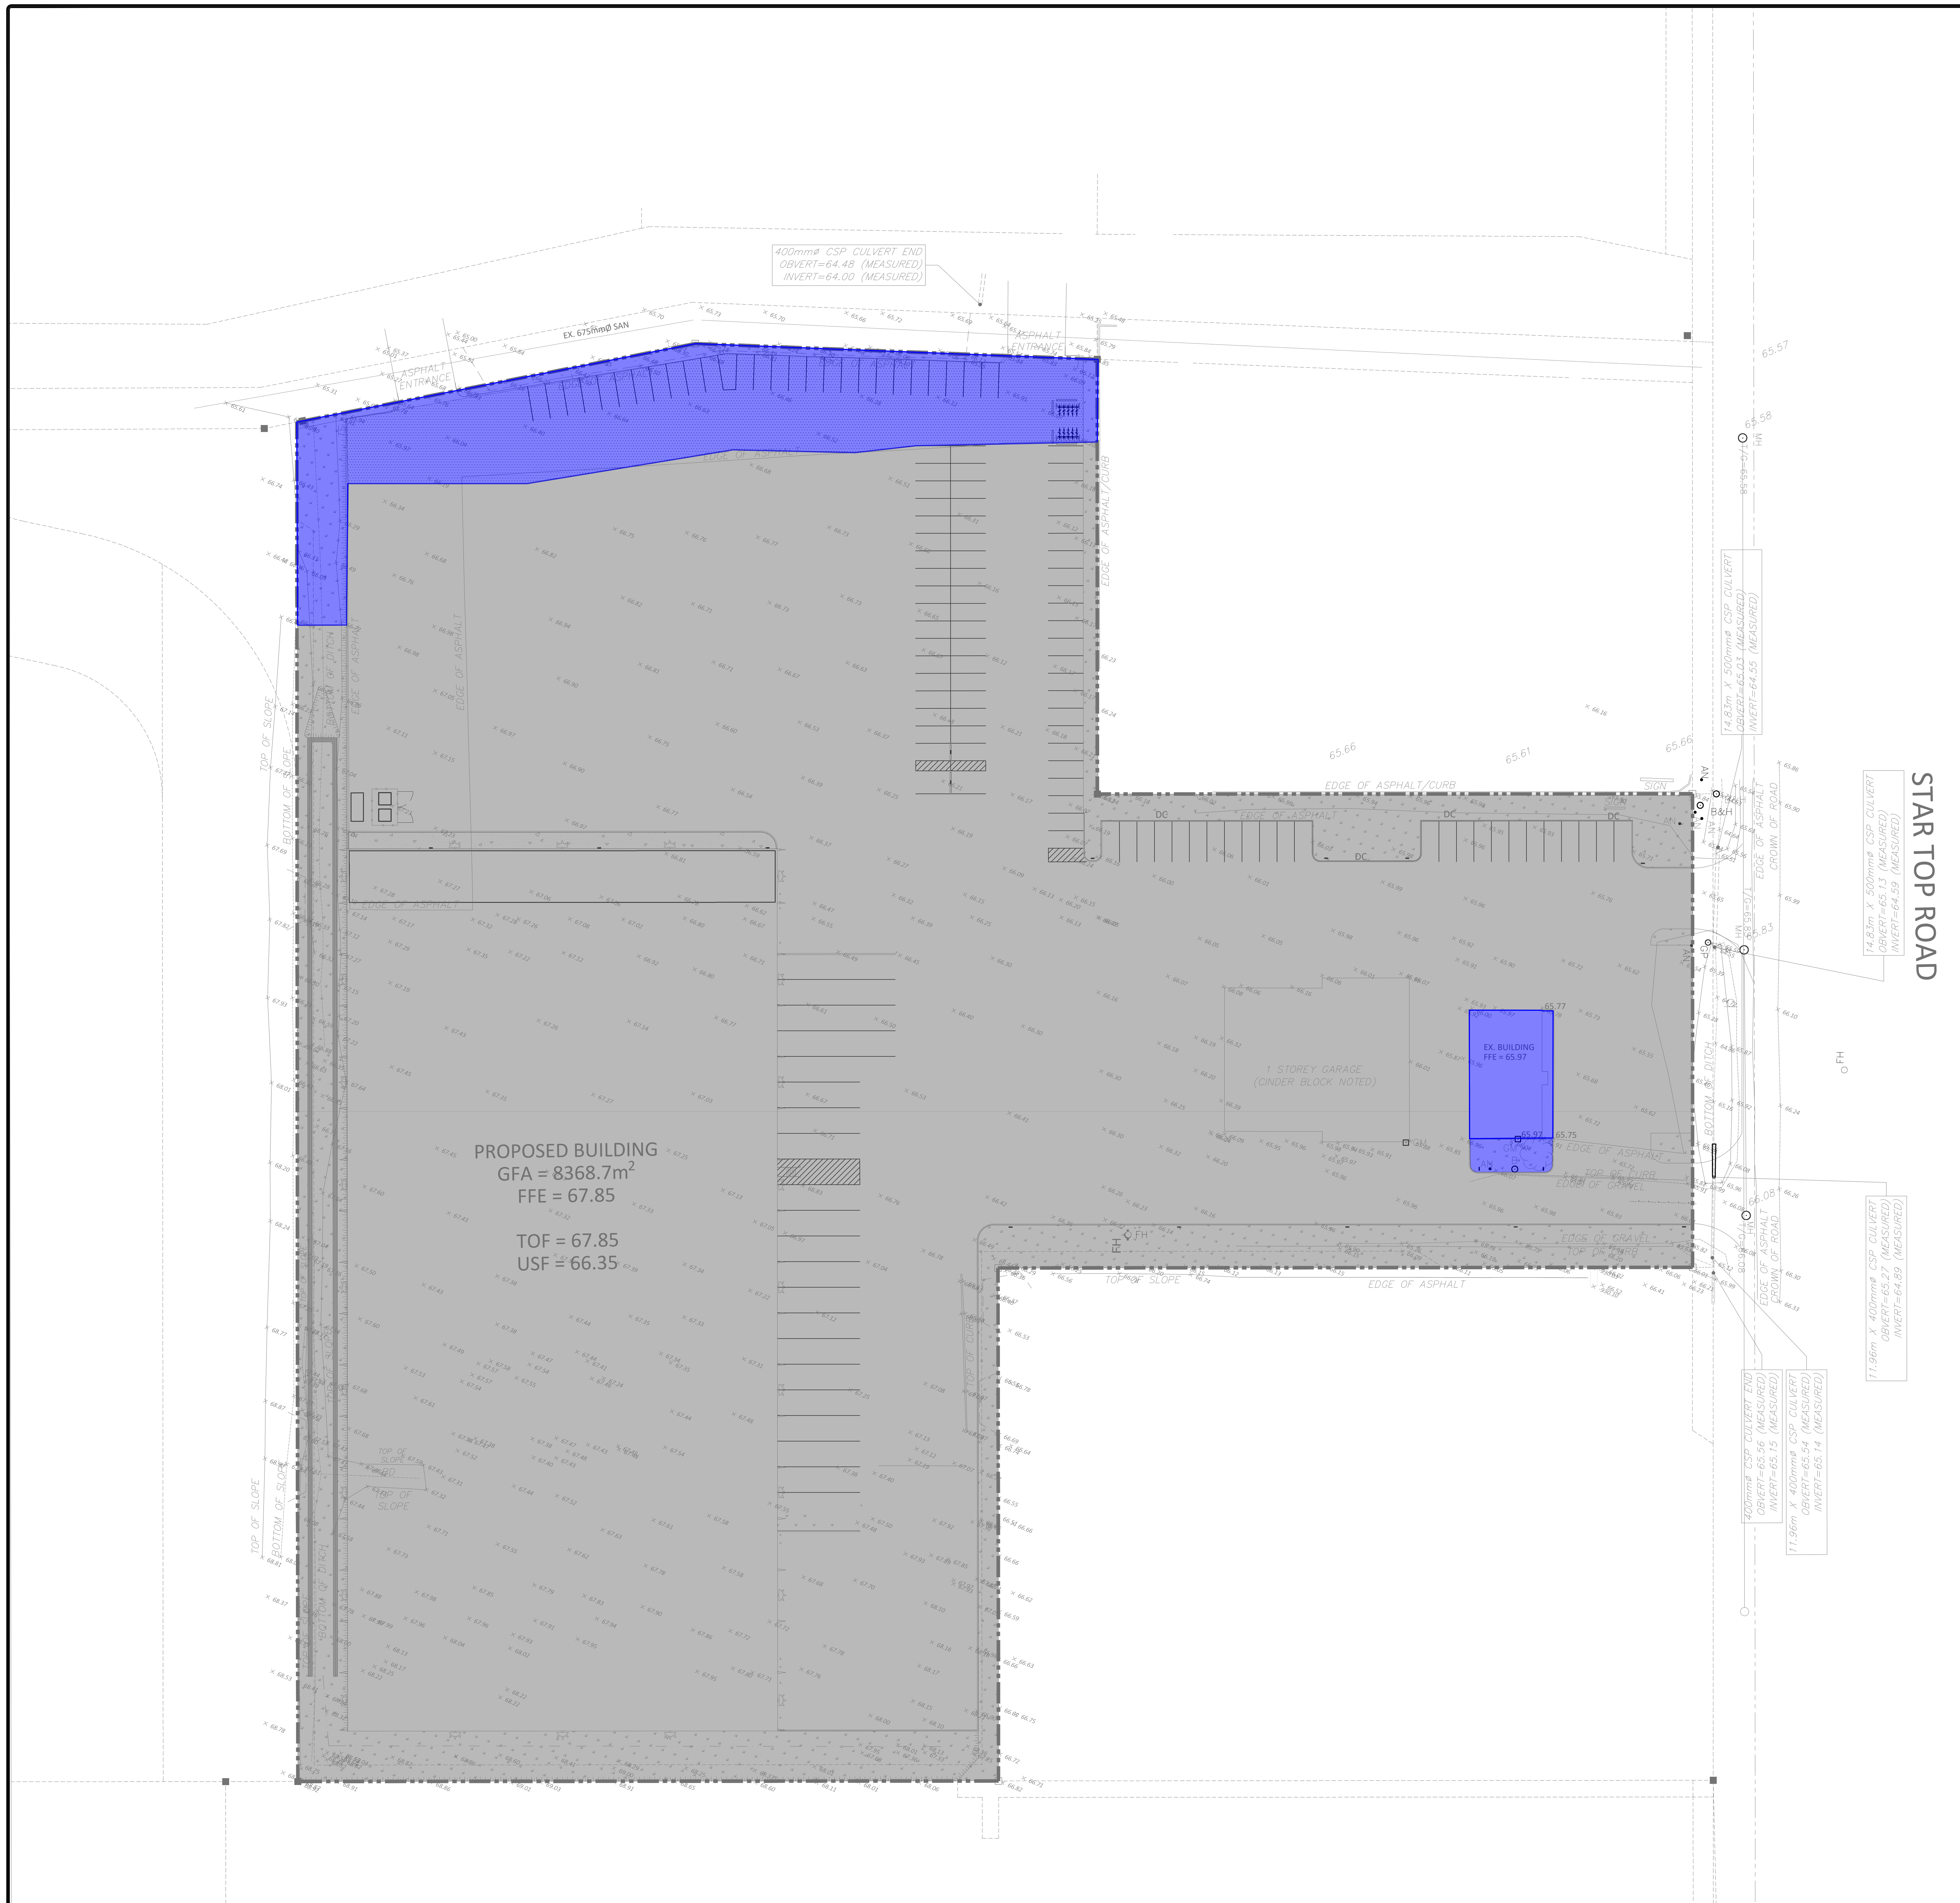


FILENAME: U:\Infrastructure\2023\CCO-23-3725 BBS_Boone Warehouse_1540 Startop Road\12 - Drawings\CCO-23-3725 - PRESENTATION.dwg
LAST SAVED: Wednesday, February 14, 2024 LAST SAVED BY: m.raper
LAST PLOTTED: Wednesday, February 14, 2024 CTB FILE USED: ----

## AREAS FOR CASH-IN-LIEU OF PARKLAND CALCULATION

**TOTAL LOT AREA:**
**30, 051m²**
(100%)

**AREA OF LAND TO BE DEVELOPED/REDEVELOPED:**
**27, 893m²**
(92.82%)

**AREA OF LAND TO BE RETAINED AS EXISTING:**
**2158m²**
(7.18%)




LOCATION PLAN

LEGEND

AREA TO BE RETAINED AS EXISTING

AREA TO BE DEVELOPED AND/OR REDEVELOPED

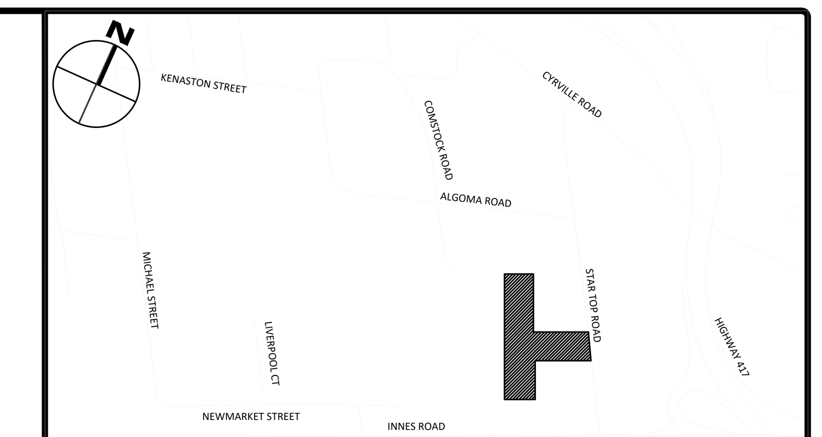**FOR REVIEW ONLY**
***NOT FOR CONSTRUCTION***

| No. | Revisions | Date |
|---|---|---|
| | | |
| | | |
| | | |
| | | |
| | | |
| | | |
| 1 | ISSUED FOR SITE PLAN APPLICATION | 2024.02.14 |

Check and verify all dimensions before proceeding with the work

Do not scale drawings

SCALE 1 : 500
0 10 20 30 40 50 Metres

McINTOSH PERRY
115 Walgreen Road, RR3, Carp, ON K0A 1L0
Tel: 613-836-2184 Fax: 613-836-3742
www.mcintoshperry.com

Stamp:

Client:
BBS CONSTRUCTION
1805 WOODWARD DRIVE
OTTAWA, ON K2C 0P9

Project:
BOONE PLUMBING WAREHOUSE
1560 STAR TOP ROAD

Drawing Title:
IMPACTED AREAS FOR CASH-IN-LIEU OF PARKLAND CALCULATION

Scale: 1:500
Drawn By: M.R.
Checked By: B.A.
Designed By: M.R.
Project Number: CCO-23-3725
Drawing Number: CILP

D07-12-XX-XXXX

#XXXXX