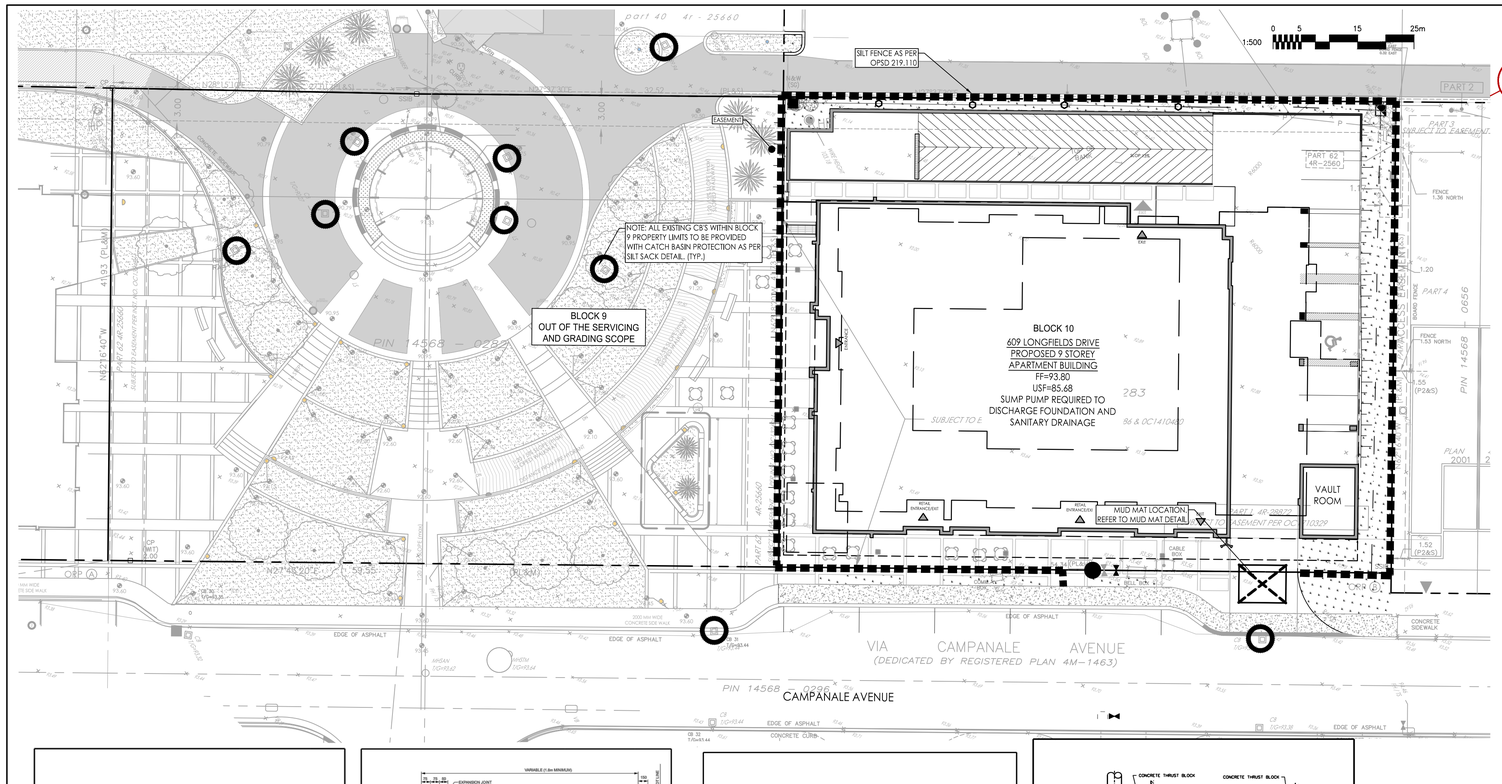
1:500
0 5 15 25m
SILT FENCE AS PER OPSD 219.110
EASEMENT
NOTE: ALL EXISTING CB'S WITHIN BLOCK 9 PROPERTY LIMITS TO BE PROVIDED WITH CATCH BASIN PROTECTION AS PER SILT SACK DETAIL. (TYP.)
BLOCK 9
OUT OF THE SERVICING AND GRADING SCOPE
BLOCK 10
609 LONGFIELDS DRIVE
PROPOSED 9 STOREY
APARTMENT BUILDING
FF=93.80
USF=85.68
SUMP PUMP REQUIRED TO
DISCHARGE FOUNDATION AND
SANITARY DRAINAGE
VAULT ROOM
MUD MAT LOCATION
REFER TO MUD MAT DETAIL
VIA CAMPANALE AVENUE
(DEDICATED BY REGISTERED PLAN 4M-1463)
CAMPANALE AVENUE
EDGE OF ASPHALT
CONCRETE CURB
CONCRETE SIDEWALK
PART 62 4R-2560
PART 2 SUBJECT TO A EASEMENT
PART 1 4R-28872
PART 4 4R-2560
PLAN 2001
FENCE 1.36 NORTH
FENCE 1.53 NORTH
1.52 (P2&S)
1.55 (P2&S)
1.20
CABLE BOX
TELE BOX
GAS METER
HYDRO BOX
CB 32
CB 33
CB