


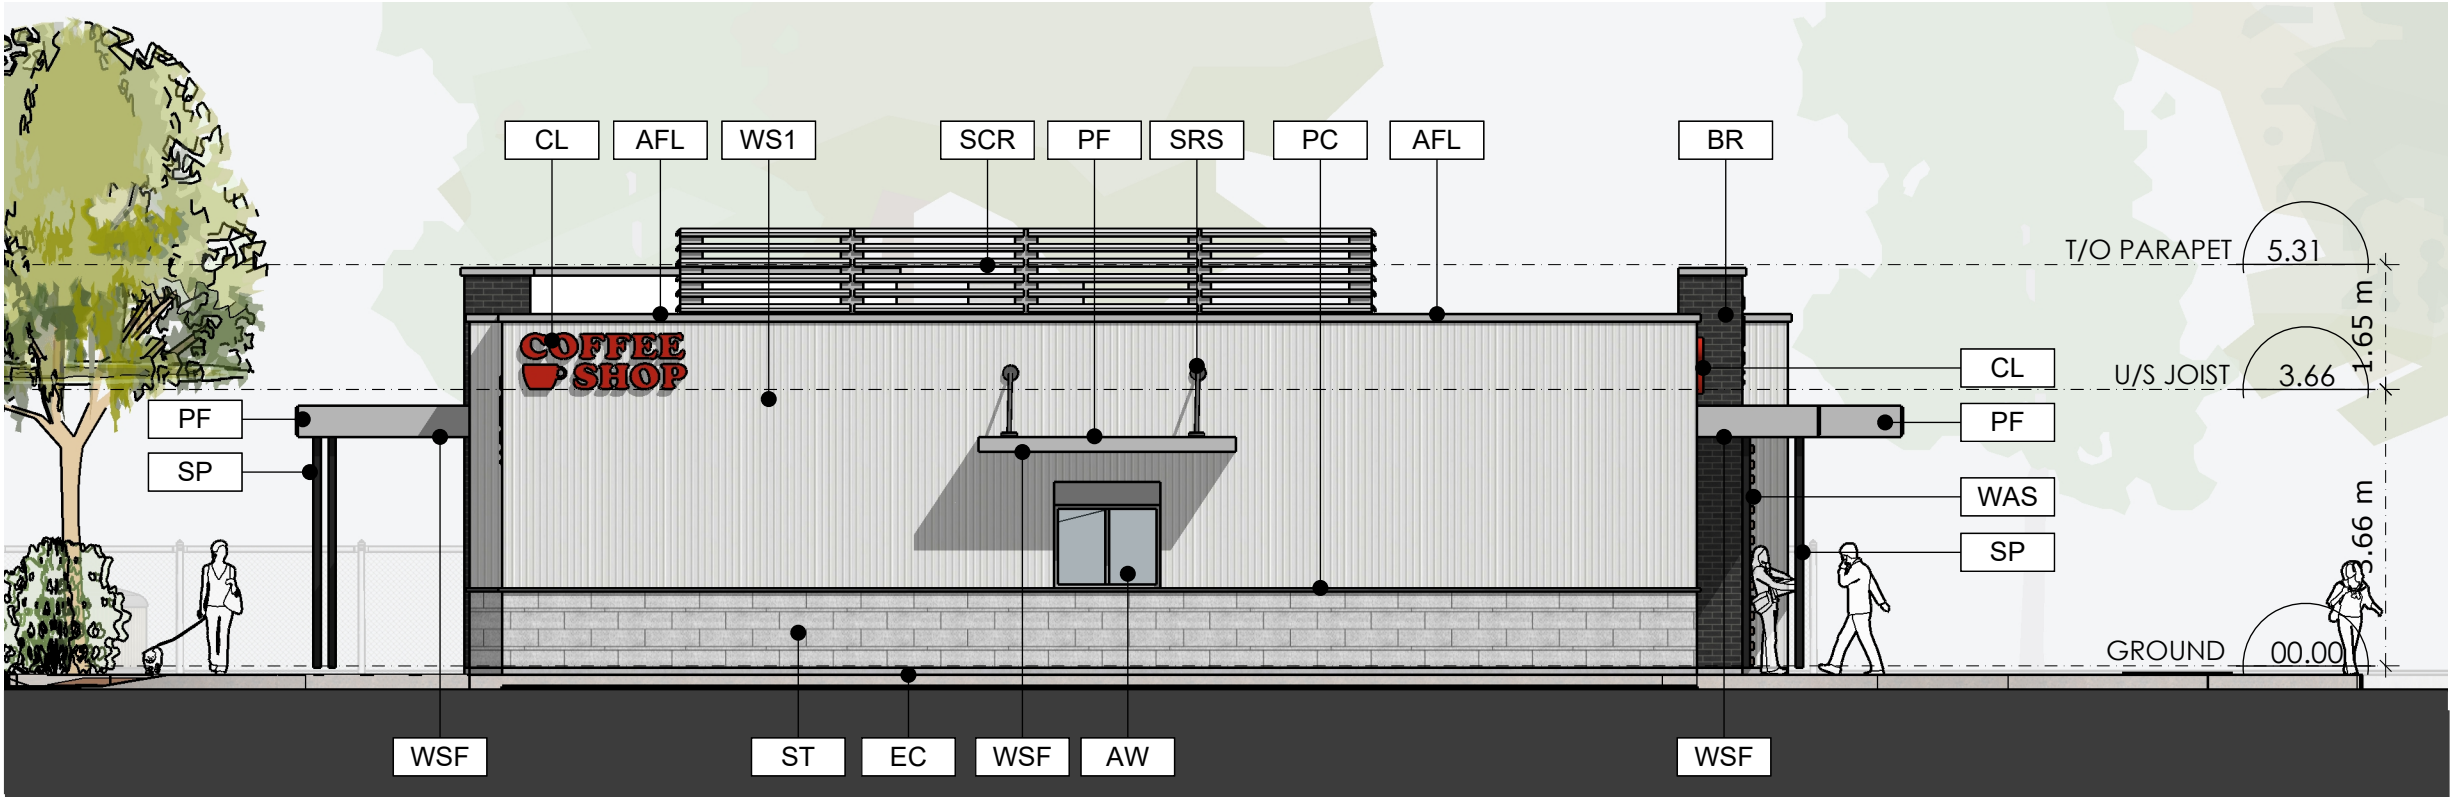

SOUTH ELEVATION




EAST ELEVATION

MATERIALS KEY

|     |                           |
|-----|---------------------------|
| AFL | PREFIN. ALUM FLASHING     |
| AW  | ALUMINUM WINDOWS          |
| BR  | BRICK                     |
| CL  | ILLUM. CHANNEL LETTERS    |
| EC  | EXPOSED CONCRETE          |
| PC  | PRECAST COPING            |
| PF  | PREFINISHED ALUM FASCIA   |
| SCR | MECHANICAL SCREEN         |
| SP  | PAINTED STEEL POST        |
| SRS | PAINTED STEEL ROD SUPPORT |
| ST  | MANUFACTURED STONE        |
| WSF | WOOD SOFFIT               |
| WS1 | WOOD SIDING 1             |
| WAS | WOOD FINISH ALUM SCREEN   |



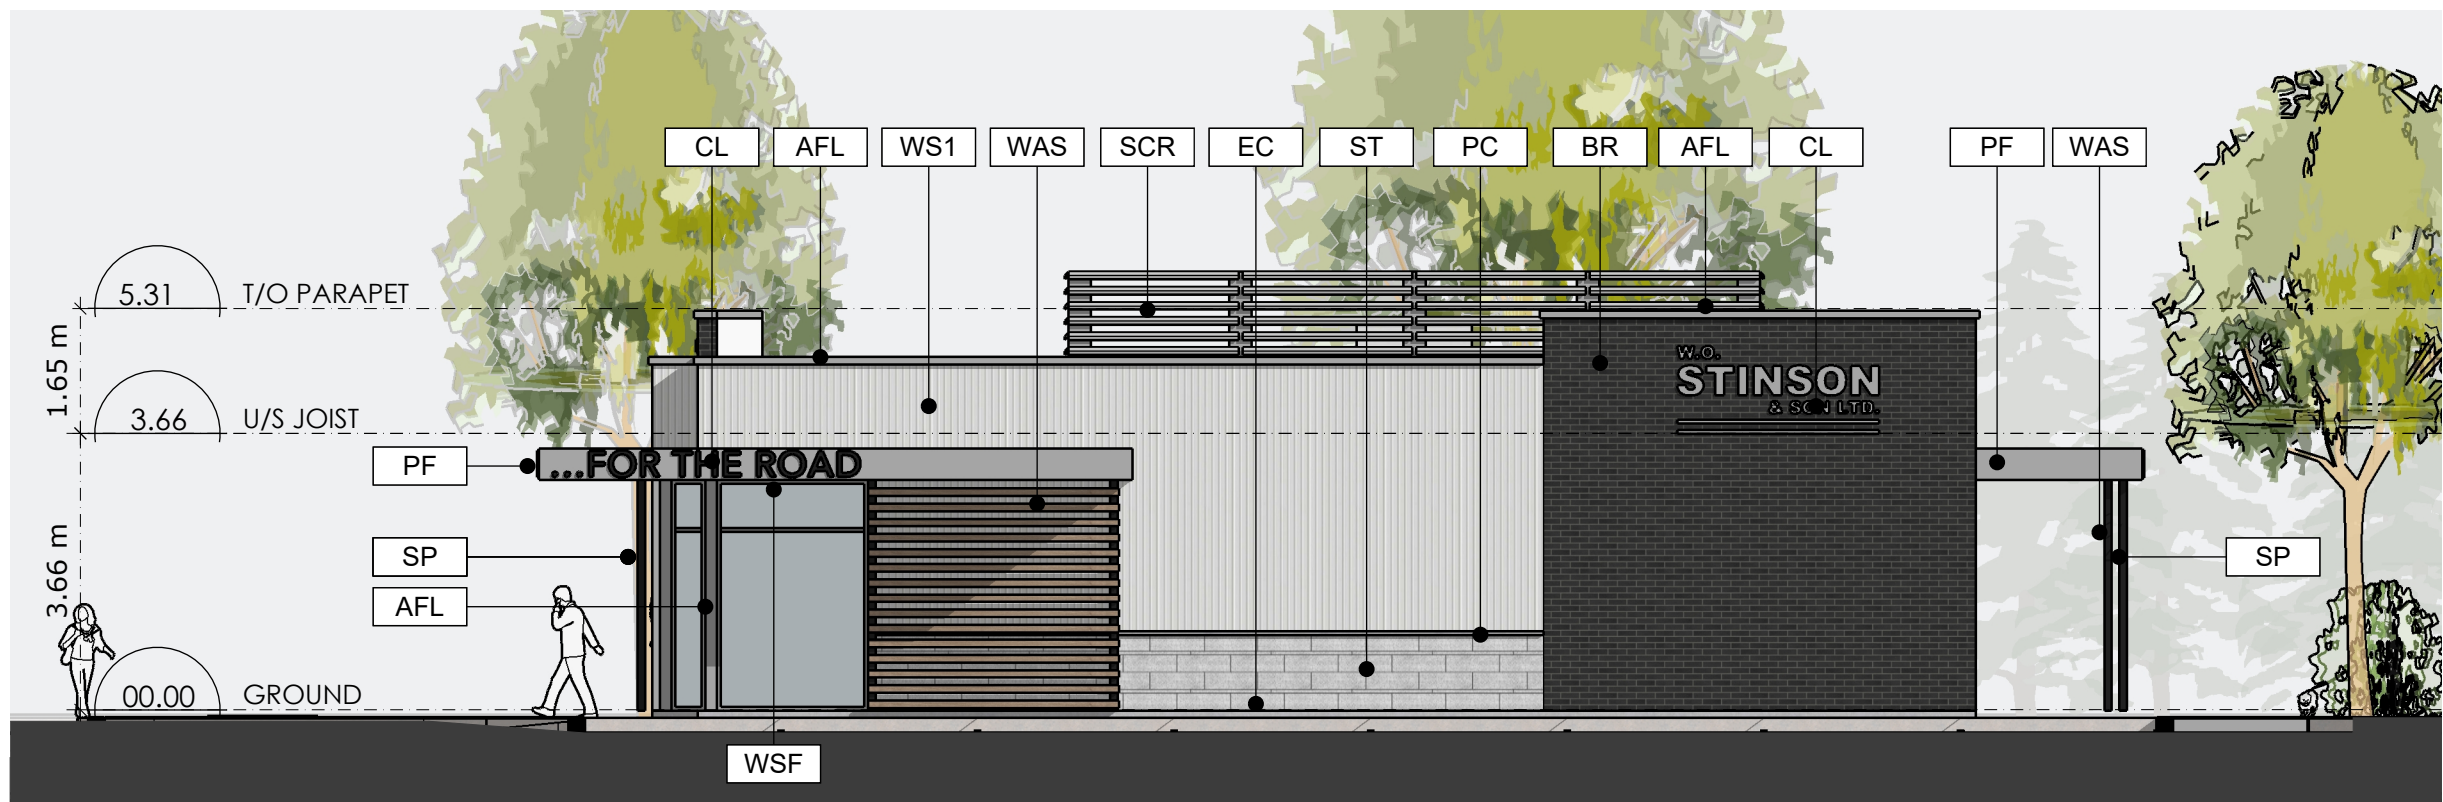

NORTH ELEVATION



WEST ELEVATION

**MATERIALS KEY**

|     |                           |
|-----|---------------------------|
| AFL | PREFIN. ALUM FLASHING     |
| AW  | ALUMINUM WINDOWS          |
| BR  | BRICK                     |
| CL  | ILLUM. CHANNEL LETTERS    |
| EC  | EXPOSED CONCRETE          |
| PC  | PRECAST COPING            |
| PF  | PREFINISHED ALUM FASCIA   |
| SCR | MECHANICAL SCREEN         |
| SP  | PAINTED STEEL POST        |
| SRS | PAINTED STEEL ROD SUPPORT |
| ST  | MANUFACTURED STONE        |
| WSF | WOOD SOFFIT               |
| WS1 | WOOD SIDING 1             |
| WAS | WOOD FINISH ALUM SCREEN   |





HOBIN  
ARCHITECTURE



# WO STINSON - 5545 ALBION ROAD

## CONCEPT VIEWS - ABOVE SOUTH WEST

25.01.24





HOBIN  
ARCHITECTURE



# WO STINSON - 5545 ALBION ROAD

## CONCEPT VIEWS - FROM ALBION ENTRANCE

25.01.24









HOBIN  
ARCHITECTURE



# WO STINSON - 5545 ALBION ROAD

## CONCEPT VIEWS - FROM MITCH OWENS ENTRANCE

25.01.24



