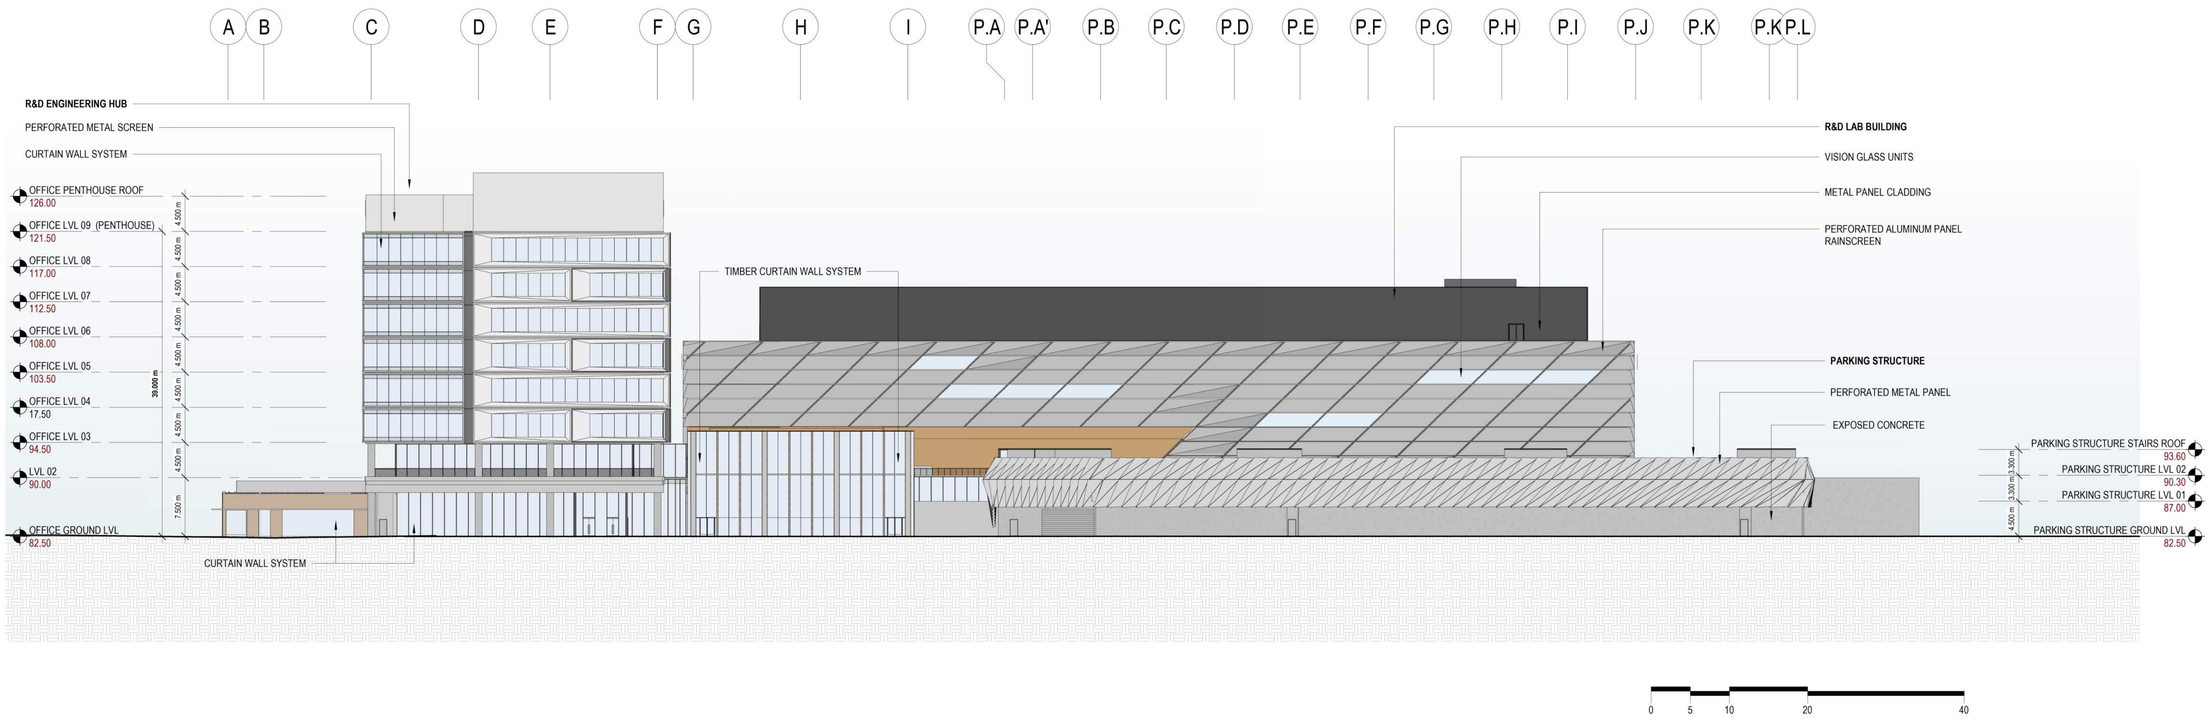


File No: D07-12-24-0149
Plan No: #19202

Version 17.1
05/09/2024

# Nokia Ottawa Campus

Gensler

## WEST ELEVATION (MARCH ROAD)

©2024 Gensler