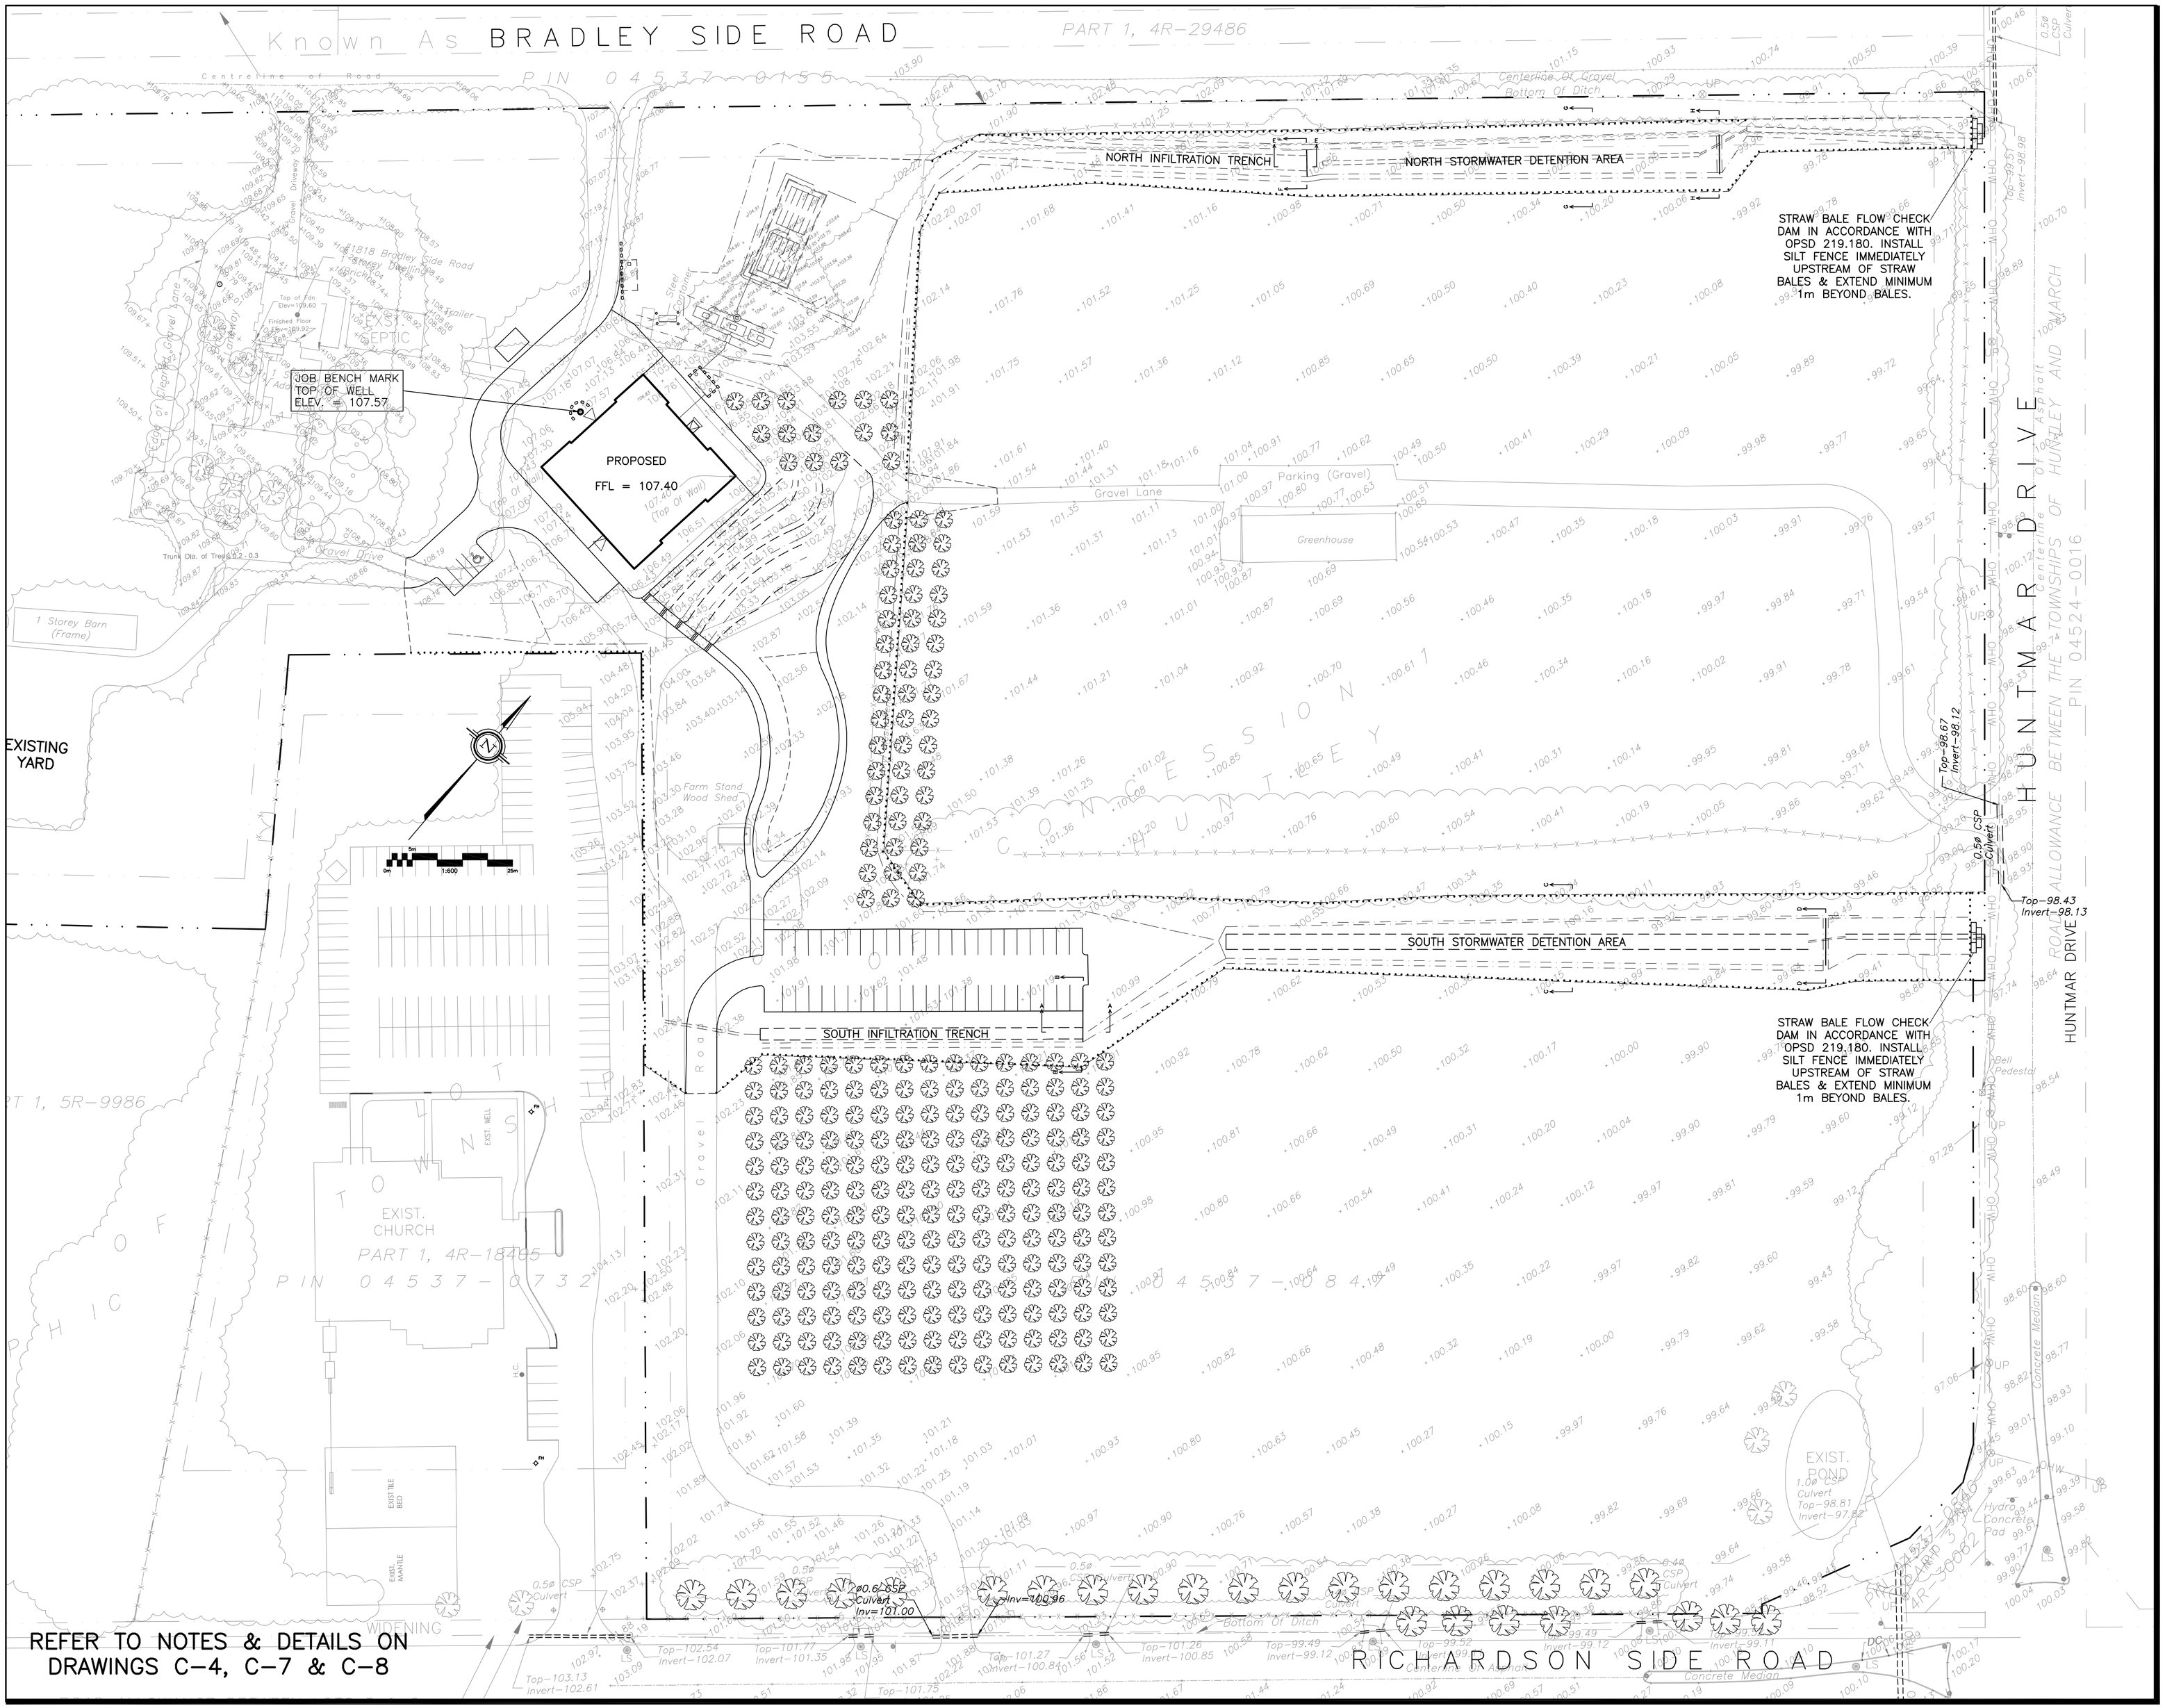


## LEGEND

| | |
|---|---|
| FFL | FIRST FLOOR ELEVATION |
| USF | UNDERSIDE OF FOOTING |
| — · · — | PROPERTY LINE |
| SAN | SANITARY SEWER |
| INV | INVERT OF PIPE |
| MH | MANHOLE |
| ×99.99 | EXISTING GRADE ELEVATION |
| +99.99 | PROPOSED GRADE ELEVATION |
| 2% | EXISTING SLOPE OF GRADE |
| 2% | PROPOSED SLOPE OF GRADE |
| T.O.S. | TOP OF SLOPE |
| B.O.S. | BOTTOM OF SLOPE |
| — – — | CENTERLINE OF SWALE |
| · · · · · · · · | SILT FENCE |

KEY PLAN

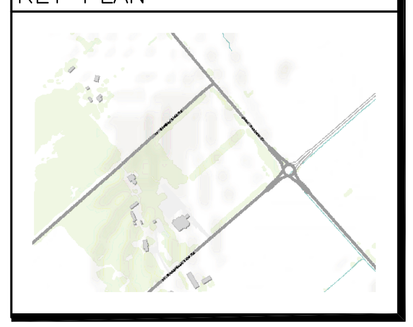

| No. | DATE | REVISION |
|---|---|---|
| 2 | MAY 9-25 | RE-ISSUED FOR APPROVAL |
| 1 | SEP 30-24 | ISSUED FOR APPROVAL |


D. B. GRAY ENGINEERING INC.
Stormwater Management - Grading & Drainage - Storm & Sanitary Sewers - Watermains
700 Long Point Circle 613-425-8044
Ottawa, Ontario d.gray@dbgrayengineering.com


Project
BRADLEY FARM
EVENT CENTRE & CIDERY
1818 BRADLEY SIDE ROAD
OTTAWA, ONTARIO

Drawing Title
# EROSION & SEDIMENT CONTROL PLAN

Engineer's Seal
LICENSED PROFESSIONAL ENGINEER
D.B. GRAY
17016502
MAY 9-24
PROVINCE OF ONTARIO
NOT VALID UNLESS SIGNED & DATED

| | |
|---|---|
| Drawn | D.B.G |
| H. Scale | 1:600 |
| V. Scale | |
| Date | AUG 21-24 |
| Job No. | 23123 |

Drawing No.
C-6
of 10

D07-12-25-0030

#19252