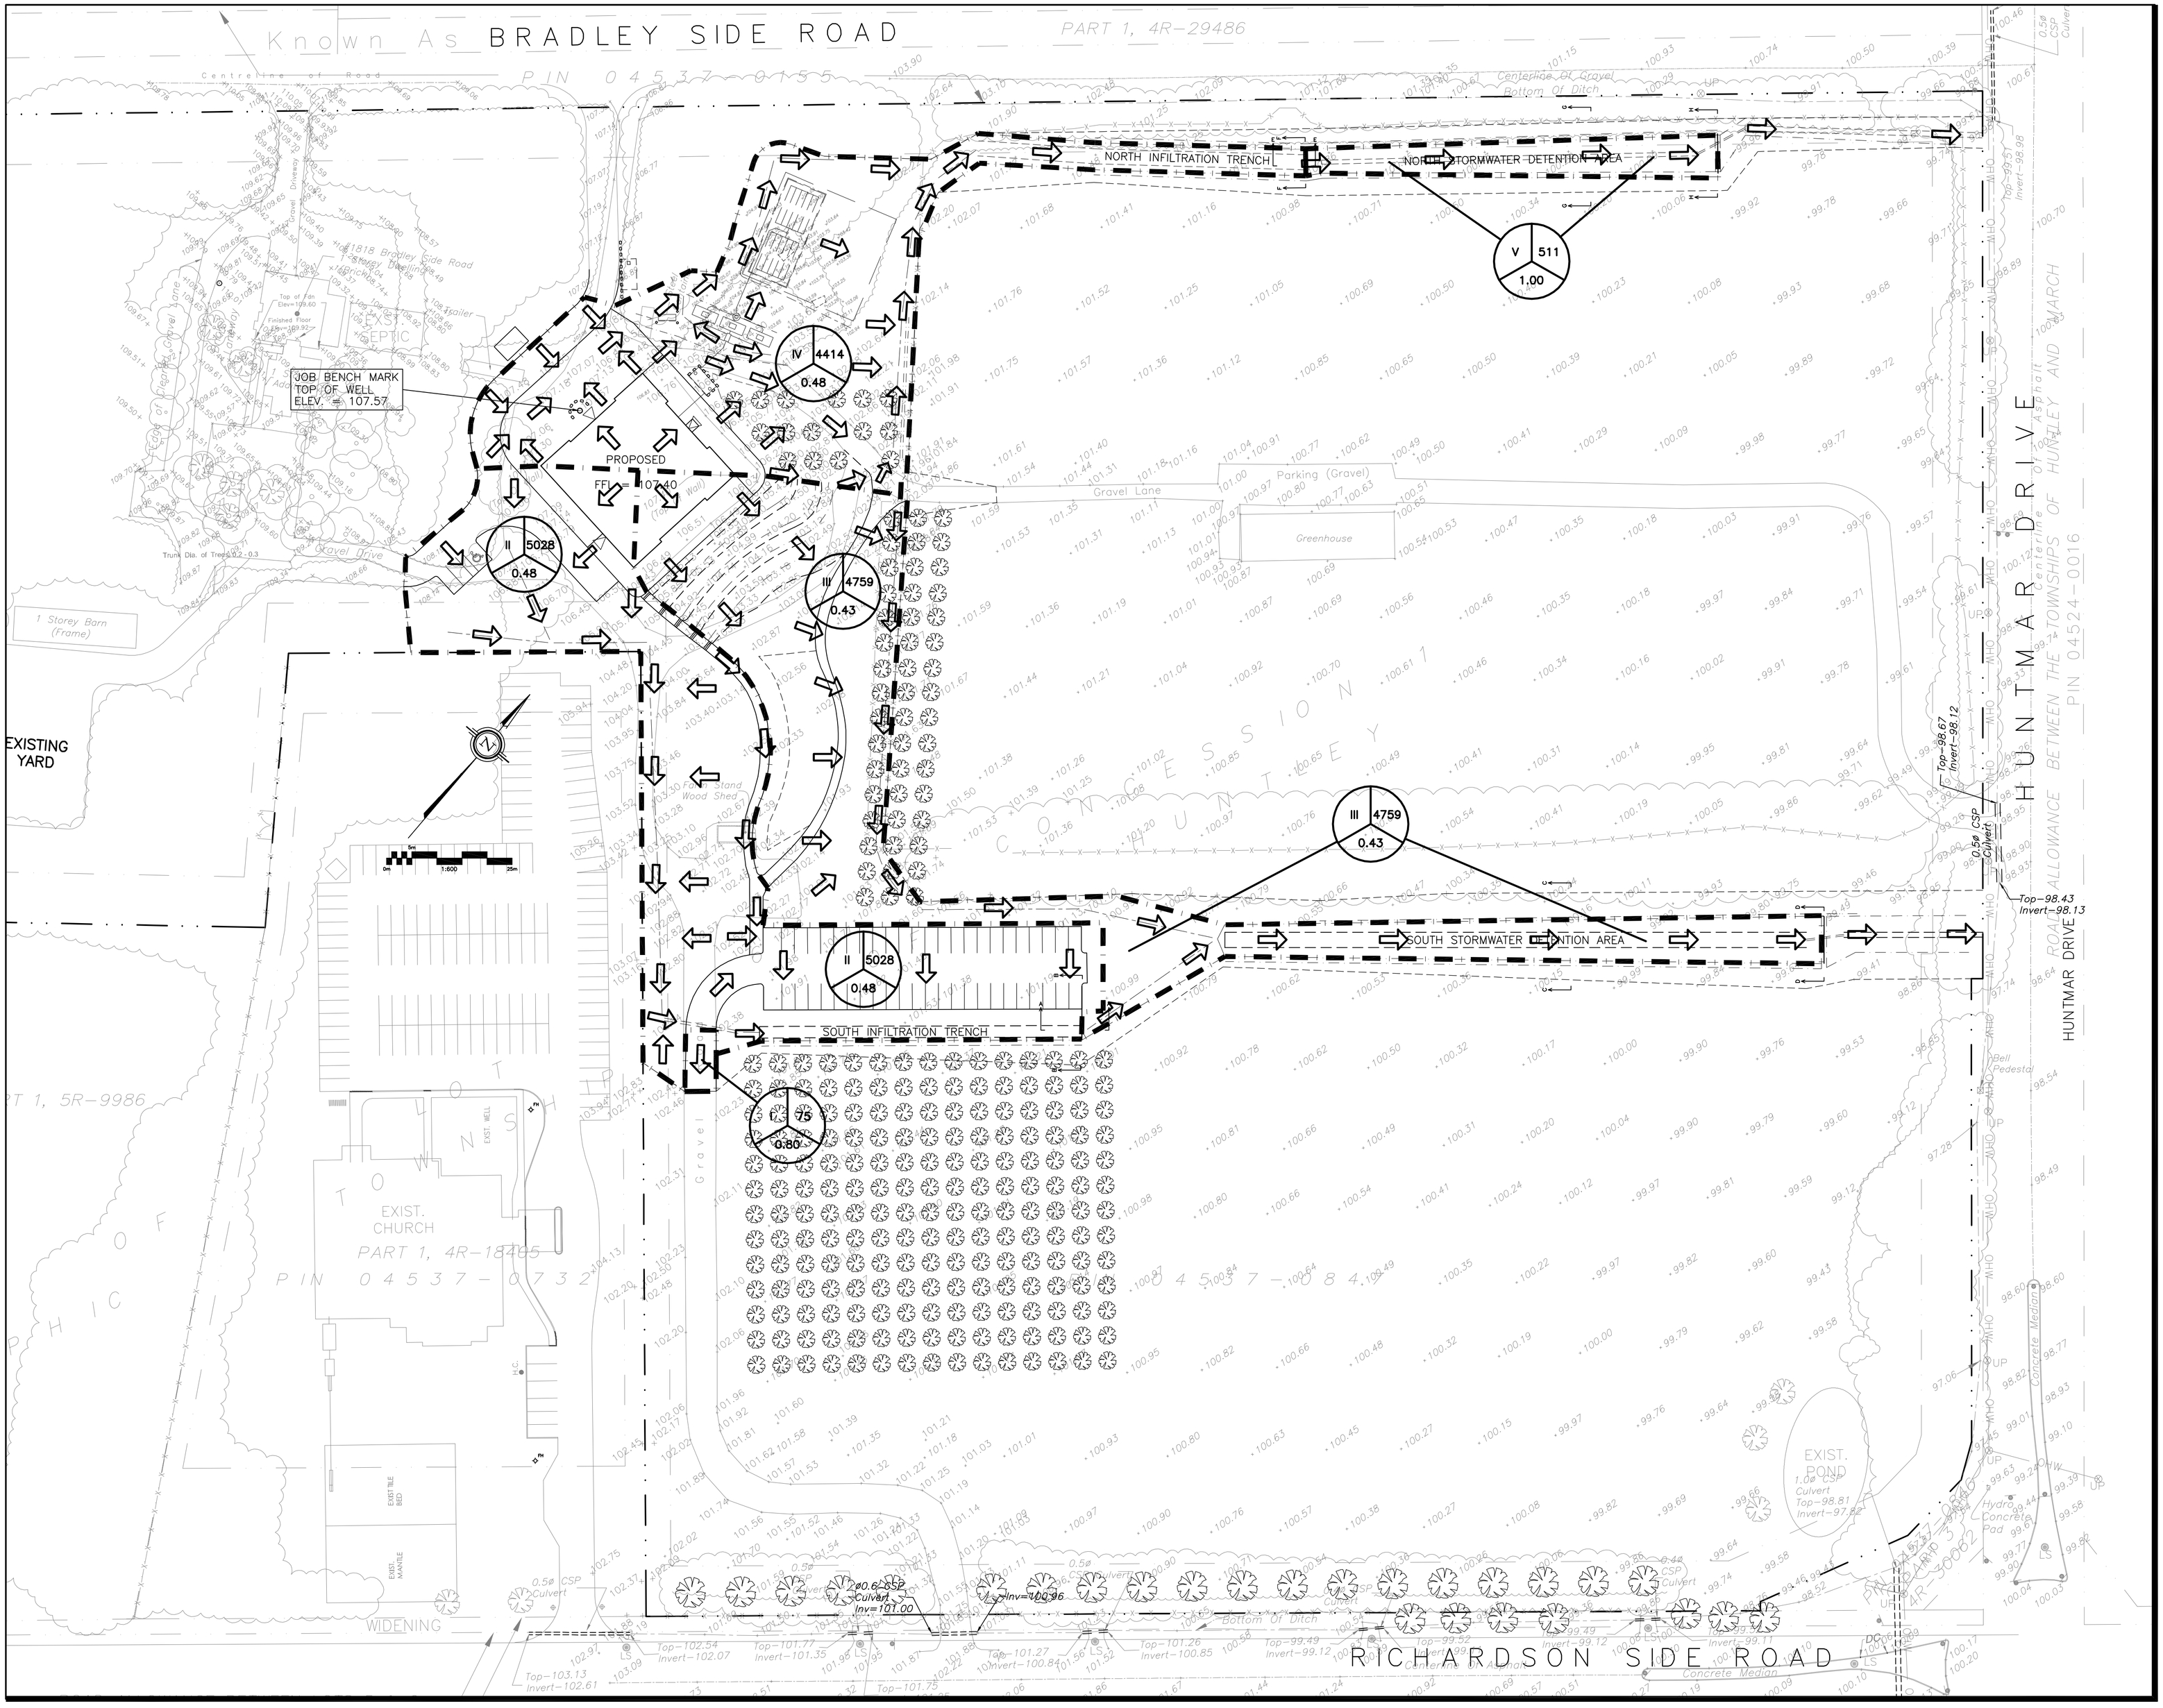

LEGEND

DRAINAGE AREA — AREA (sq.m)

X — XXX

0.XX

2 YEAR RUNOFF COEFFICIENT

KEY PLAN

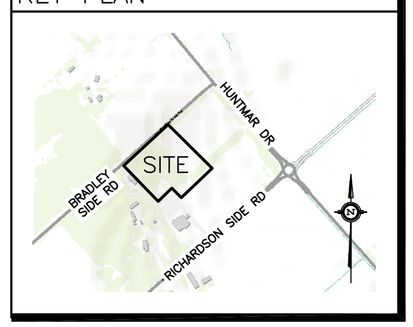

No.	DATE	REVISION
2	MAY 9–25	RE–ISSUED FOR APPROVAL
1	SEP 30–24	ISSUED FOR APPROVAL

D. B. GRAY ENGINEERING INC.

Stormwater Management · Grading & Drainage · Storm & Sanitary Sewers · Watermains

700 Long Point Circle — 613-425-8044

Ottawa, Ontario — d.gray@dbgrayengineering.com

Project

BRADLEY FARM
EVENT CENTRE & CIDERY
1818 BRADLEY SIDE ROAD
OTTAWA, ONTARIO

Drawing Title

POST–DEVELOPMENT DRAINAGE PLANS

Engineer's Seal

LICENSED PROFESSIONAL ENGINEER — D.B. GRAY — 17016502 — MAY 9–24 — PROVINCE OF ONTARIO

NOT VALID UNLESS SIGNED & DATED

Drawn	D.B.G
H. Scale	1:600
V. Scale	
Date	AUG 21–24
Job No.	23123

Drawing No.

C–9 of 10

D07–12–25–0030

#19252