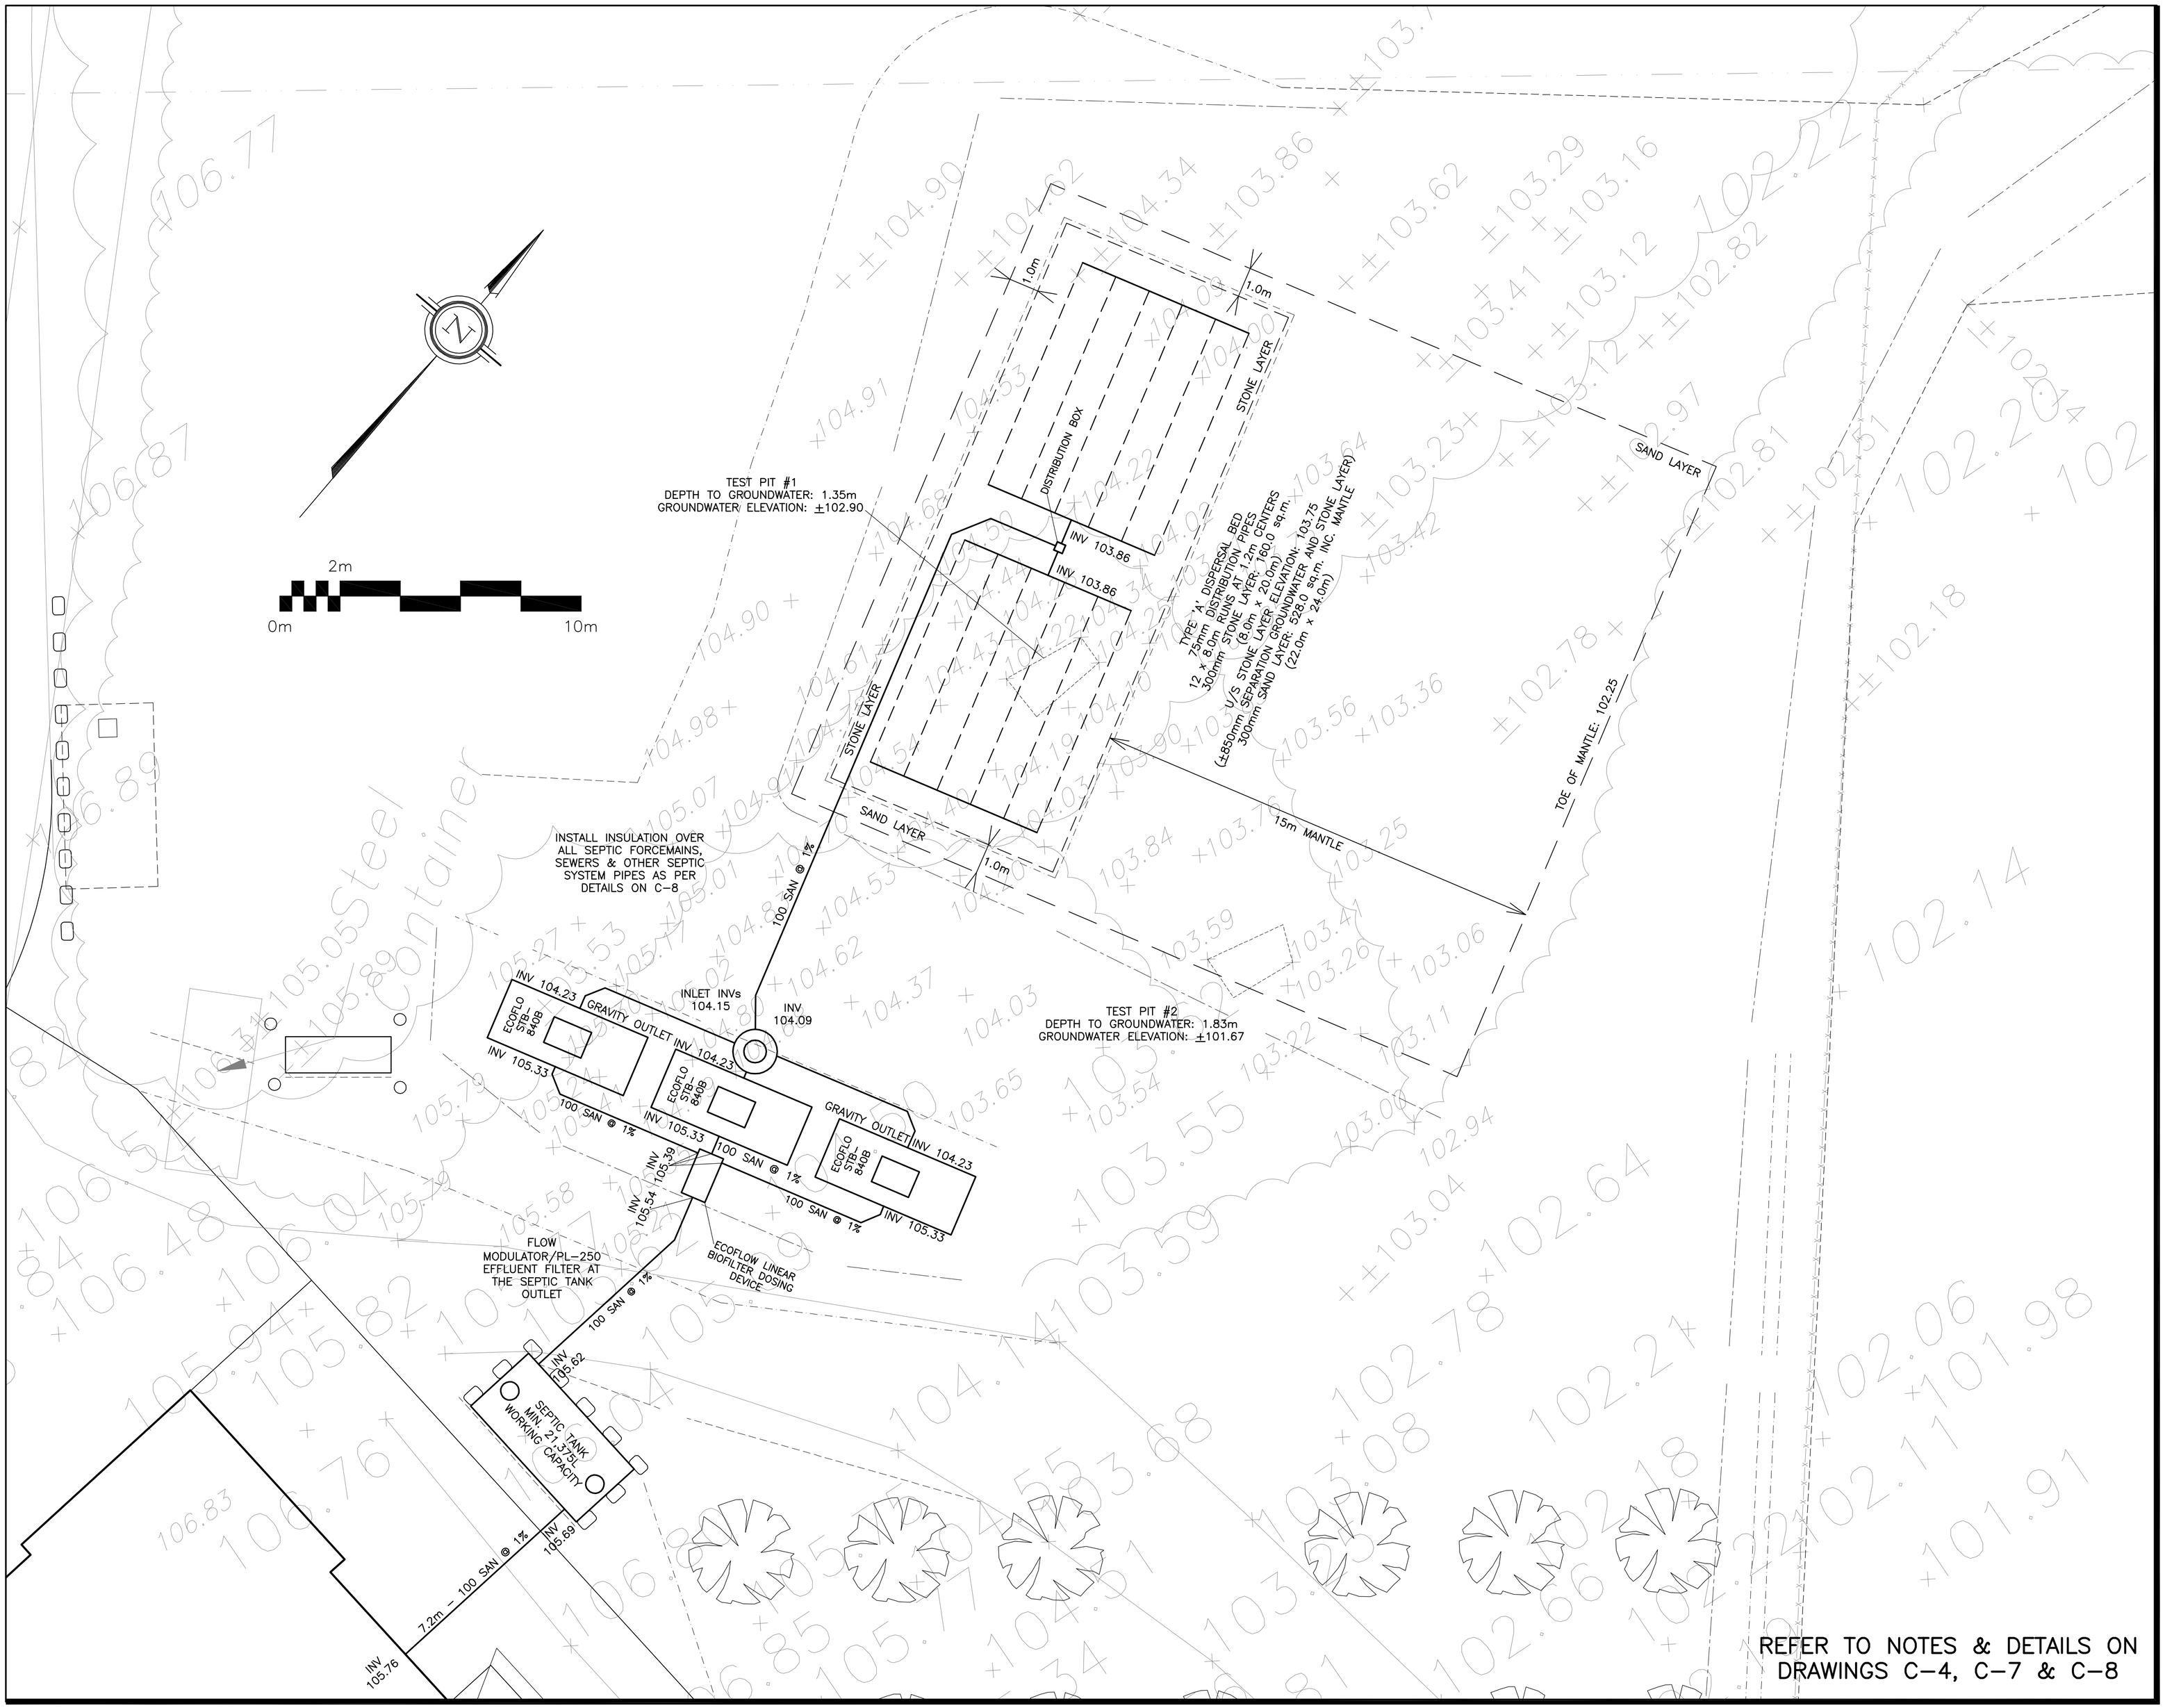

LEGEND

FFL	FIRST FLOOR ELEVATION
USF	UNDERSIDE OF FOOTING
— · · —	PROPERTY LINE
SAN	SANITARY SEWER
INV	INVERT OF PIPE
MH	MANHOLE
x99.99	EXISTING GRADE ELEVATION
+99.99	PROPOSED GRADE ELEVATION
2%	EXISTING SLOPE OF GRADE
2%	PROPOSED SLOPE OF GRADE
T.O.S.	TOP OF SLOPE
B.O.S	BOTTOM OF SLOPE
— – —	CENTERLINE OF SWALE
· · · · · · · ·	SILT FENCE

KEY PLAN

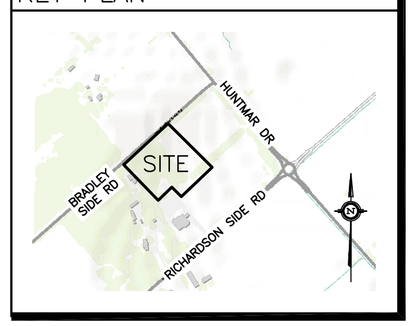

No.	DATE	REVISION
3	MAY 9-25	RE-ISSUED FOR APPROVAL & ISSUED WITH REVISED SEPTIC PERMIT APPLICATION
2	OCT 21-24	ISSUED WITH SEPTIC PERMIT APPLICATION
1	SEP 30-24	ISSUED FOR APPROVAL

D. B. GRAY ENGINEERING INC.
Stormwater Management - Grading & Drainage - Storm & Sanitary Sewers - Watermains
700 Long Point Circle 613-425-8044
Ottawa, Ontario d.gray@dbgrayengineering.com

Project

BRADLEY FARM
EVENT CENTRE & CIDERY
1818 BRADLEY SIDE ROAD
OTTAWA, ONTARIO

Drawing Title

SEPTIC SYSTEM

Engineer's Seal

LICENSED PROFESSIONAL ENGINEER
D.B. GRAY
17016502
MAY 9-24
PROVINCE OF ONTARIO

NOT VALID UNLESS SIGNED & DATED

Drawn	D.B.G
H. Scale	1:100
V. Scale	
Date	AUG 21-24
Job No.	23123

Drawing No.
C-5
of 10

D07-12-25-0030

#19252