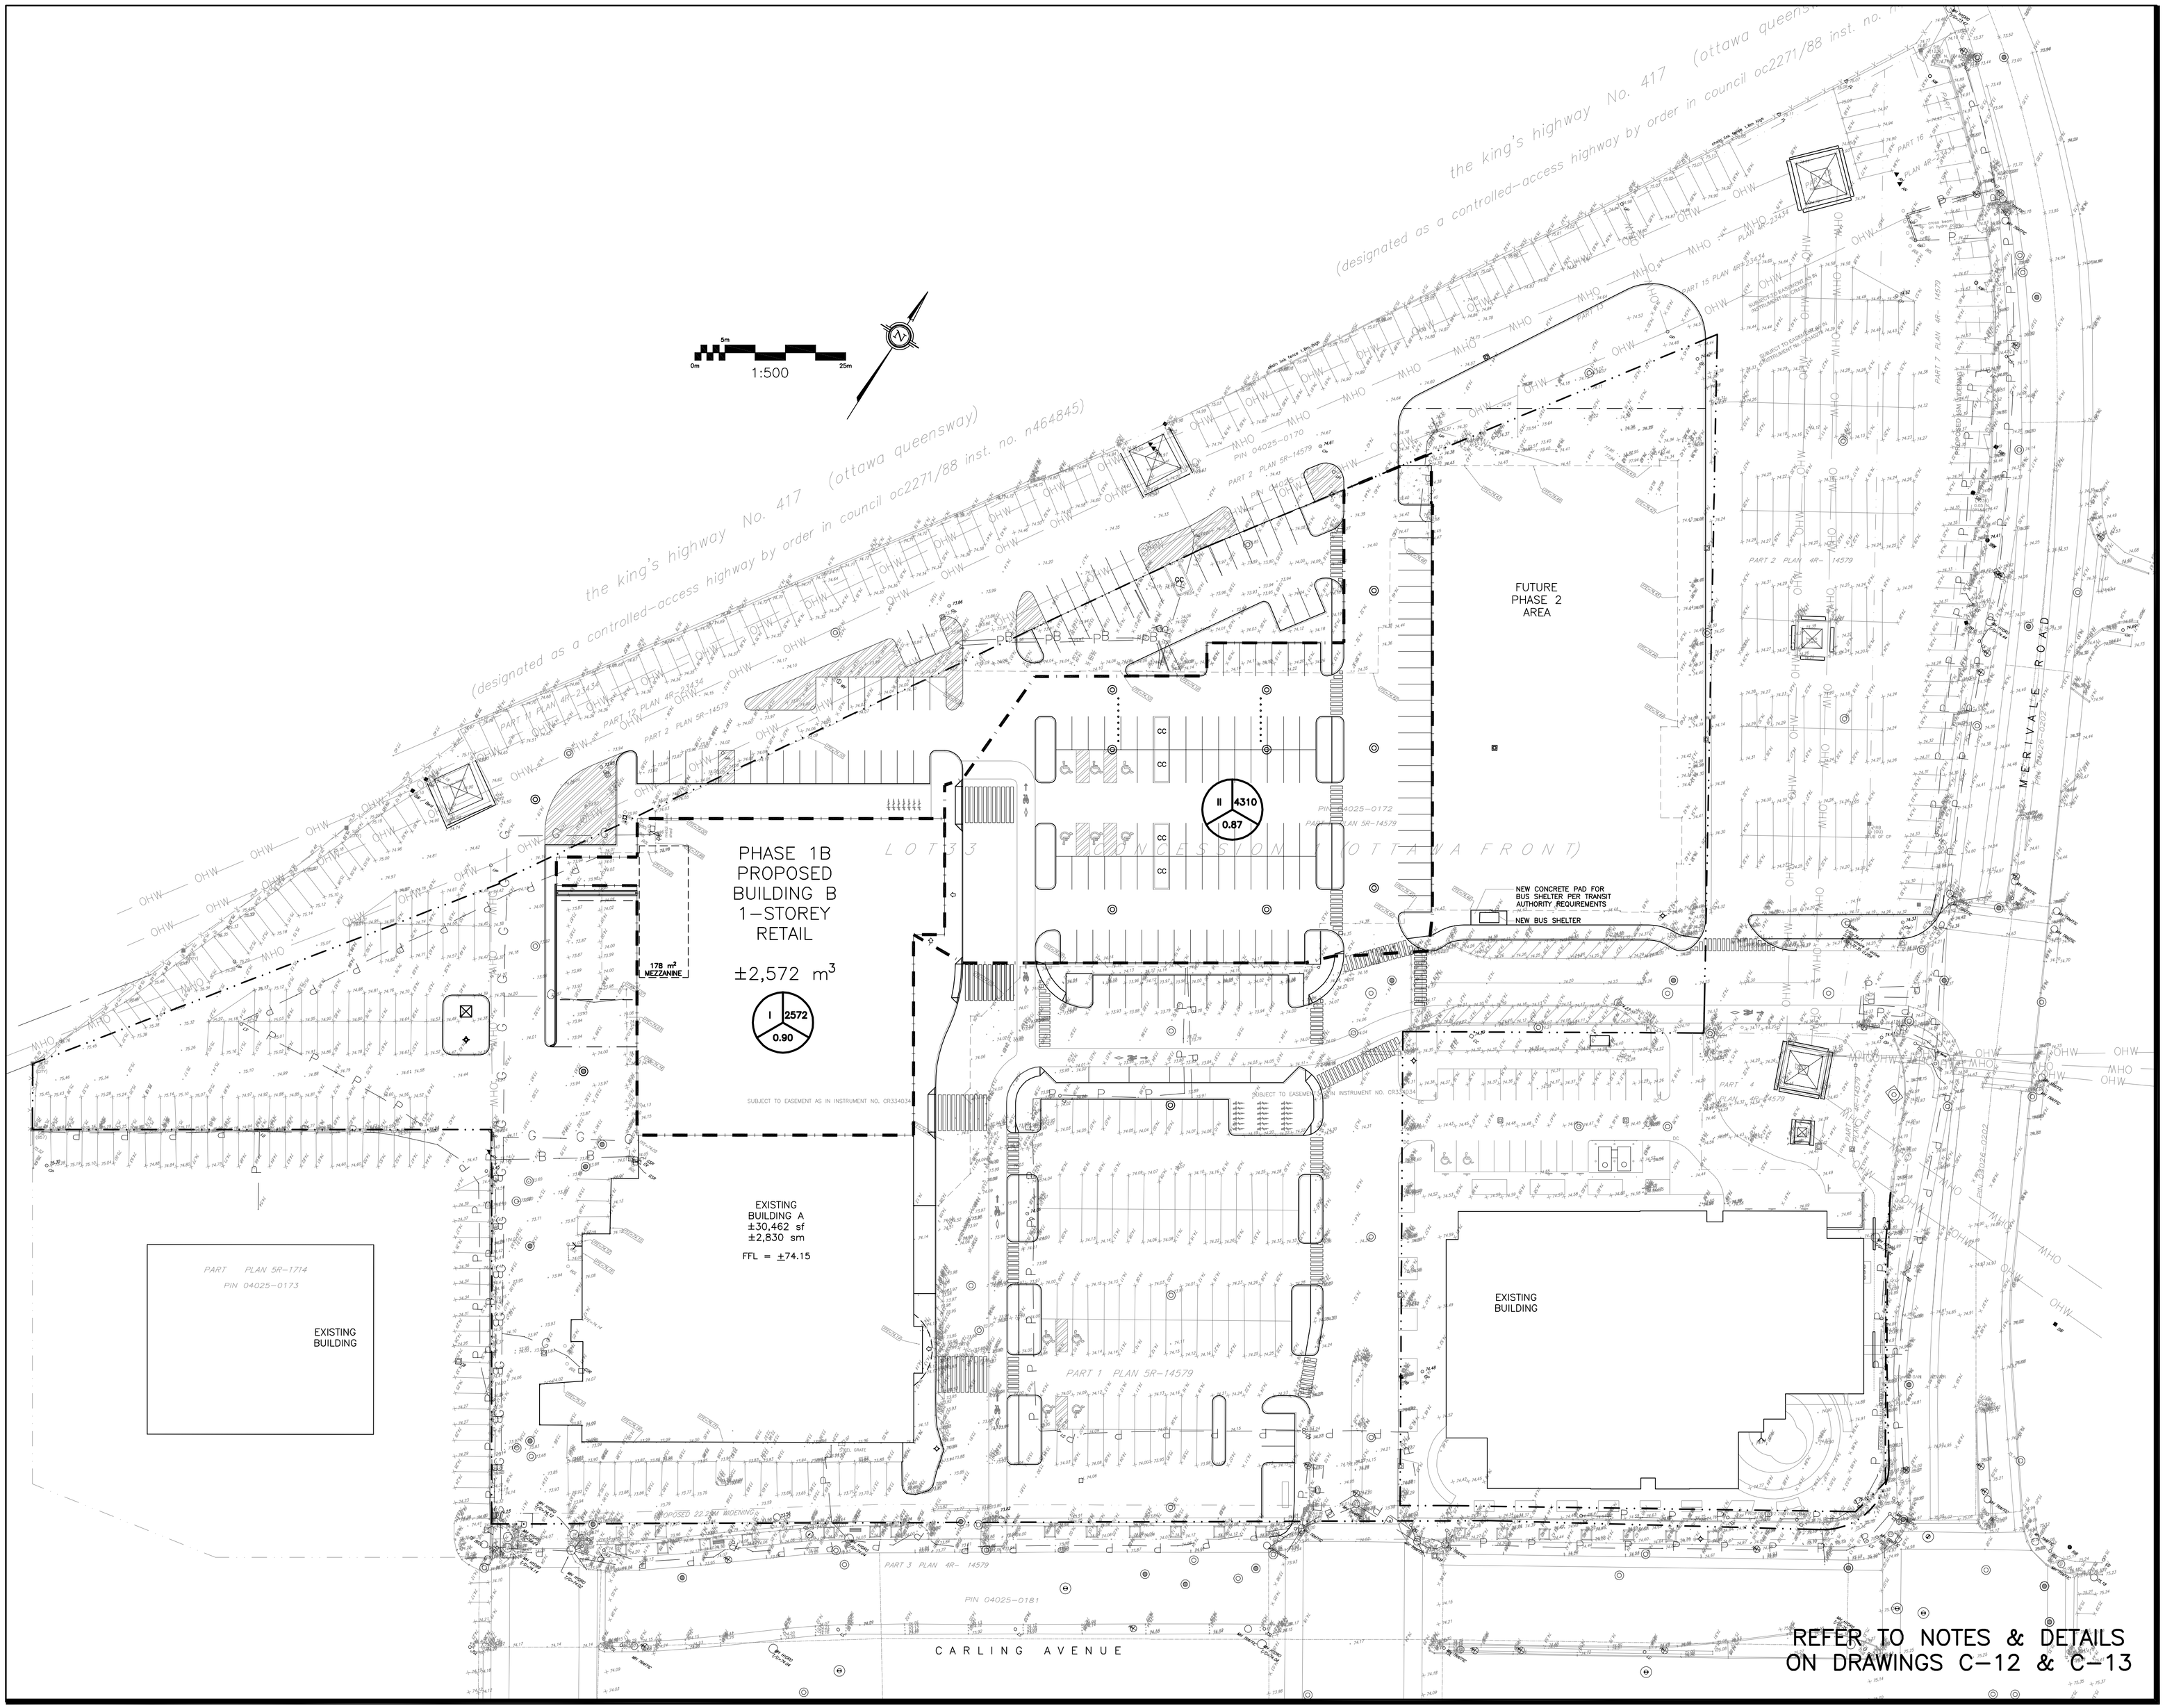

LEGEND

DRAINAGE AREA — X
AREA (sq.m) — XXX
5 YEAR RUNOFF COEFFICIENT — 0.XX

KEY PLAN

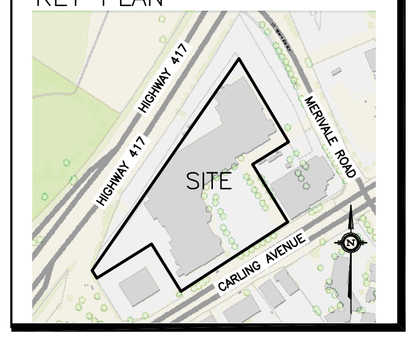

No.	DATE	REVISION
2	MAY 9-25	ISSUED FOR SITE PLAN APPROVAL
1	MAR 3-25	ISSUED FOR COORDINATION

D. B. GRAY ENGINEERING INC.
Stormwater Management - Grading & Drainage - Storm & Sanitary Sewers - Watermains
700 Long Point Circle 613-425-8044
Ottawa, Ontario d.gray@dbgrayengineering.com

Project
PROPOSED REDEVELOPMENT
OF WESTGATE SC
PHASE 1B
1309 CARLING AVENUE
OTTAWA, ONTARIO

Drawing Title
DRAINAGE PLAN

Engineer's Seal
LICENSED PROFESSIONAL ENGINEER
D.B. GRAY
17016502
MAY 9-25
PROVINCE OF ONTARIO
NOT VALID UNLESS SIGNED & DATED

Drawn	D.B.G
H. Scale	1:500
V. Scale	
Date	FEB 12-25
Job No.	25013

Drawing No.
C-14
of 14