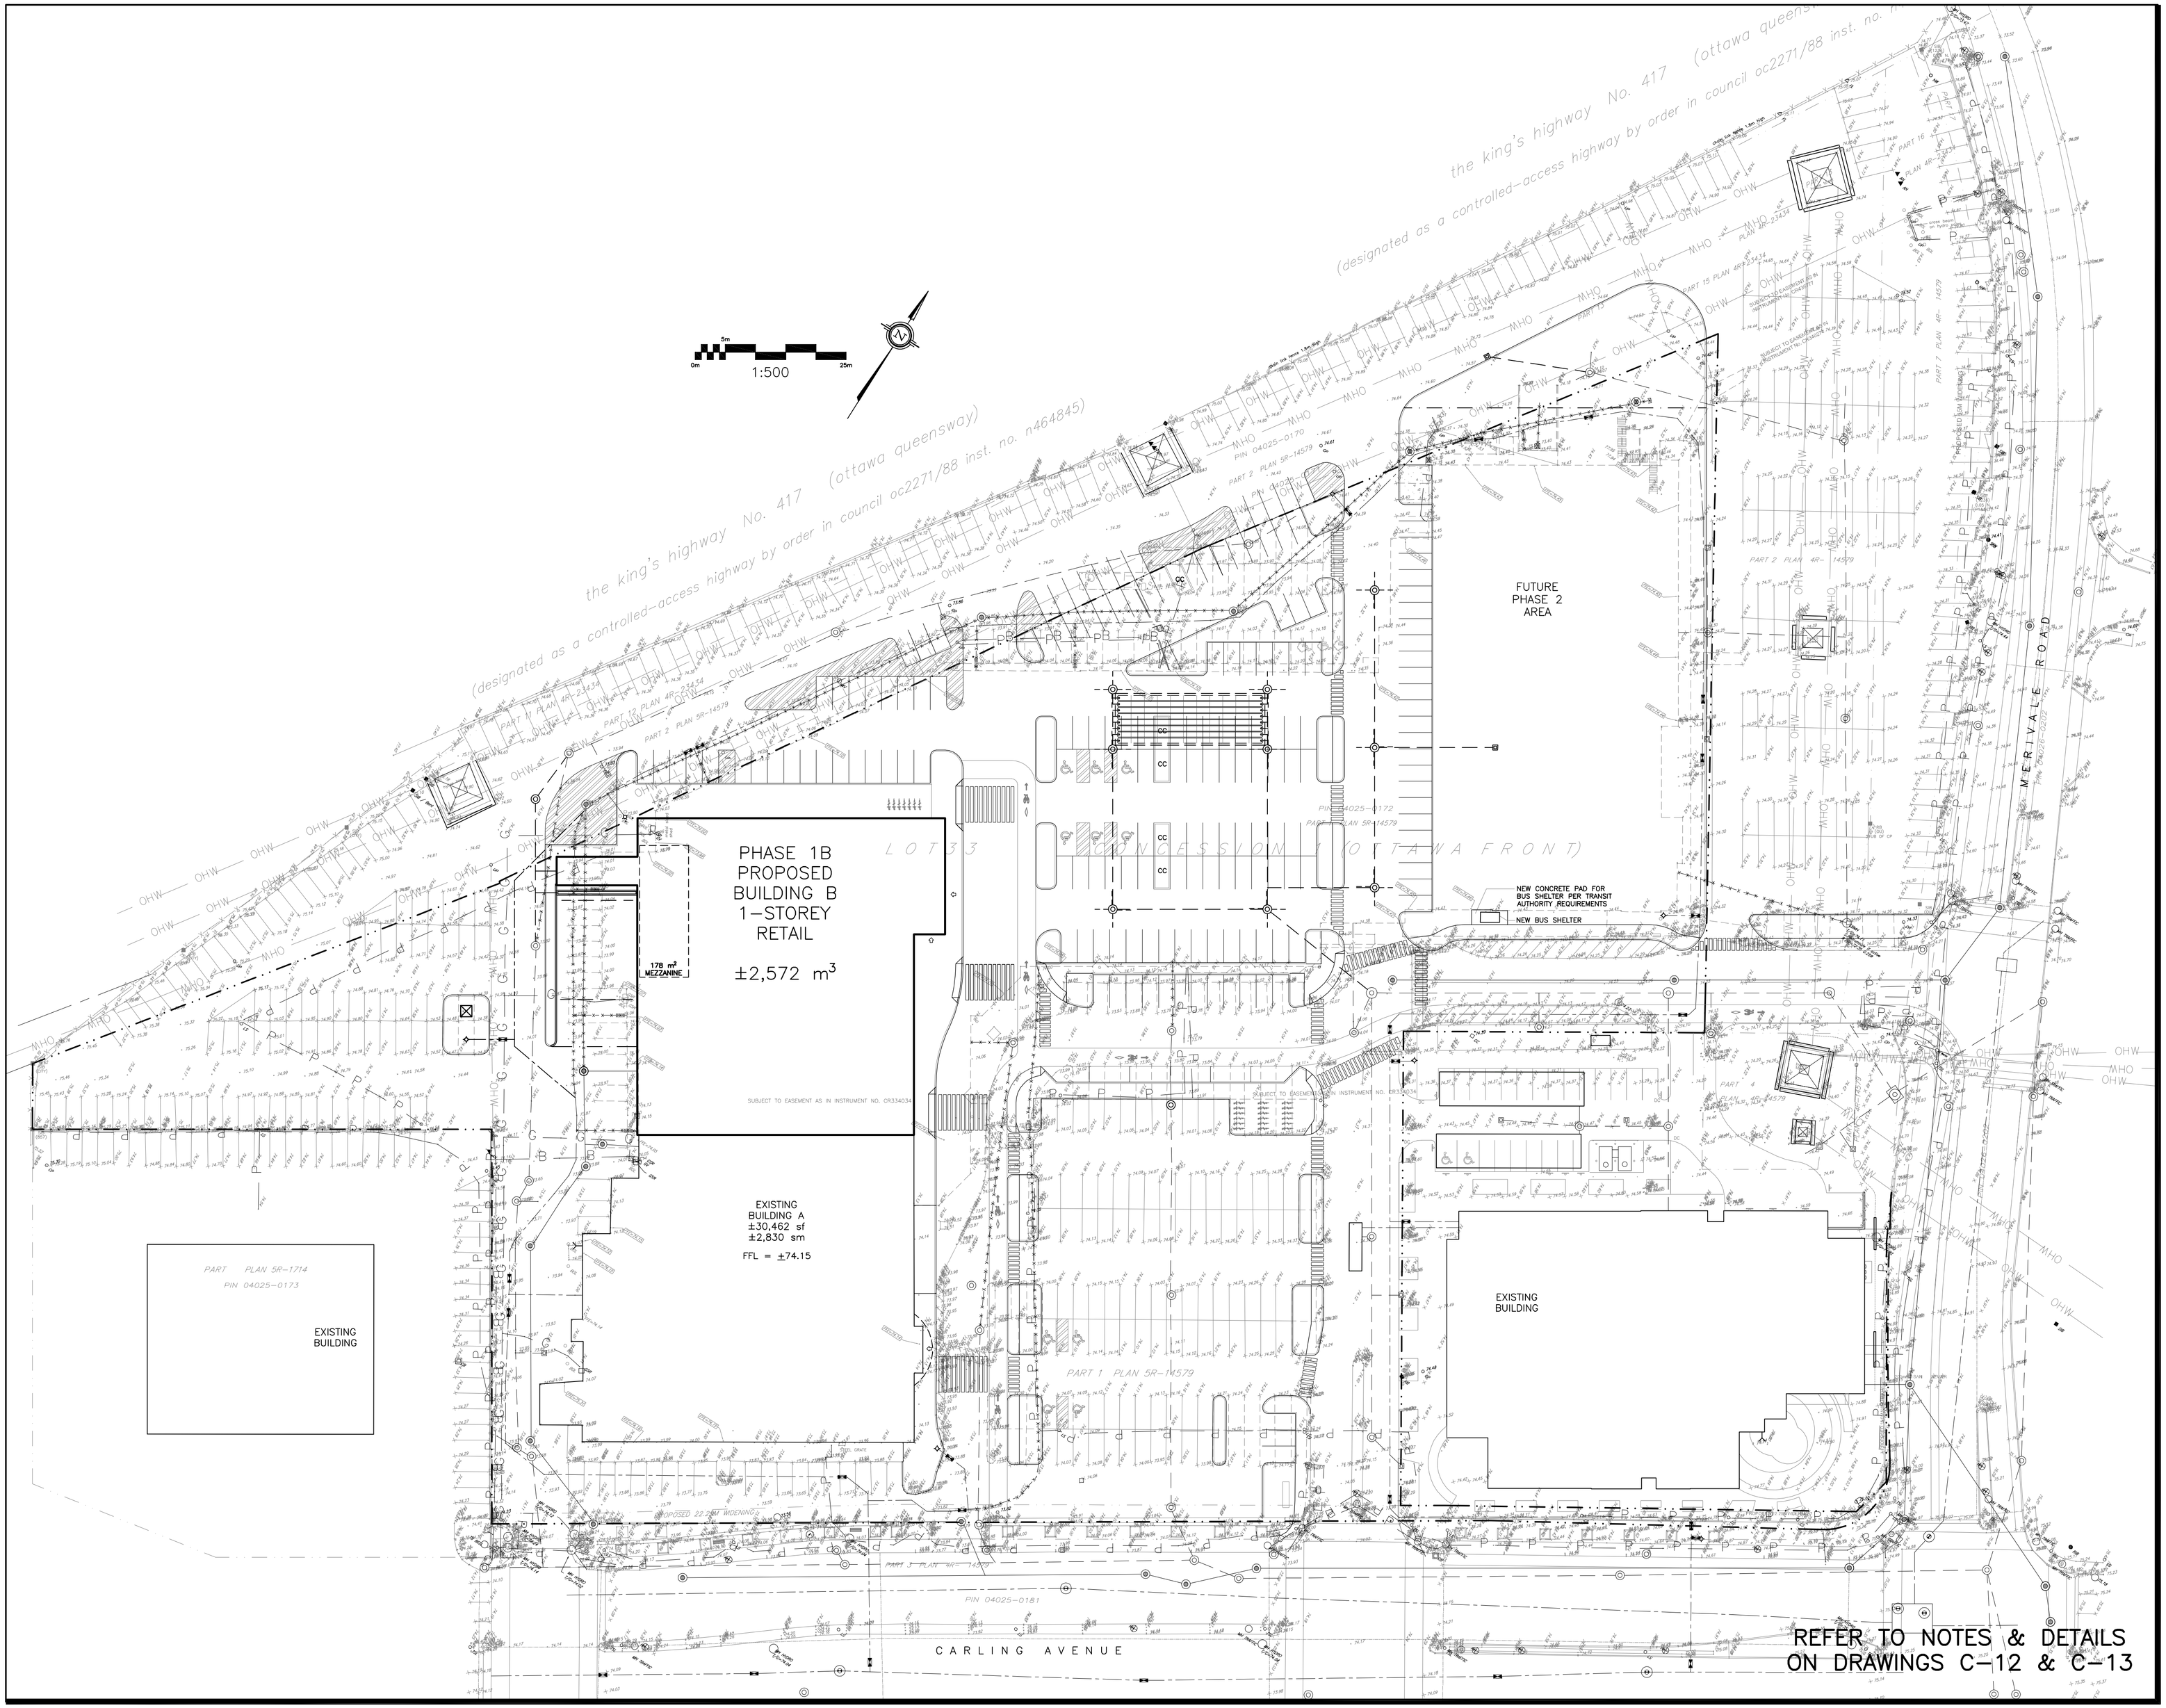

LEGEND

FFL	FIRST FLOOR ELEVATION
TOF	TOP OF FOUNDATION
BFL	BASEMENT FLOOR ELEVATION
USF	UNDERSIDE OF FOOTING
— · · —	PROPERTY LINE
CB	CATCH BASIN
MH	STORM MANHOLE
CB/MH	CATCH BASIN/MANHOLE
MH	SANITARY MANHOLE

KEY PLAN

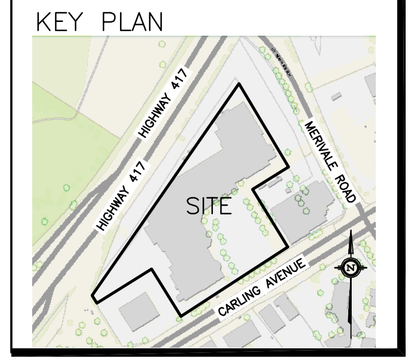

No.	DATE	REVISION
2	MAY 9-25	ISSUED FOR SITE PLAN APPROVAL
1	MAR 3-25	ISSUED FOR COORDINATION

D. B. GRAY ENGINEERING INC.

Stormwater Management - Grading & Drainage - Storm & Sanitary Sewers - Watermains

700 Long Point Circle 613-425-8044

Ottawa, Ontario d.gray@dbgrayengineering.com

Project

PROPOSED REDEVELOPMENT
OF WESTGATE SC
PHASE 1B
1309 CARLING AVENUE
OTTAWA, ONTARIO

Drawing Title

OVERALL SITE PLAN

Engineer's Seal

LICENSED PROFESSIONAL ENGINEER
D.B. GRAY
17016502
MAY 9-25
PROVINCE OF ONTARIO

NOT VALID UNLESS
SIGNED & DATED

Drawn	D.B.G
H. Scale	1:500
V. Scale	
Date	FEB 12-25
Job No.	25013

Drawing No.

C-1
of 14