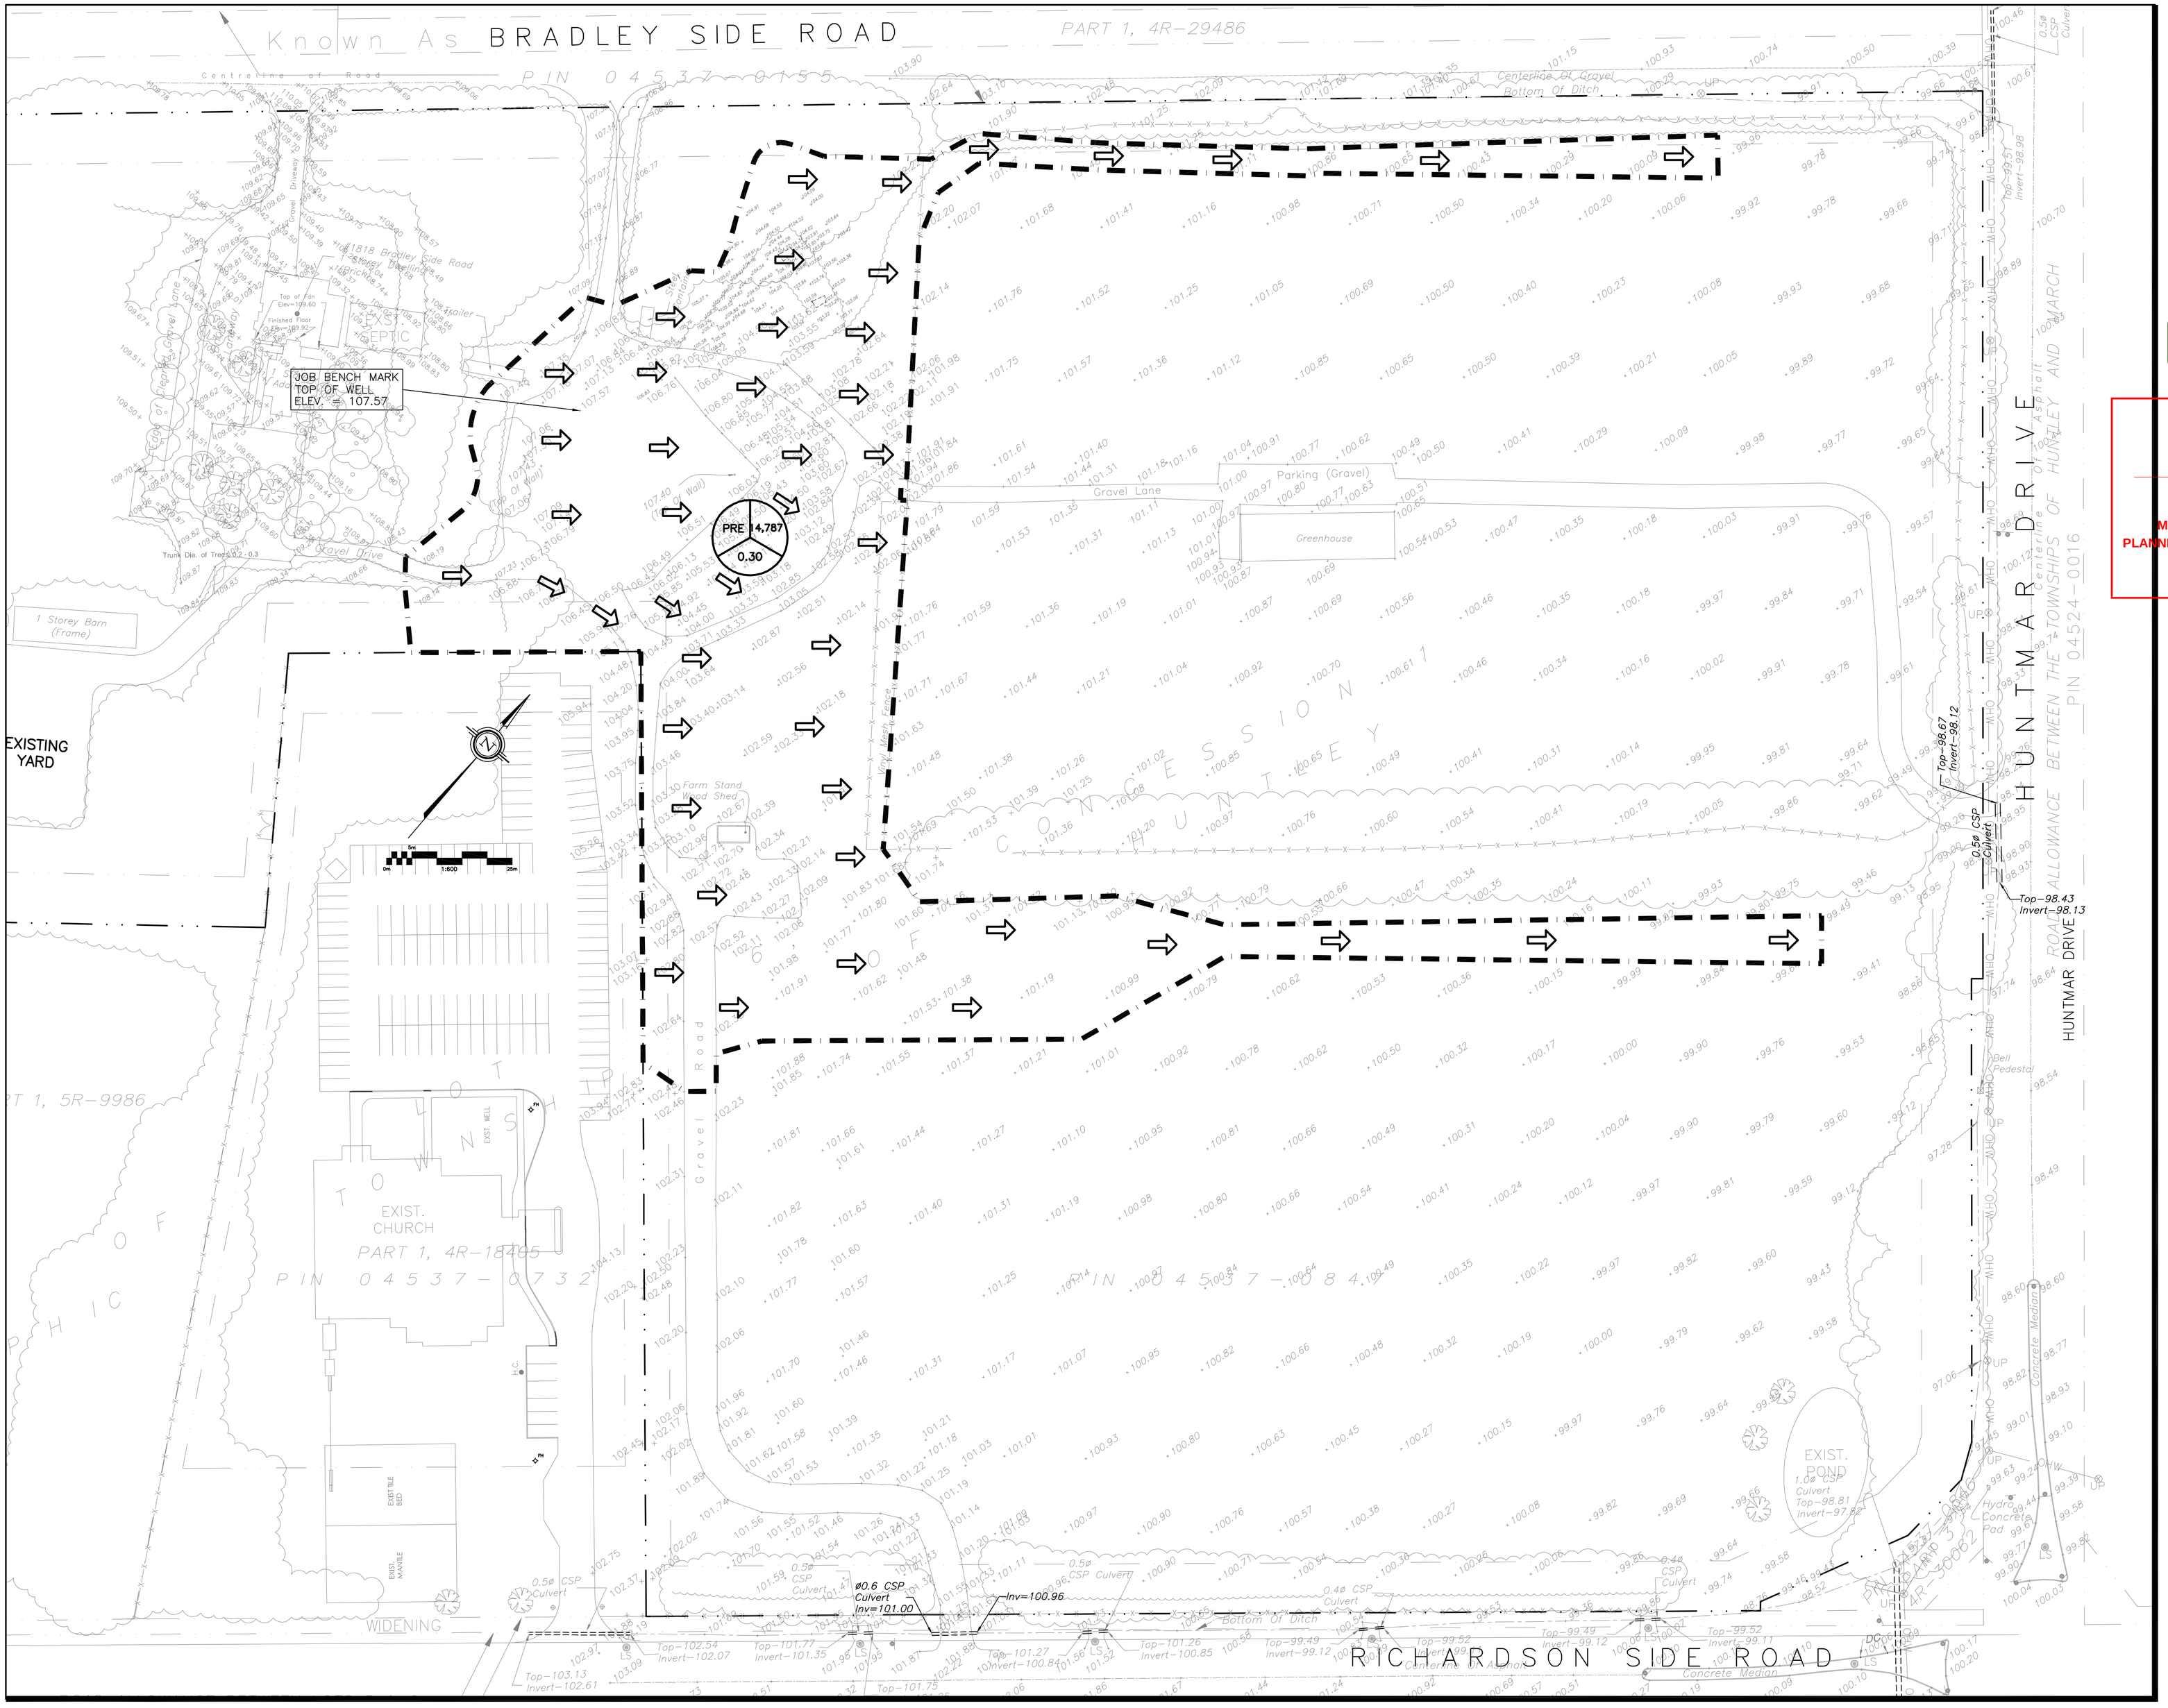


## LEGEND

DRAINAGE AREA | AREA (sq.m)

X | XXX

0.XX

2 YEAR RUNOFF COEFFICIENT

**APPROVED**
*By Adam Brown at 1:27 pm, Jun 04, 2025*

ADAM BROWN
MANAGER, DEVELOPMENT REVIEW - RURAL
PLANNING, REAL ESTATE & ECONOMIC DEVELOPMENT
DEPARTMENT, CITY OF OTTAWA

KEY PLAN




| No. | DATE | REVISION |
|---|---|---|
| 2 | MAY 9–25 | RE–ISSUED FOR APPROVAL |
| 1 | SEP 30–24 | ISSUED FOR APPROVAL |


D. B. GRAY ENGINEERING INC.
*Stormwater Management · Grading & Drainage · Storm & Sanitary Sewers · Watermains*
700 Long Point Circle 613-425-8044
Ottawa, Ontario d.gray@dbgrayengineering.com


Project
BRADLEY FARM
EVENT CENTRE & CIDERY
1818 BRADLEY SIDE ROAD
OTTAWA, ONTARIO

Drawing Title
# PRE–DEVELOPMENT DRAINAGE PLANS

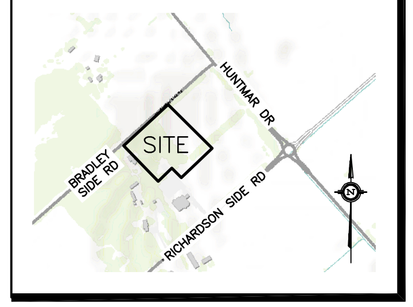Engineer's Seal
LICENSED PROFESSIONAL ENGINEER
D.B. GRAY
17016502
MAY 9–24
PROVINCE OF ONTARIO
NOT VALID UNLESS SIGNED & DATED

| | |
|---|---|
| Drawn | D.B.G |
| H. Scale | 1:600 |
| V. Scale | |
| Date | AUG 21–24 |
| Job No. | 23123 |

Drawing No.
C–10
of 10

D07–12–25–0030

#19252