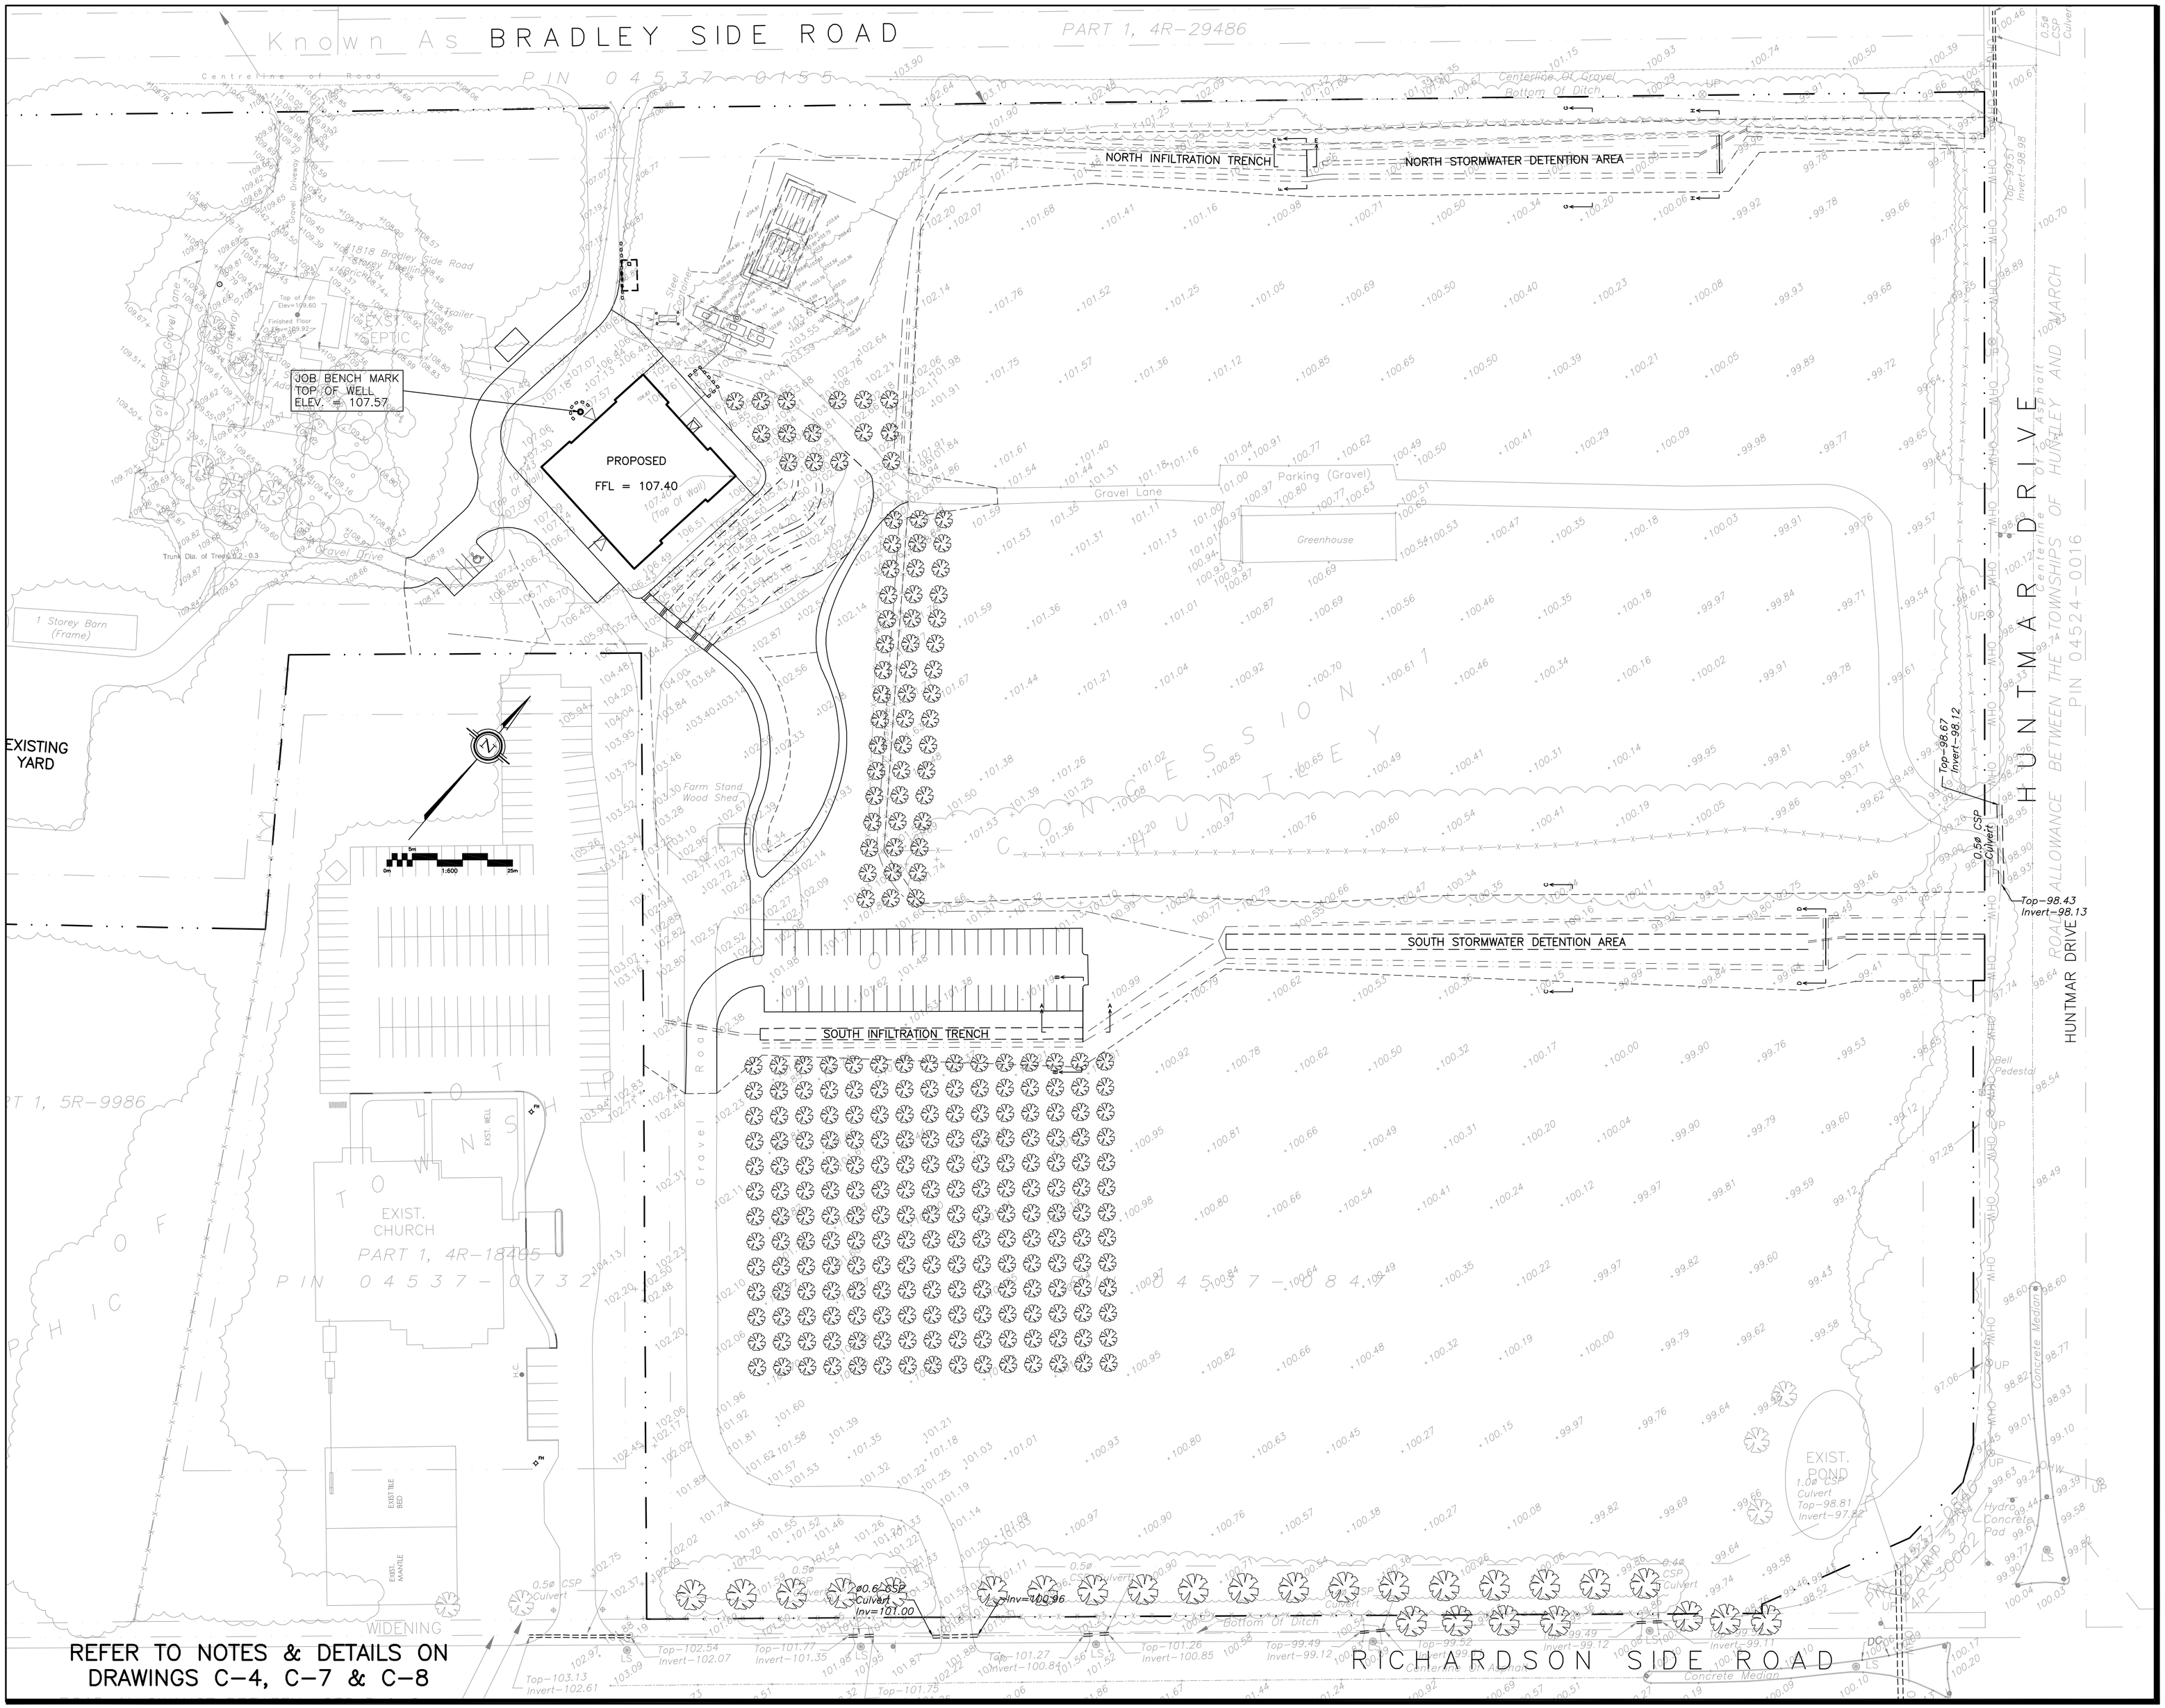
Known As BRADLEY SIDE ROAD
PART 1, 4R-29486
PIN 04537-0155
NORTH INFILTRATION TRENCH
NORTH STORMWATER DETENTION AREA
JOB BENCH MARK
TOP OF WELL
ELEV. = 107.57
PROPOSED
FFL = 107.40
EXISTING YARD
Greenhouse
Gravel Lane
Parking (Gravel)
SOUTH STORMWATER DETENTION AREA
SOUTH INFILTRATION TRENCH
HUNTMAR DRIVE
ALLOWANCE BETWEEN THE TOWNSHIPS OF HUNTLEY AND MARCH
PIN 04524-0016
EXIST. CHURCH
PART 1, 4R-18465
PIN 04537-0732
EXIST. POND
RICHARDSON SIDE ROAD
WIDENING
Top-98.67
Invert-98.12
Top-98.43
Invert-98.13
Top-102.54
Invert-102.07
Top-101.77
Invert-101.35
Top-101.26
Invert-100.85
Top-99.49
Invert-99.12
Top-103.13
Invert-102.61
Top-101.75
Top-101.27
Invert-100.84
Top-98.81
Invert-97.88
