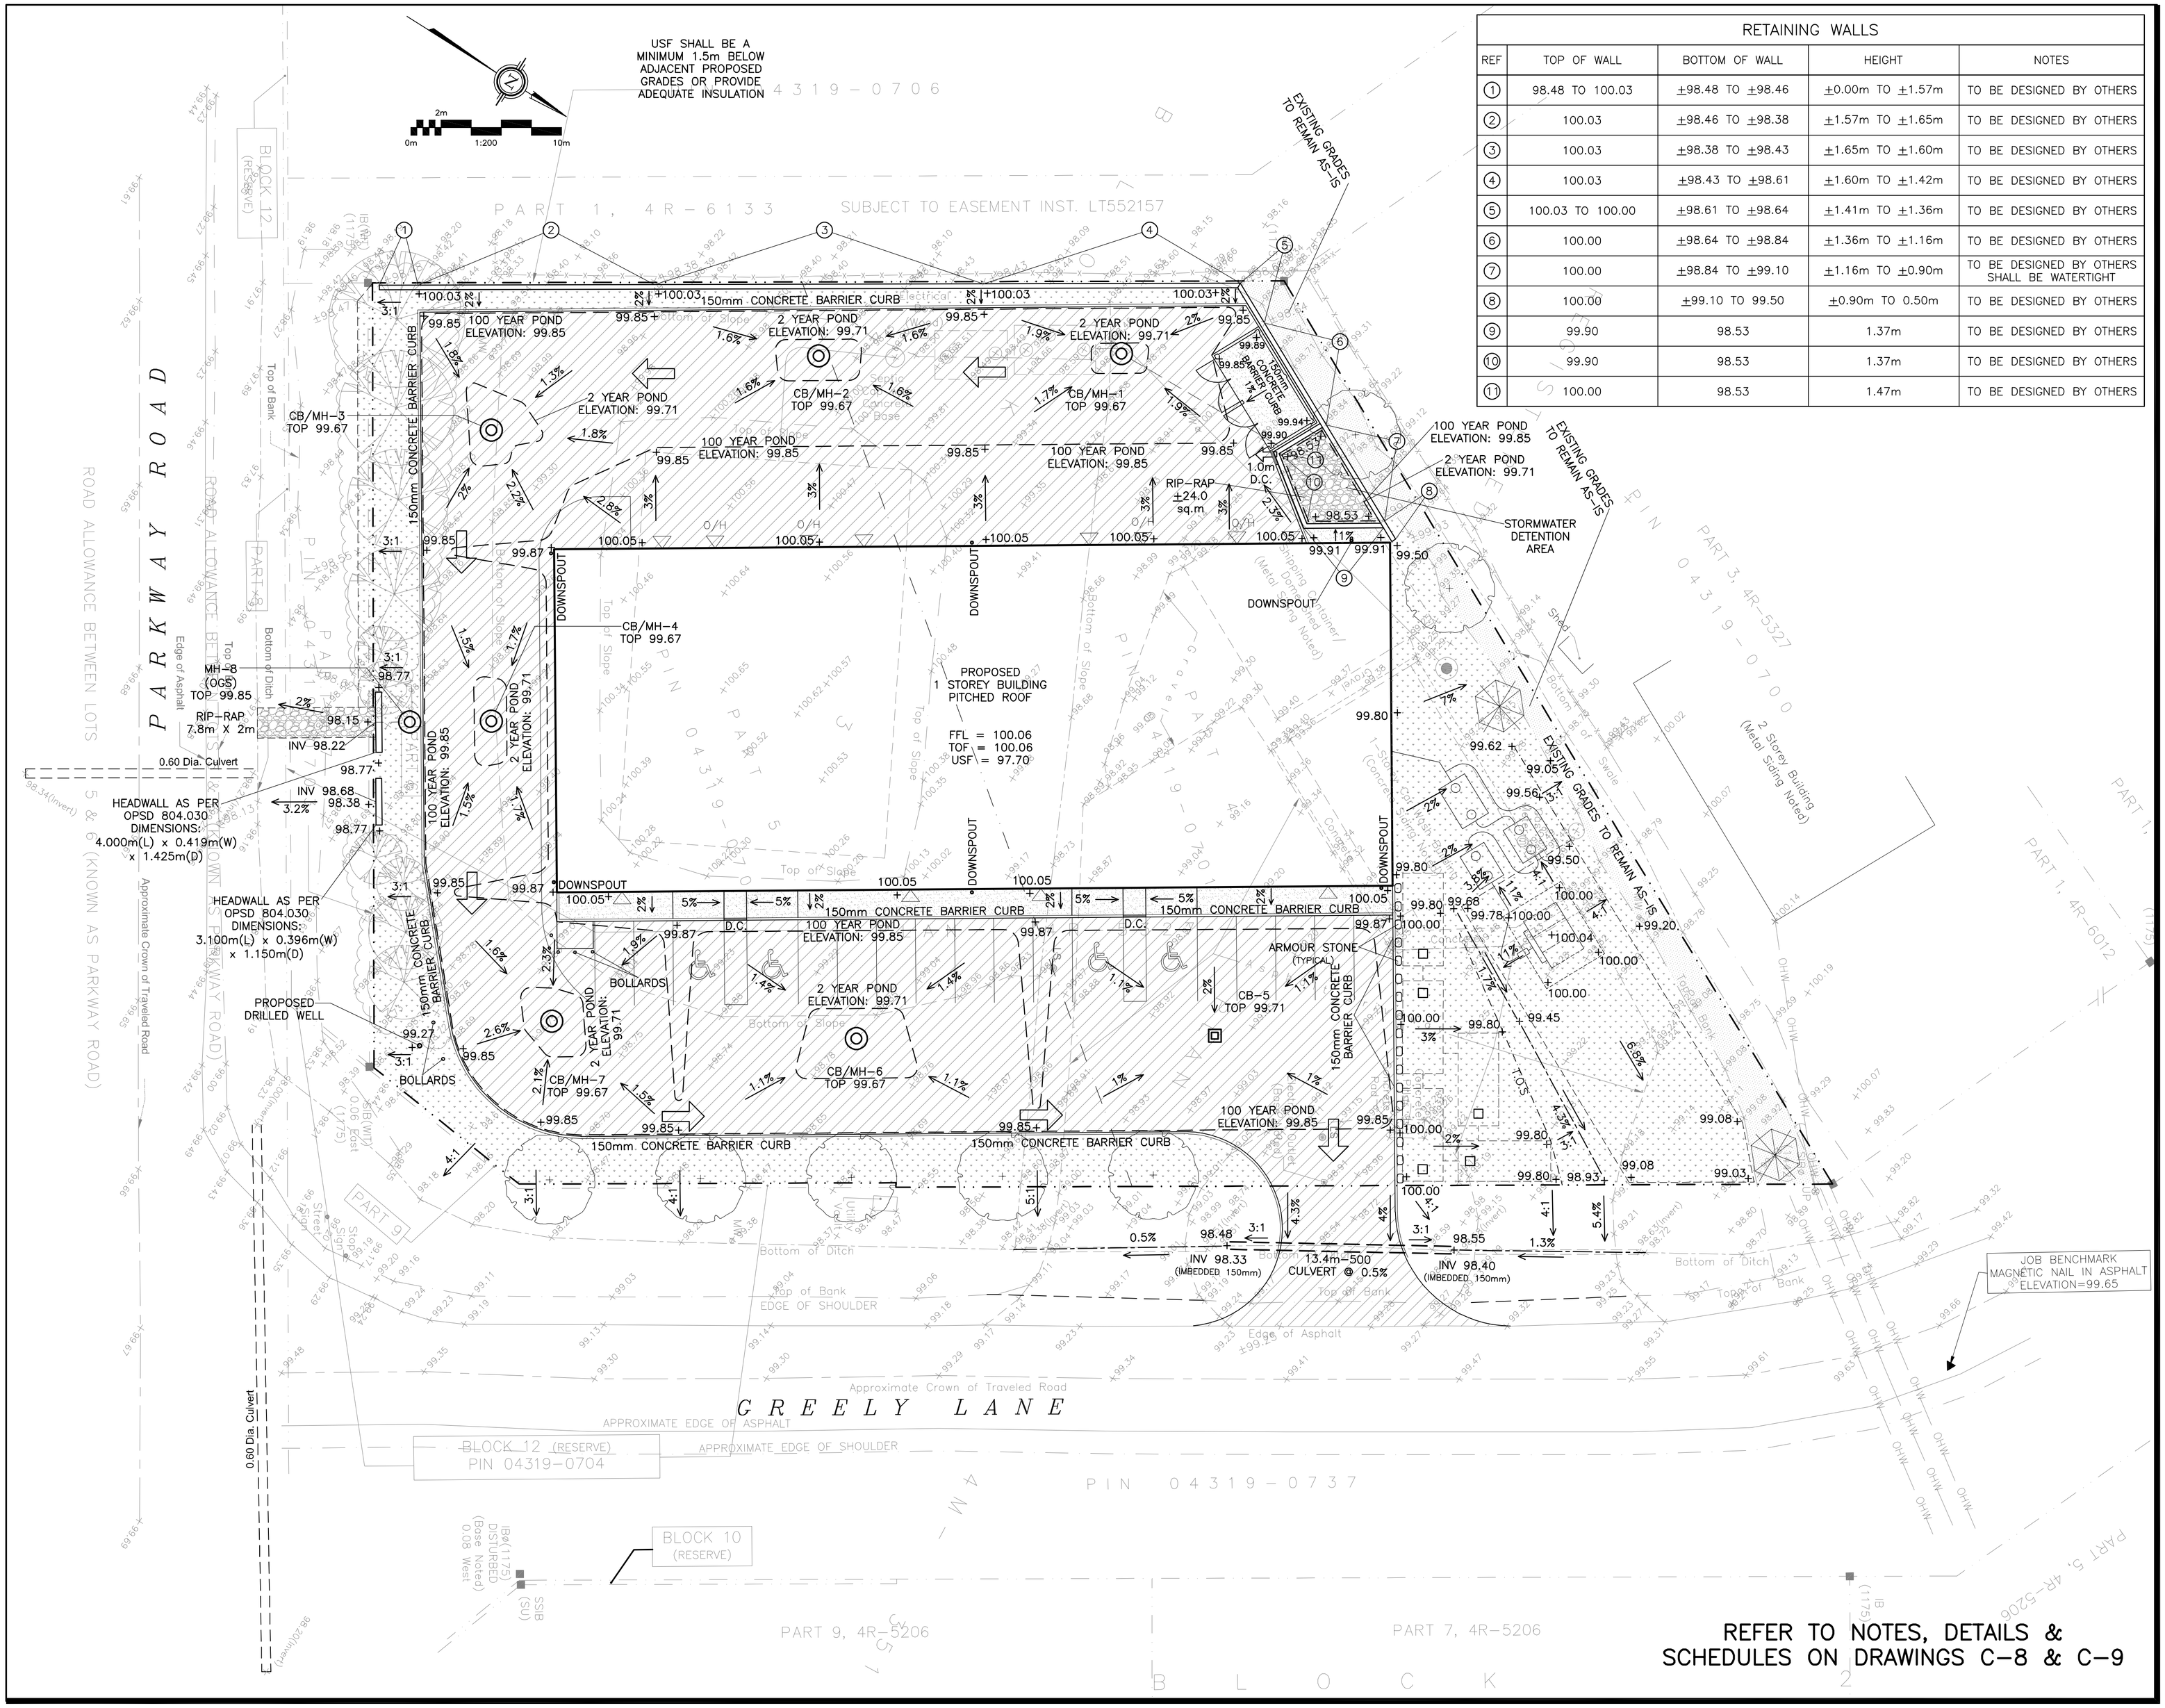

RETAINING WALLS

REF	TOP OF WALL	BOTTOM OF WALL	HEIGHT	NOTES
1	98.48 TO 100.03	±98.48 TO ±98.46	±0.00m TO ±1.57m	TO BE DESIGNED BY OTHERS
2	100.03	±98.46 TO ±98.38	±1.57m TO ±1.65m	TO BE DESIGNED BY OTHERS
3	100.03	±98.38 TO ±98.43	±1.65m TO ±1.60m	TO BE DESIGNED BY OTHERS
4	100.03	±98.43 TO ±98.61	±1.60m TO ±1.42m	TO BE DESIGNED BY OTHERS
5	100.03 TO 100.00	±98.61 TO ±98.64	±1.41m TO ±1.36m	TO BE DESIGNED BY OTHERS
6	100.00	±98.64 TO ±98.84	±1.36m TO ±1.16m	TO BE DESIGNED BY OTHERS
7	100.00	±98.84 TO ±99.10	±1.16m TO ±0.90m	TO BE DESIGNED BY OTHERS SHALL BE WATERTIGHT
8	100.00	±99.10 TO 99.50	±0.90m TO 0.50m	TO BE DESIGNED BY OTHERS
9	99.90	98.53	1.37m	TO BE DESIGNED BY OTHERS
10	99.90	98.53	1.37m	TO BE DESIGNED BY OTHERS
11	100.00	98.53	1.47m	TO BE DESIGNED BY OTHERS

LEGEND

FFL	FIRST FLOOR ELEVATION
TOF	TOP OF FOUNDATION
USF	UNDERSIDE OF FOOTING
	PROPERTY LINE
CB	CATCH BASIN
CB/MH	CATCH BASIN/MANHOLE
MH	SANITARY MANHOLE
×99.99	EXISTING GRADE ELEVATION
+99.99	PROPOSED GRADE ELEVATION
2%	EXISTING SLOPE OF GRADE
2%	PROPOSED SLOPE OF GRADE
	EMERGENCY OVERLAND FLOW
T.O.S	TOP OF SLOPE
B.O.S	BOTTOM OF SLOPE
	CENTERLINE OF SWALE
	150mm BARRIER CURB
D.C	DEPRESSED CURB
	SILT FENCE BARRIER
	ASPHALT PAVEMENT
	CONCRETE
	LANDSCAPE

KEY PLAN

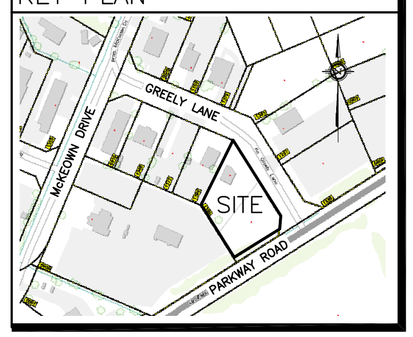

No.	DATE	REVISION
6	JUL 30–25	RE–ISSUED FOR APPROVAL
5	JUN 30–25	ISSUED TO OSSO FOR SEPTIC PERMIT
4	MAR 24–25	RE–ISSUED FOR APPROVAL
3	MAR 6–25	RE–ISSUED FOR APPROVAL
2	JAN 13–25	ISSUED FOR APPROVAL
1	DEC 18–24	ISSUED FOR COORDINATION

D. B. GRAY ENGINEERING INC.
Stormwater Management · Grading & Drainage · Storm & Sanitary Sewers · Watermains
700 Long Point Circle 613-425-8044
Ottawa, Ontario d.gray@dbgrayengineering.com

Project

PROPOSED
1–STOREY BUILDING
1386–1394 GREELY LANE
GREELY, ONTARIO

Drawing Title

GRADING PLAN

Engineer's Seal

LICENSED PROFESSIONAL ENGINEER
D.B. GRAY
17016502
JUL 30–25
PROVINCE OF ONTARIO

NOT VALID UNLESS SIGNED & DATED

Drawn	D.B.G
H. Scale	1:200
V. Scale	
Date	SEP 20–24
Job No.	24015

Drawing No.
C–4
of 9

D07–12–25–0004