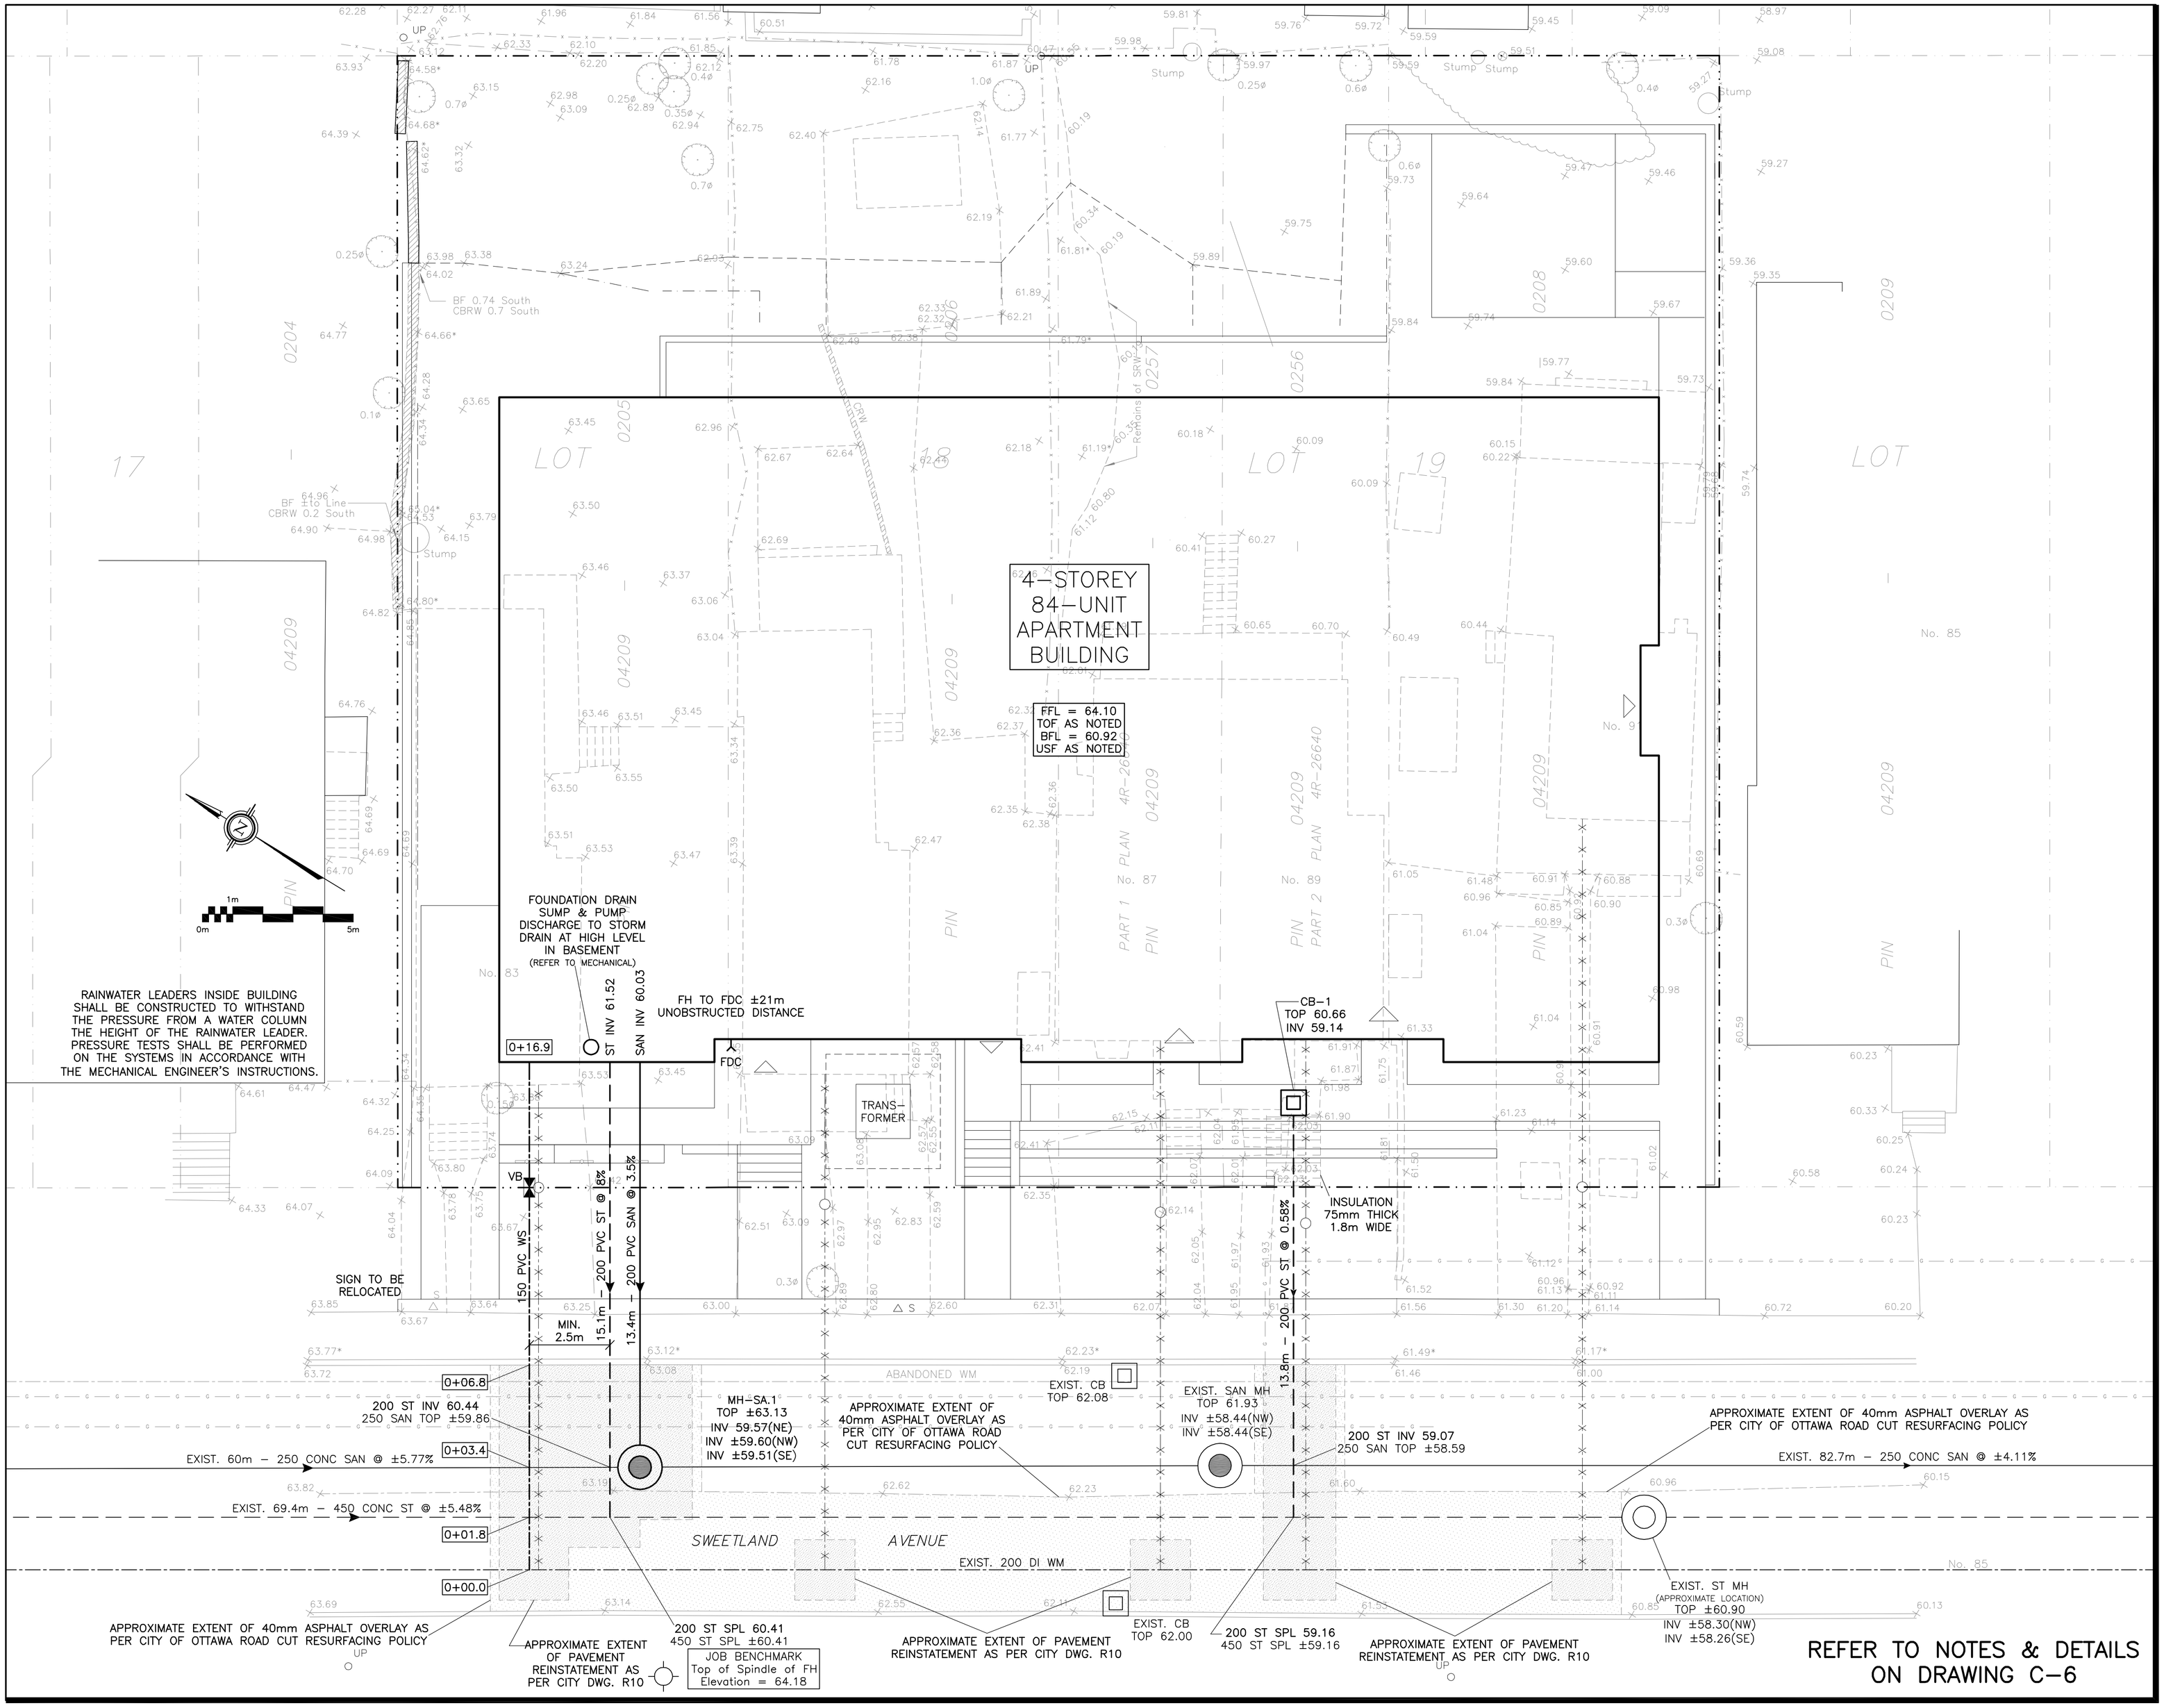

LEGEND

FFL	FINISHED FLOOR ELEVATION
TOF	TOP OF FOUNDATION
BFL	BASEMENT FLOOR ELEVATION
USF	UNDERSIDE OF FOOTING
— · · —	PROPERTY LINE
CB	CATCH-BASIN
MH	STORM MANHOLE
MH	SANITARY MANHOLE
FH	FIRE HYDRANT
FDC	FIRE DEPARTMENT CONNECTION
VB	VALVE & VALVE BOX
SAN	SANITARY SEWER
ST	STORM SEWER
WS/WM	WATER SERVICE/WATERMAIN
SPL	SPRINGLINE
INV	INVERT
U/S	UNDERSIDE
x99.99	EXISTING ELEVATION

KEY PLAN

No.	DATE	REVISION
6	JUL 31–25	RE-ISSUED FOR APPROVAL
5	JUL 23–25	RE-ISSUED FOR APPROVAL
4	JUN 2–25	RE-ISSUED FOR APPROVAL
3	APR 1–25	RE-ISSUED FOR APPROVAL
2	FEB 19–25	ISSUED FOR APPROVAL
1	JAN 15–25	ISSUED FOR COORDINATION

D. B. GRAY ENGINEERING INC.
Stormwater Management · Grading & Drainage · Storm & Sanitary Sewers · Watermains
700 Long Point Circle 613-425-8044
Ottawa, Ontario d.gray@dbgrayengineering.com

Project

PROPOSED 4-STOREY APARTMENT BUILDING
83-91 SWEETLAND AVENUE
OTTAWA, ONTARIO

Drawing Title

SITE SERVICING PLAN

Engineer's Seal

LICENSED PROFESSIONAL ENGINEER
D.B. GRAY
17016502
JUL 31-25
PROVINCE OF ONTARIO

NOT VALID UNLESS SIGNED & DATED

Drawn	D.B.G
H. Scale	1:100
V. Scale	
Date	DEC 12-24
Job No.	24123

Drawing No.

C-1 of 8