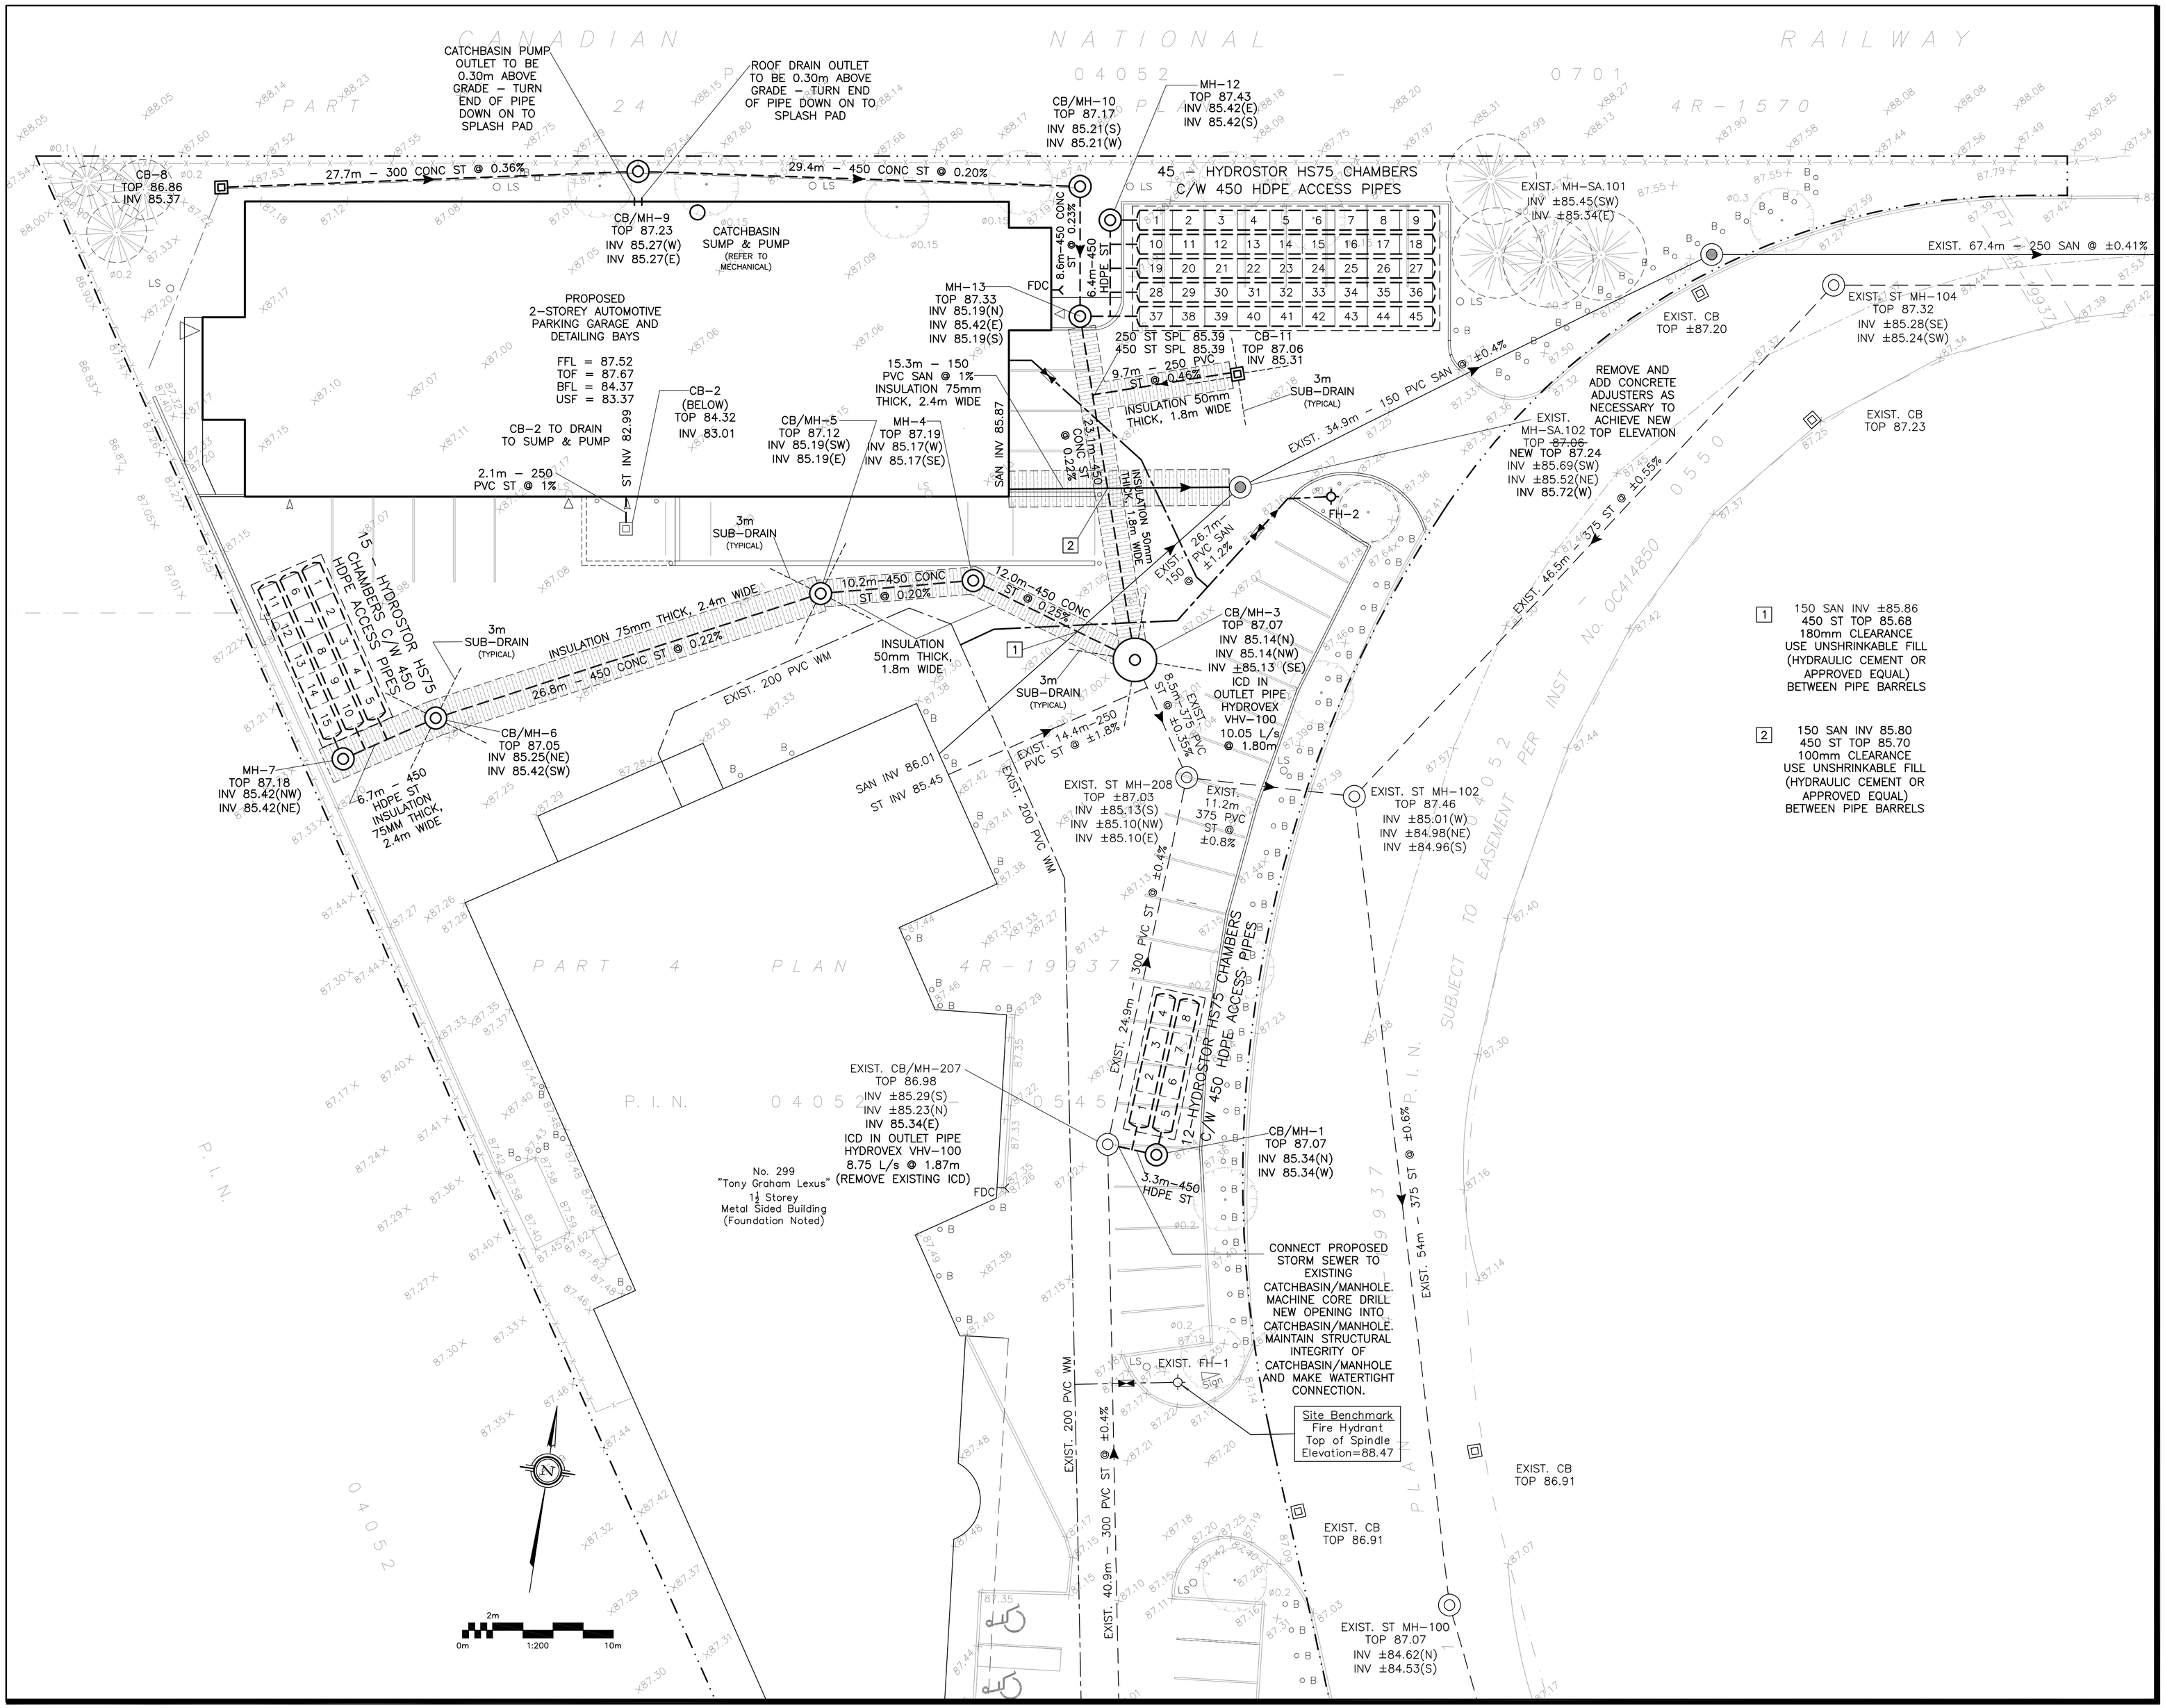

1 150 SAN INV ±85.86
450 ST TOP 85.68
180mm CLEARANCE
USE UNSHRINKABLE FILL (HYDRAULIC CEMENT OR APPROVED EQUAL) BETWEEN PIPE BARRELS

2 150 SAN INV 85.80
450 ST TOP 85.70
100mm CLEARANCE
USE UNSHRINKABLE FILL (HYDRAULIC CEMENT OR APPROVED EQUAL) BETWEEN PIPE BARRELS

LEGEND

FFL	FIRST FLOOR ELEVATION
TOF	TOP OF FOUNDATION
BFL	BASEMENT FLOOR ELEVATION
USF	UNDERSIDE OF FOOTING
	PROPERTY LINE
C.R.Z	CRITICAL ROOT ZONE
CB	CATCH BASIN
MH	STORM MANHOLE
CB/MH	CATCH BASIN/MANHOLE
MH	SANITARY MANHOLE
FH	FIRE HYDRANT
FDC	FIRE DEPARTMENT CONNECTION
VB	VALVE & VALVE BOX
M	WATER METER
R	REMOTE WATER METER
SAN	SANITARY SEWER
ST	STORM SEWER
WS/WM	WATER SERVICE/WATERMAIN
SPL	SPRINGLINE OF PIPE
INV	INVERT OF PIPE
	CENTERLINE OF SWALE
	150mm BARRIER CURB
D.C	DEPRESSED CURB

KEY PLAN

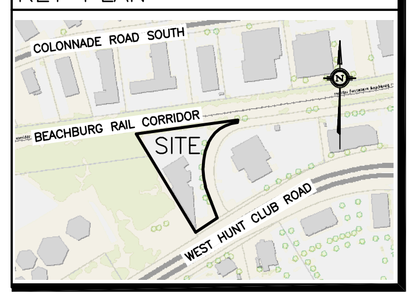

No.	DATE	REVISION
2	AUG 15–25	ISSUED FOR SITE PLAN APPROVAL
1	JUL 22–25	ISSUED FOR COORDINATION

D. B. GRAY ENGINEERING INC.
Stormwater Management · Grading & Drainage · Storm & Sanitary Sewers · Watermains
700 Long Point Circle 613-425-8044
Ottawa, Ontario d.gray@dbgrayengineering.com

Project
PROPOSED 2–STOREY LEXUS DETAILING BAYS & GARAGE
299 WEST HUNT CLUB ROAD
OTTAWA, ONTARIO

Drawing Title
SITE SERVICING PLAN (SEWERS)

Engineer's Seal
LICENSED PROFESSIONAL ENGINEER
D.B. GRAY
17016502
AUG 15–25
PROVINCE OF ONTARIO
NOT VALID UNLESS SIGNED & DATED

Drawn	D.B.G
H. Scale	1:200
V. Scale	
Date	JUL 22–25
Job No.	25019

Drawing No.
C–2
of 10