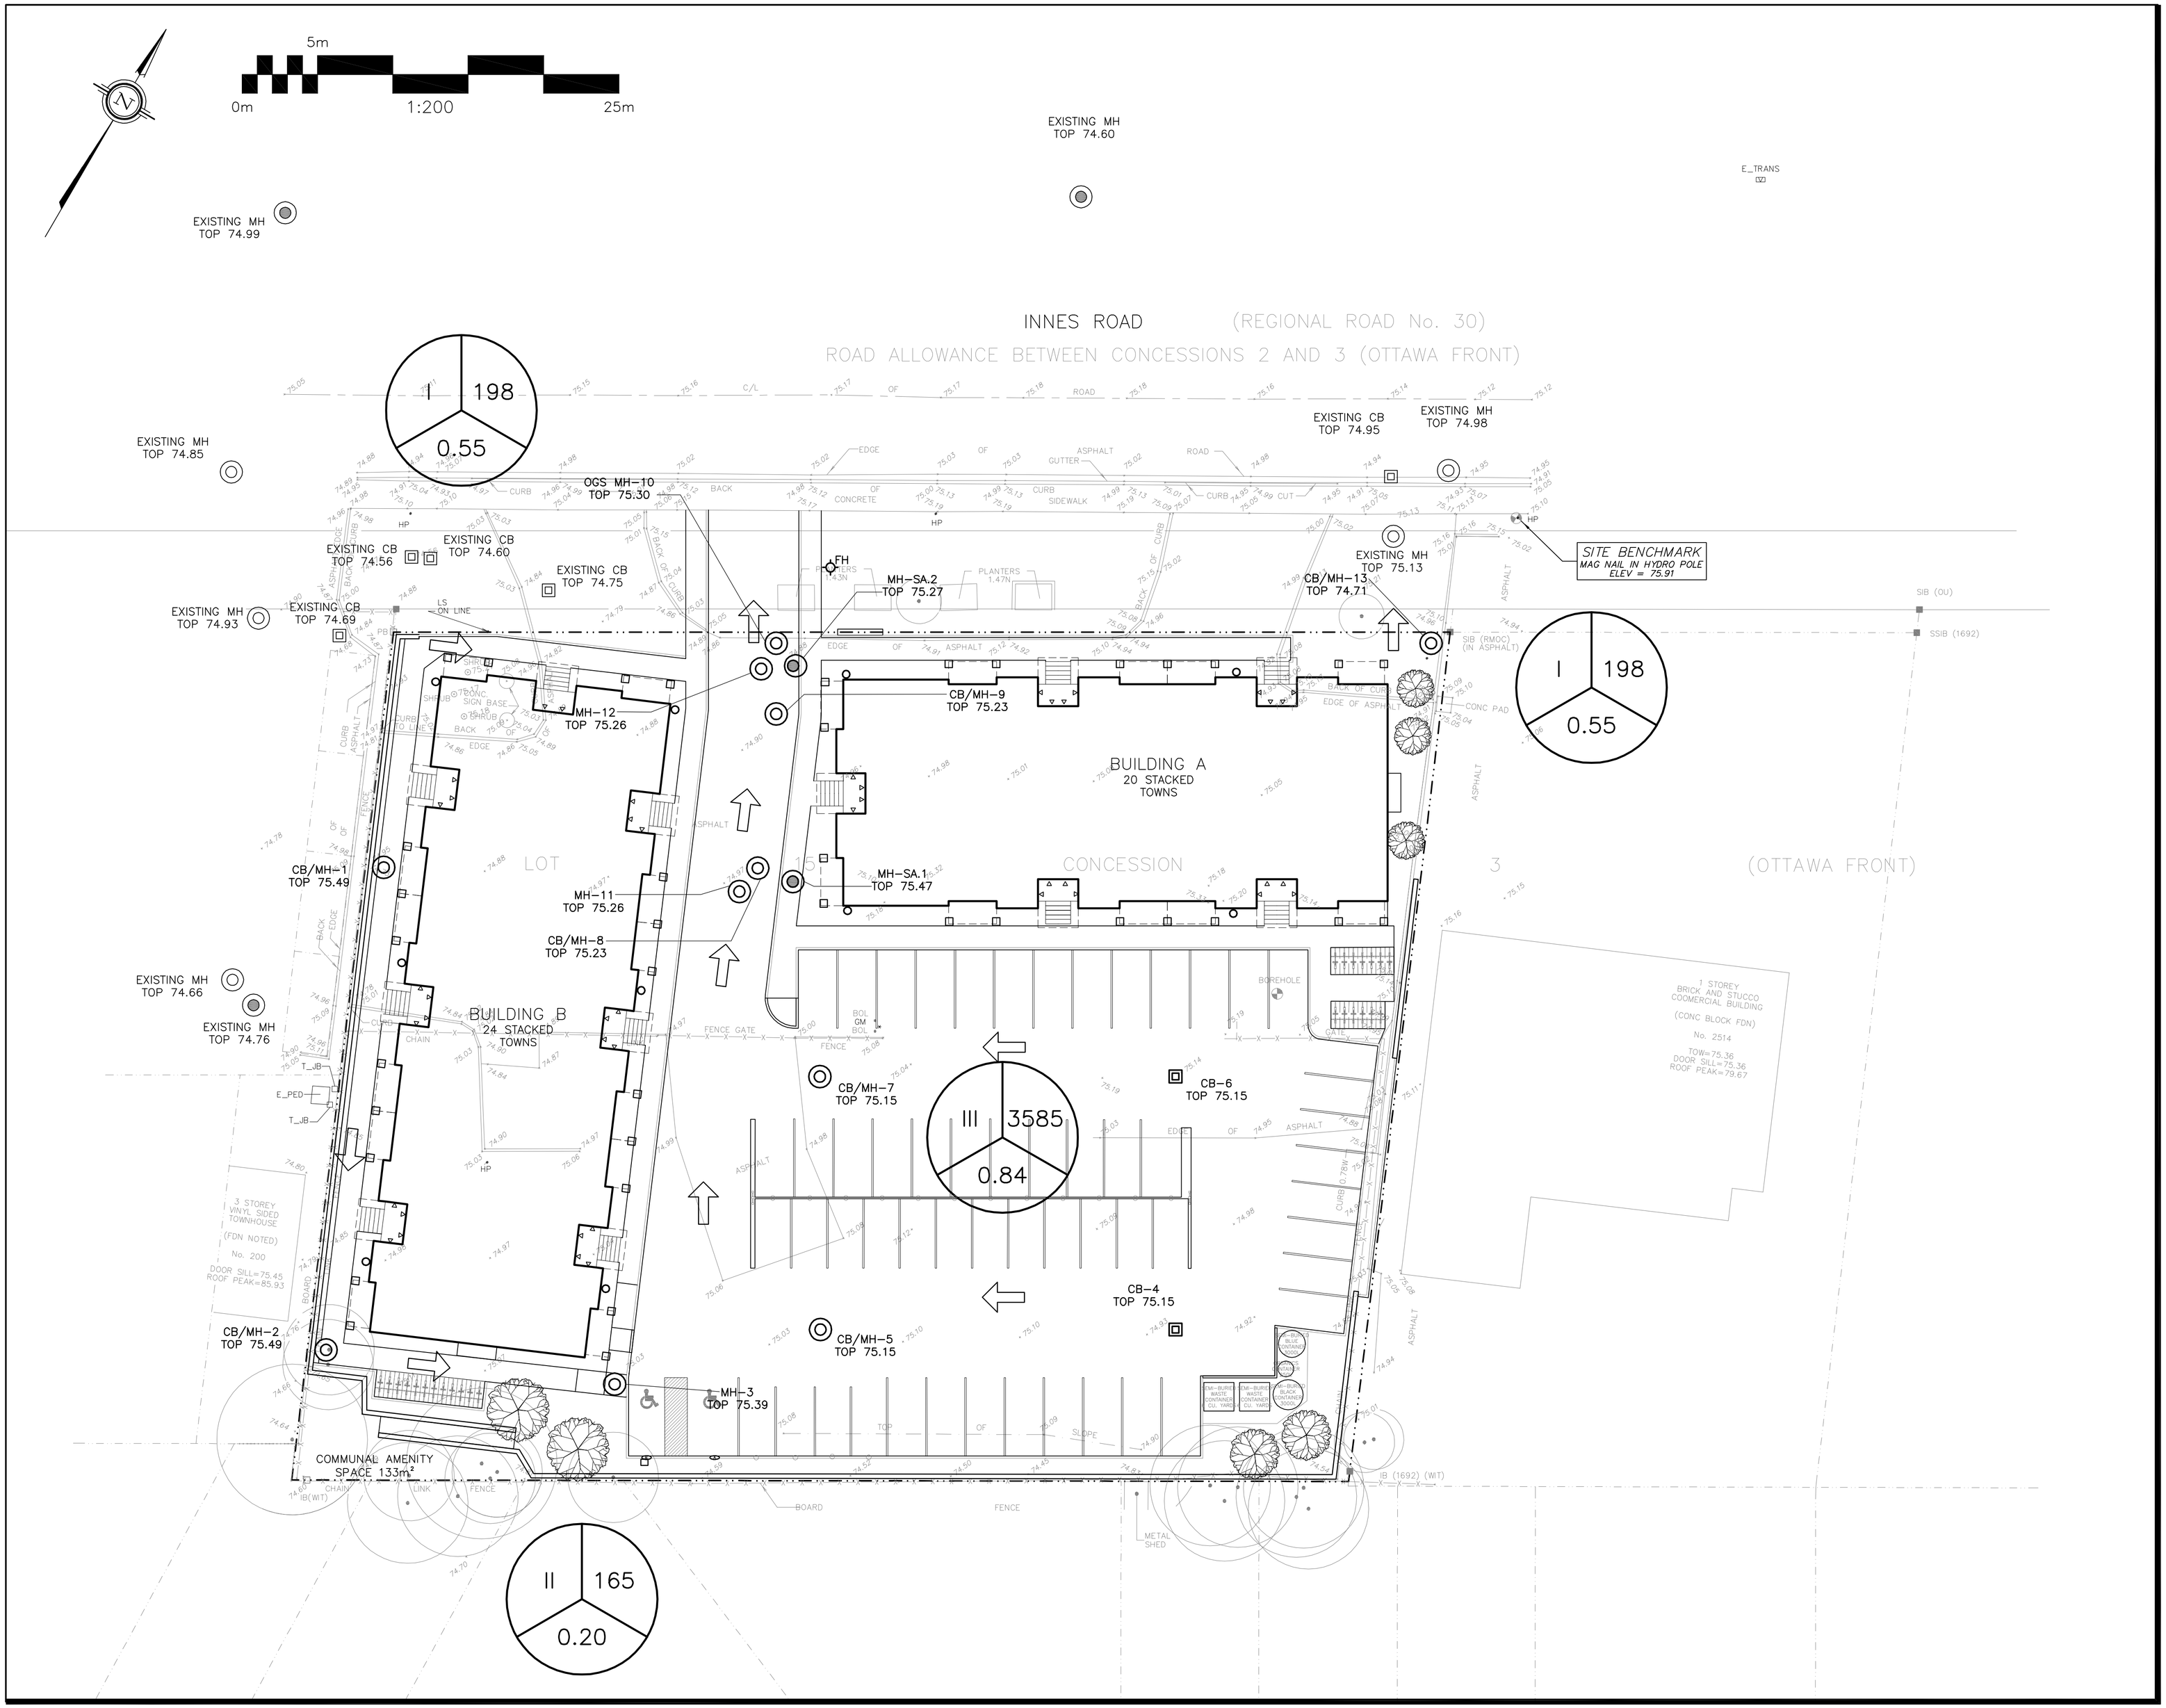

LEGEND

DRAINAGE AREA | AREA (sq.m)

X | XXX

0.XX

5 YEAR RUNOFF COEFFICIENT

KEY PLAN

No.	DATE	REVISION
7	SEP 8–25	RE–ISSUED FOR APPROVAL
6	AUG 18–25	RE–ISSUED FOR APPROVAL
5	JUN 4–25	RE–ISSUED FOR APPROVAL
4	SEP 12–24	ISSUED FOR APPROVAL
3	MAY 6–24	ISSUED FOR APPROVAL
2	MAY 2–24	ISSUED FOR COORDINATION
1	DEC 21–23	ISSUED FOR APPROVAL

D. B. GRAY ENGINEERING INC.

Stormwater Management - Grading & Drainage - Storm & Sanitary Sewers - Watermains

700 Long Point Circle 613-425-8044

Ottawa, Ontario d.gray@dbgrayengineering.com

Project

STACKED TOWNS
BUILDING A – 20 UNITS
BUILDING B – 24 UNITS
2506 INNES ROAD

OTTAWA, ONTARIO

Drawing Title

POST–DEVELOPMENT DRAINAGE PLANS

Engineer's Seal

LICENSED PROFESSIONAL ENGINEER
D.B. GRAY
17016502
SEP 8–25
PROVINCE OF ONTARIO

NOT VALID UNLESS SIGNED & DATED

Drawn	D.B.G
H. Scale	1:200
V. Scale	
Date	Dec 20–23
Job No.	23087

Drawing No.

C–12 of 12

D07–12–24–0038

#19196