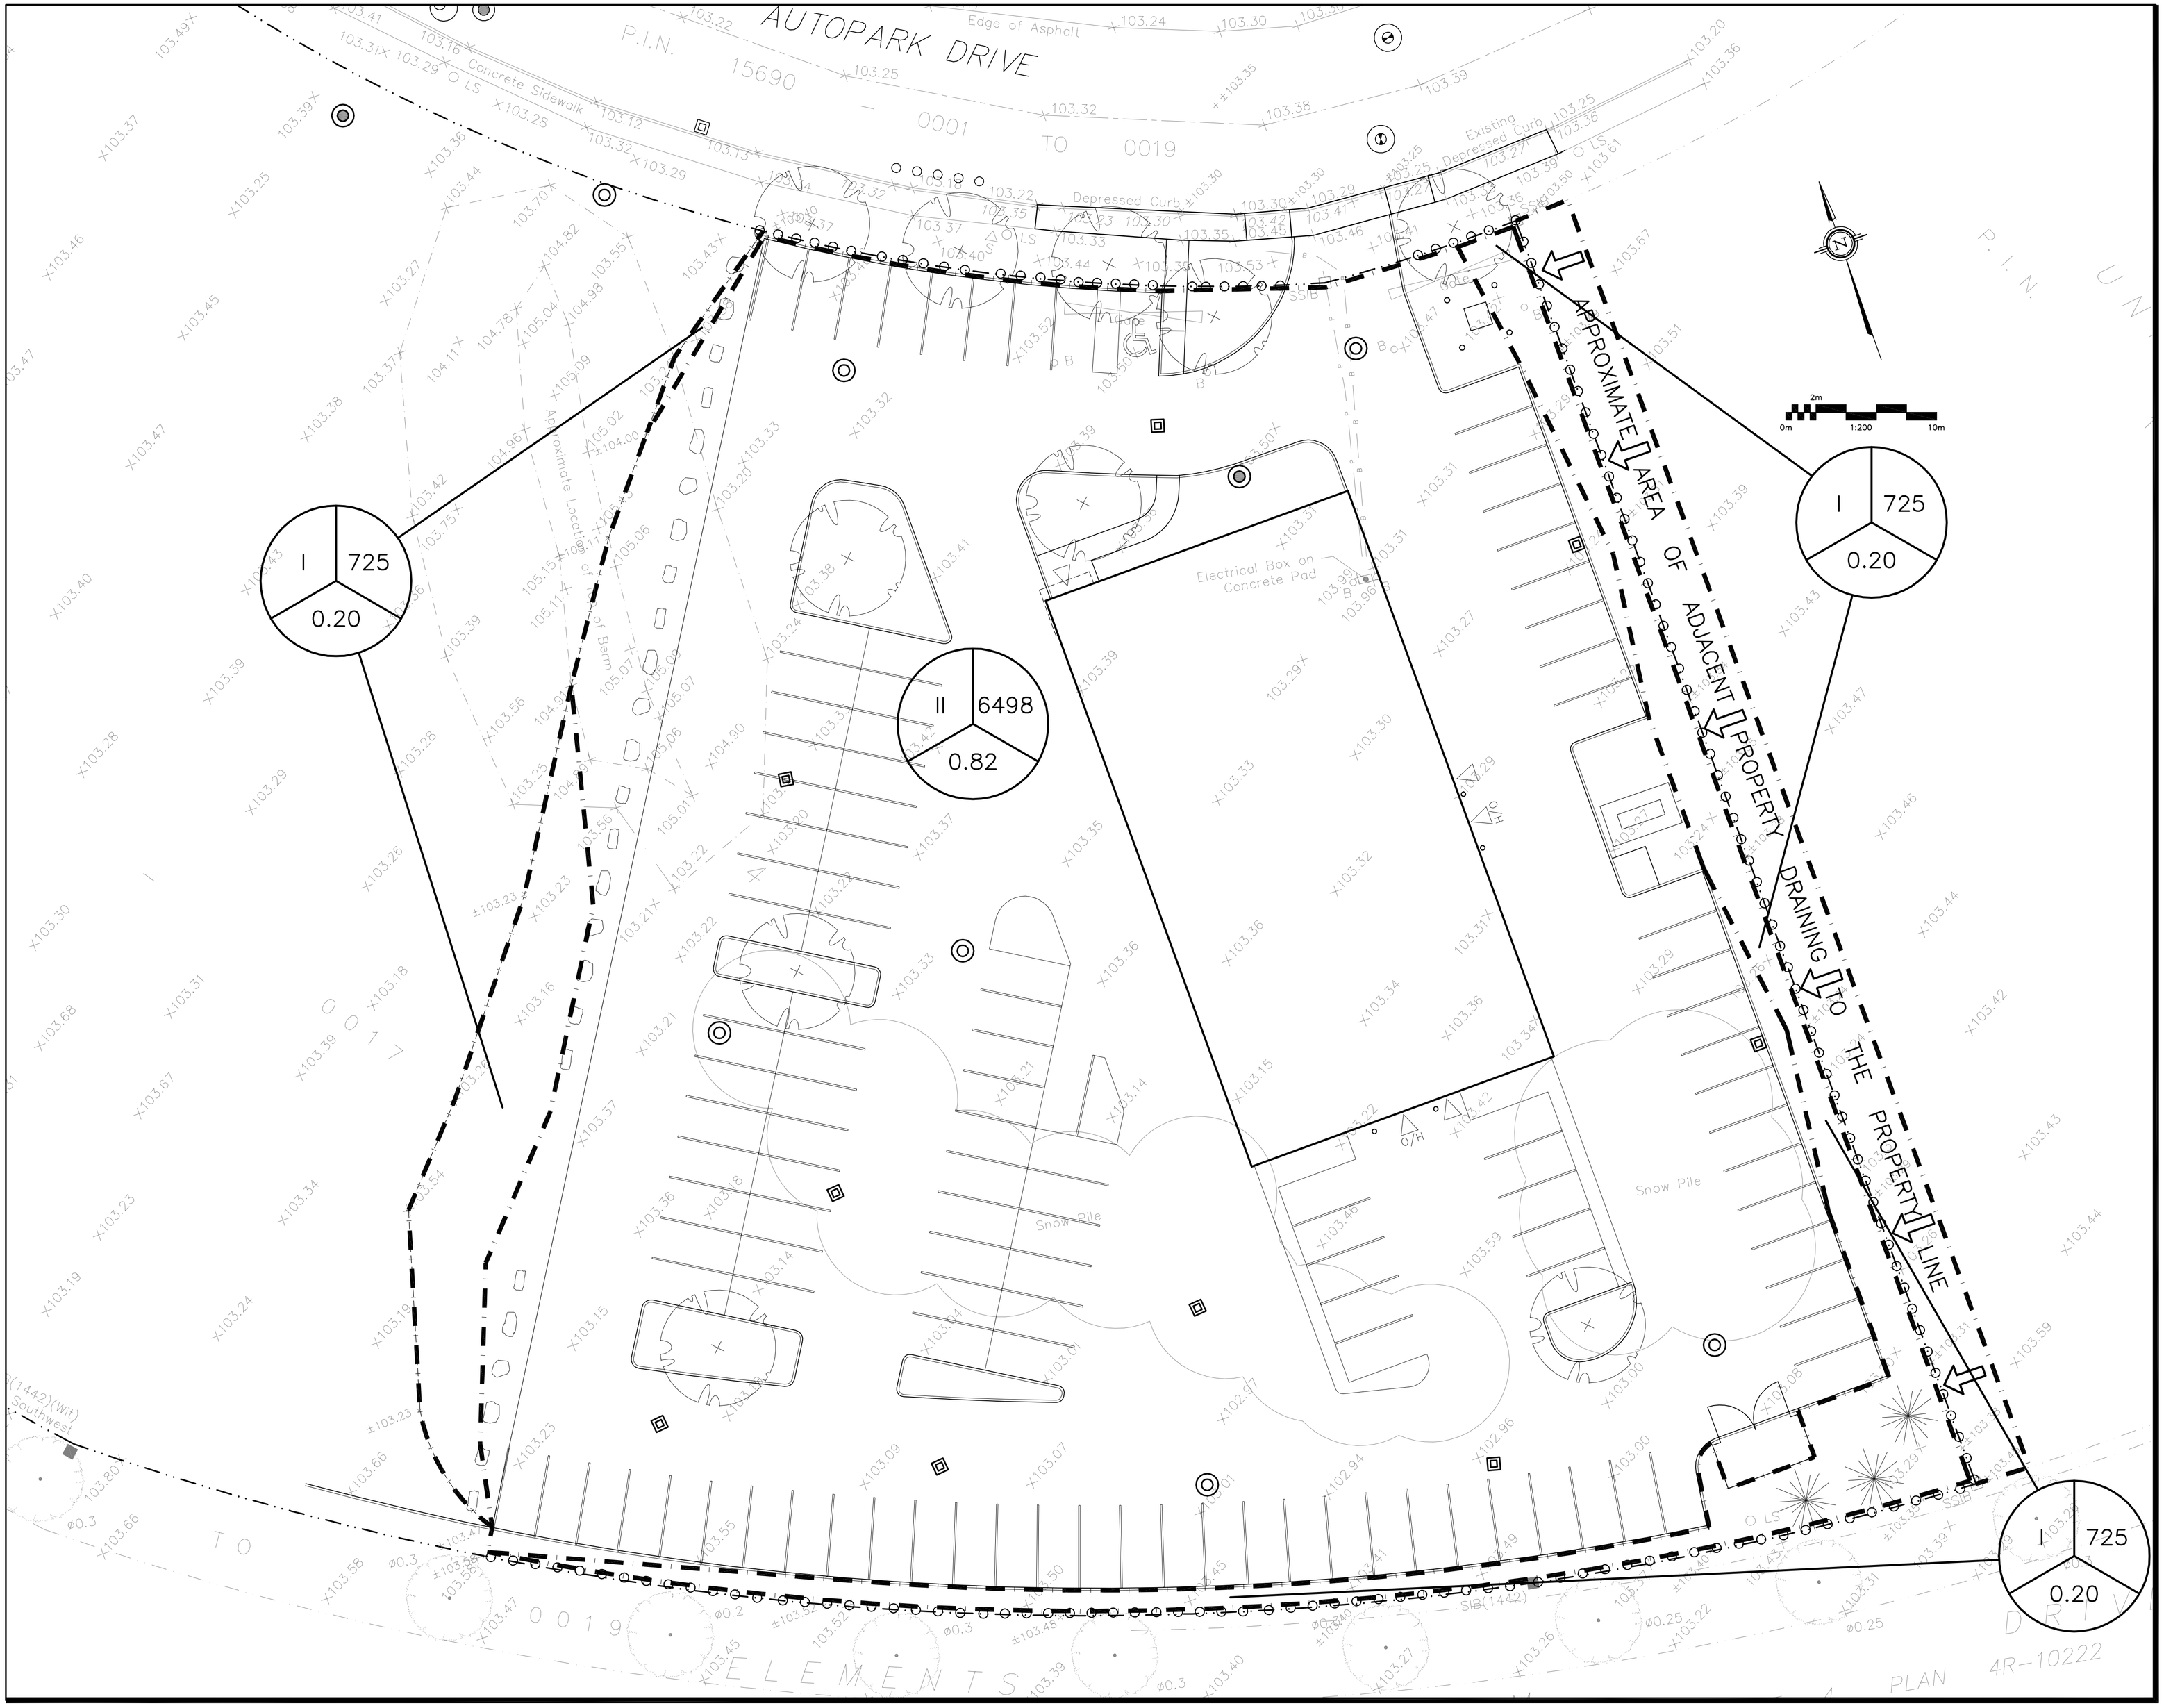

LEGEND

DRAINAGE AREA | AREA (sq.m)

X | XXX

0.XX

5 YEAR RUNOFF COEFFICIENT

KEY PLAN

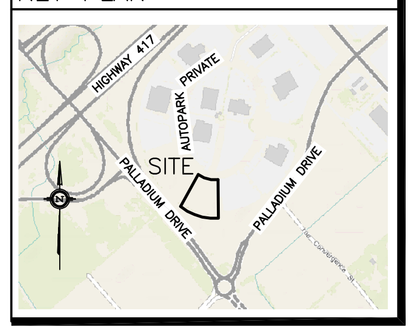

No.	DATE	REVISION
2	SEP 11–25	RE–ISSUED FOR APPROVAL
1	JUN 26–25	ISSUED FOR APPROVAL

D. B. GRAY ENGINEERING INC.

Stormwater Management · Grading & Drainage · Storm & Sanitary Sewers · Watermains

700 Long Point Circle 613-425-8044

Ottawa, Ontario d.gray@dbgrayengineering.com

Project

TONY GRAHAM
PREP SHOP
2500 PALLADIUM DRIVE,
UNIT 4
OTTAWA, ONTARIO

Drawing Title

POST–DEVELOPMENT DRAINAGE PLAN

Engineer's Seal

LICENSED PROFESSIONAL ENGINEER
D.B. GRAY
17016502
SEP 11–25
PROVINCE OF ONTARIO

NOT VALID UNLESS SIGNED & DATED

Drawn	D.B.G
H. Scale	1:200
V. Scale	
Date	JUN 4–25
Job No.	25023

Drawing No.

C–8
of 8

Plan #19348 File No. D07–12–25–0090