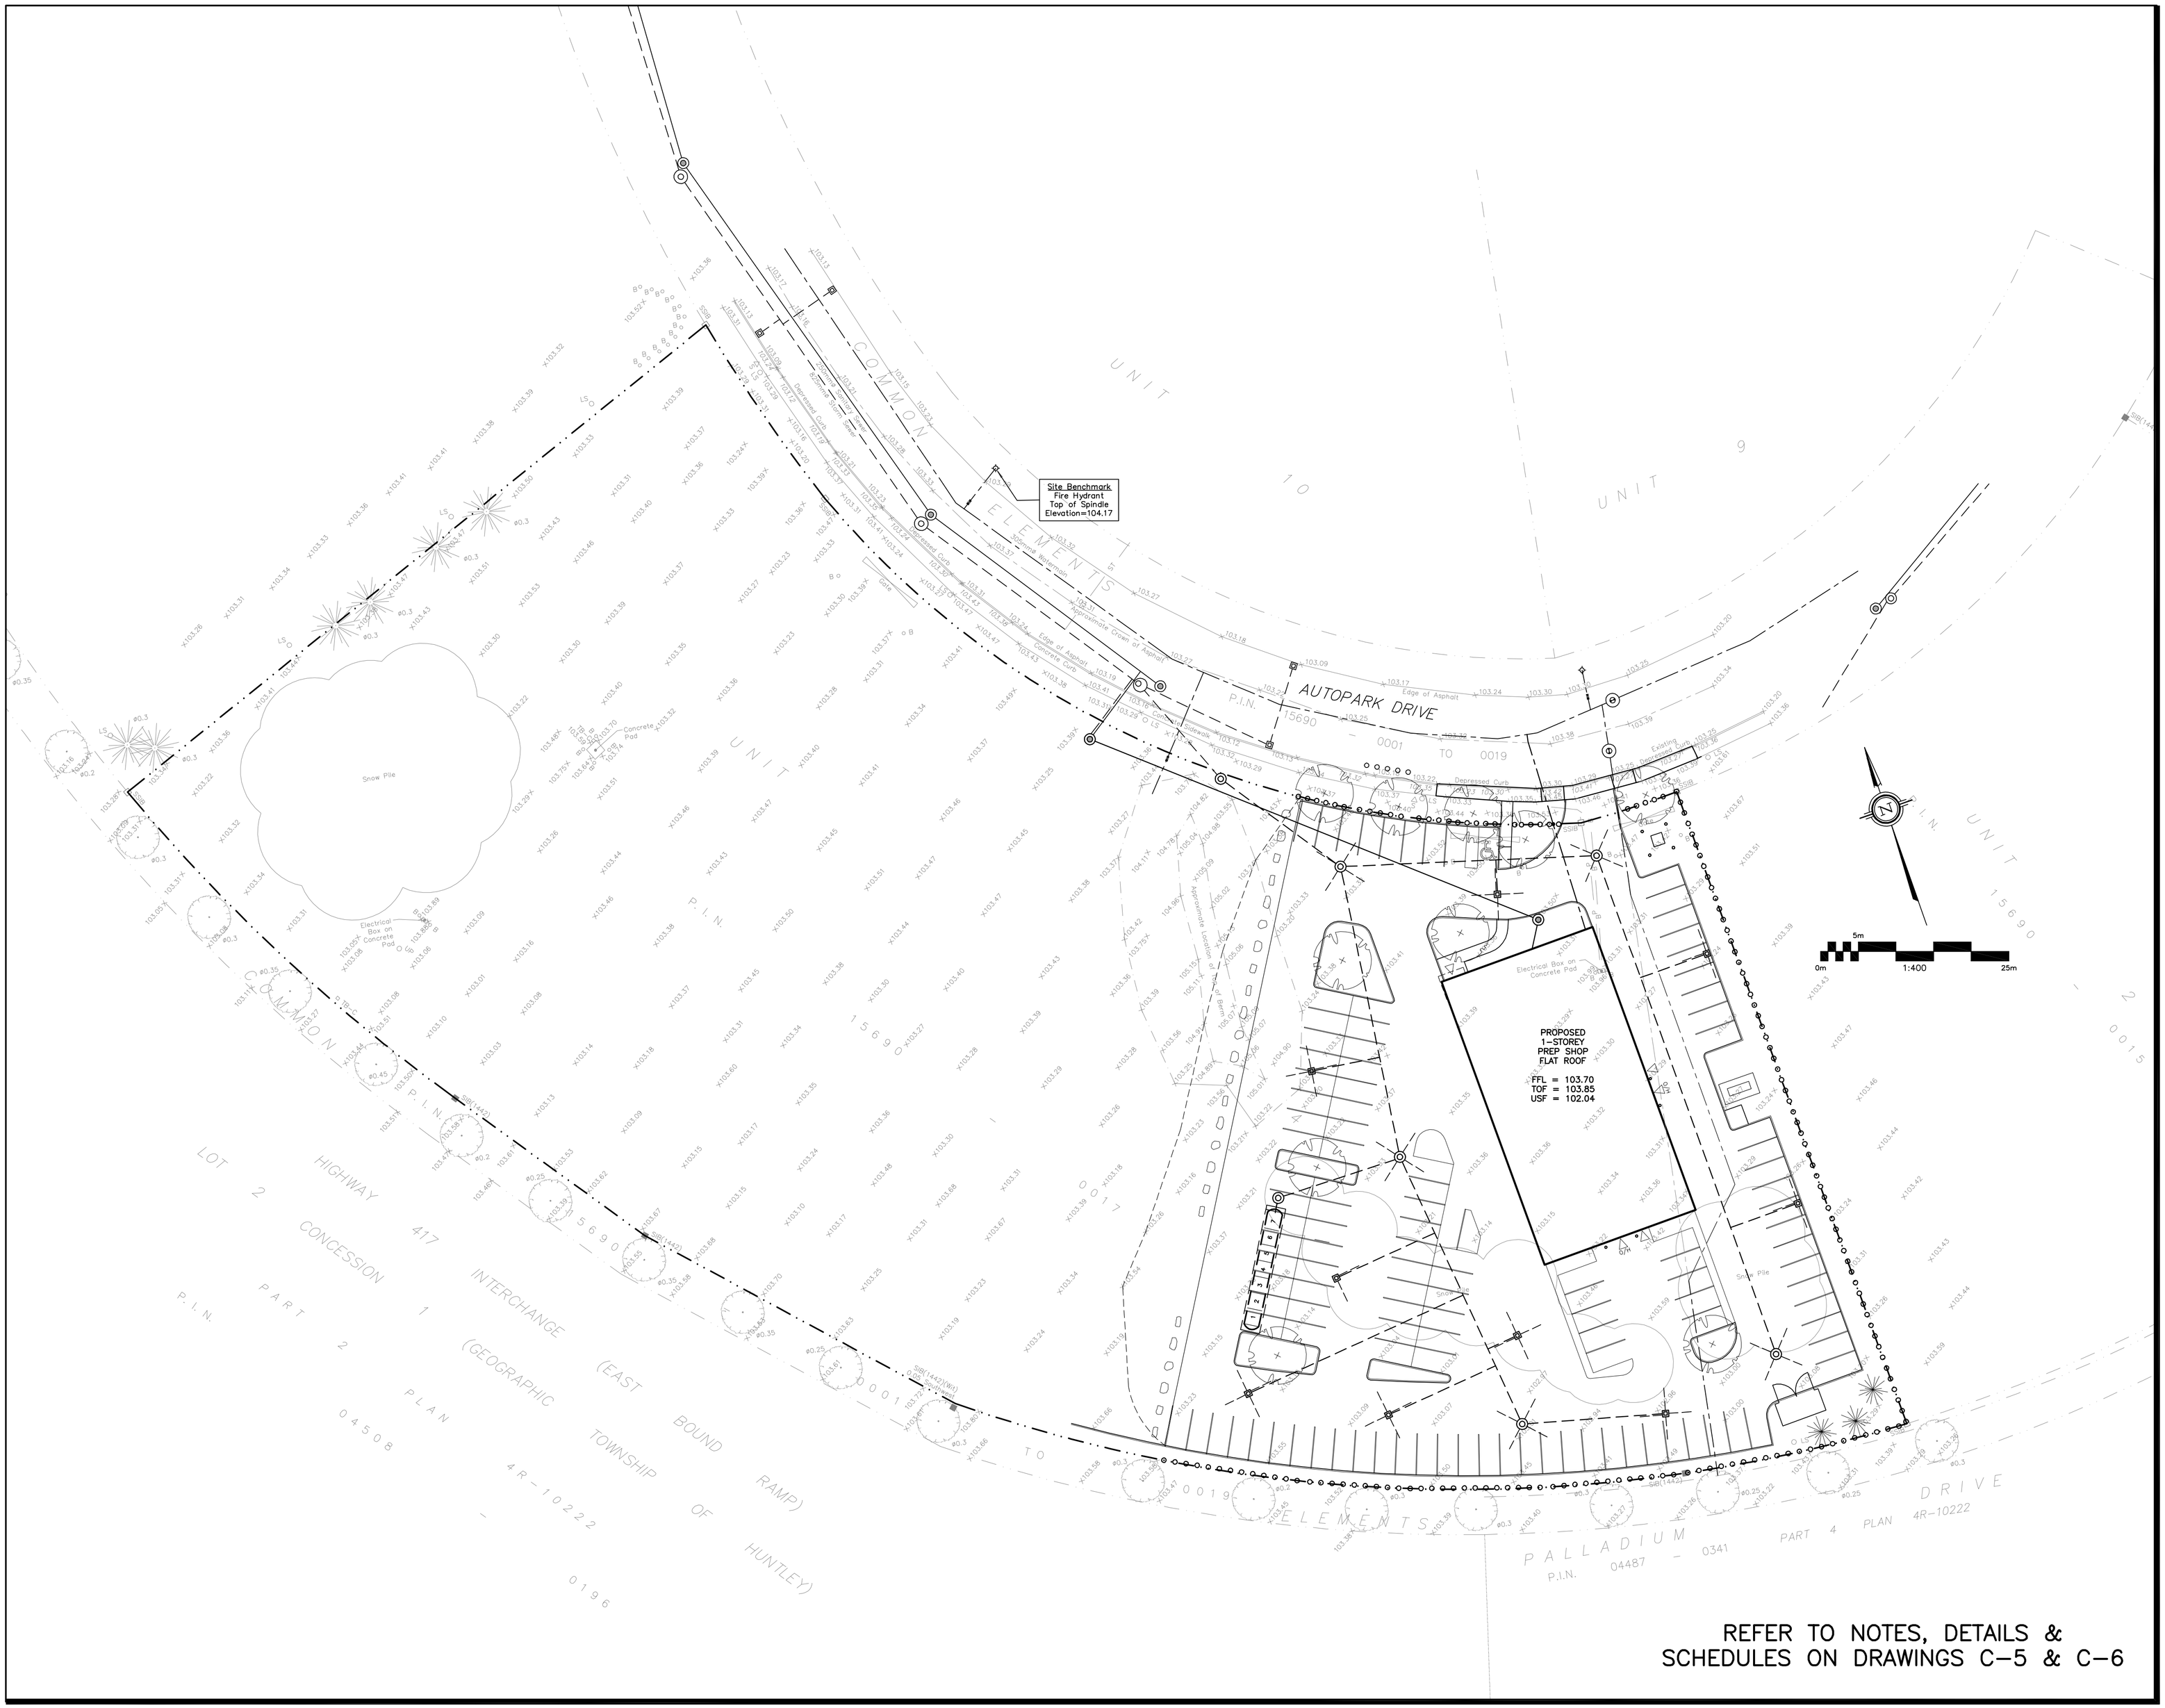

REFER TO NOTES, DETAILS & SCHEDULES ON DRAWINGS C–5 & C–6

LEGEND

FFL	FIRST FLOOR ELEVATION
TOF	TOP OF FOUNDATION
USF	UNDERSIDE OF FOOTING
	PROPERTY LINE
CB	CATCH BASIN
MH	STORM MANHOLE
CB/MH	CATCH BASIN/MANHOLE
MH	SANITARY MANHOLE
VC	VALVE CHAMBER
FH	FIRE HYDRANT
CS	CURB STOP & STANDPOST
VB	VALVE & VALVE BOX
M	WATER METER
R	REMOTE WATER METER
SAN	SANITARY SEWER
ST	STORM SEWER
WS/WM	WATER SERVICE/WATERMAIN
SPL	SPRINGLINE OF PIPE
INV	INVERT OF PIPE
	150mm BARRIER CURB
D.C	DEPRESSED CURB
	ROAD CUT REINSTATEMENT

KEY PLAN

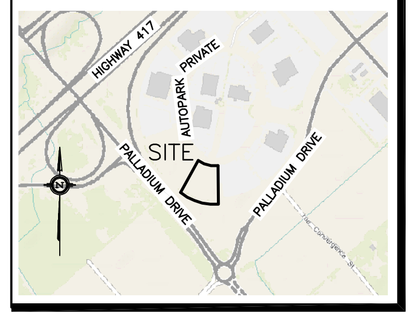

No.	DATE	REVISION
3	SEP 11–25	RE–ISSUED FOR APPROVAL
2	JUN 26–25	ISSUED FOR APPROVAL
1	JUN 4–25	ISSUED FOR CLIENT COORDINATION

D. B. GRAY ENGINEERING INC.

Stormwater Management - Grading & Drainage - Storm & Sanitary Sewers - Watermains

700 Long Point Circle 613-425-8044

Ottawa, Ontario d.gray@dbgrayengineering.com

Project

TONY GRAHAM
PREP SHOP
2500 PALLADIUM DRIVE,
UNIT 4
OTTAWA, ONTARIO

Drawing Title

SITE OVERVIEW

Engineer's Seal

LICENSED PROFESSIONAL ENGINEER
D.B. GRAY
17016502
SEP 11–25
PROVINCE OF ONTARIO

NOT VALID UNLESS SIGNED & DATED

Drawn	D.B.G
H. Scale	1:400
V. Scale	
Date	JUN 4–25
Job No.	25023

Drawing No.

C–1
of 8

Plan #19348 File No. D07–12–25–0090