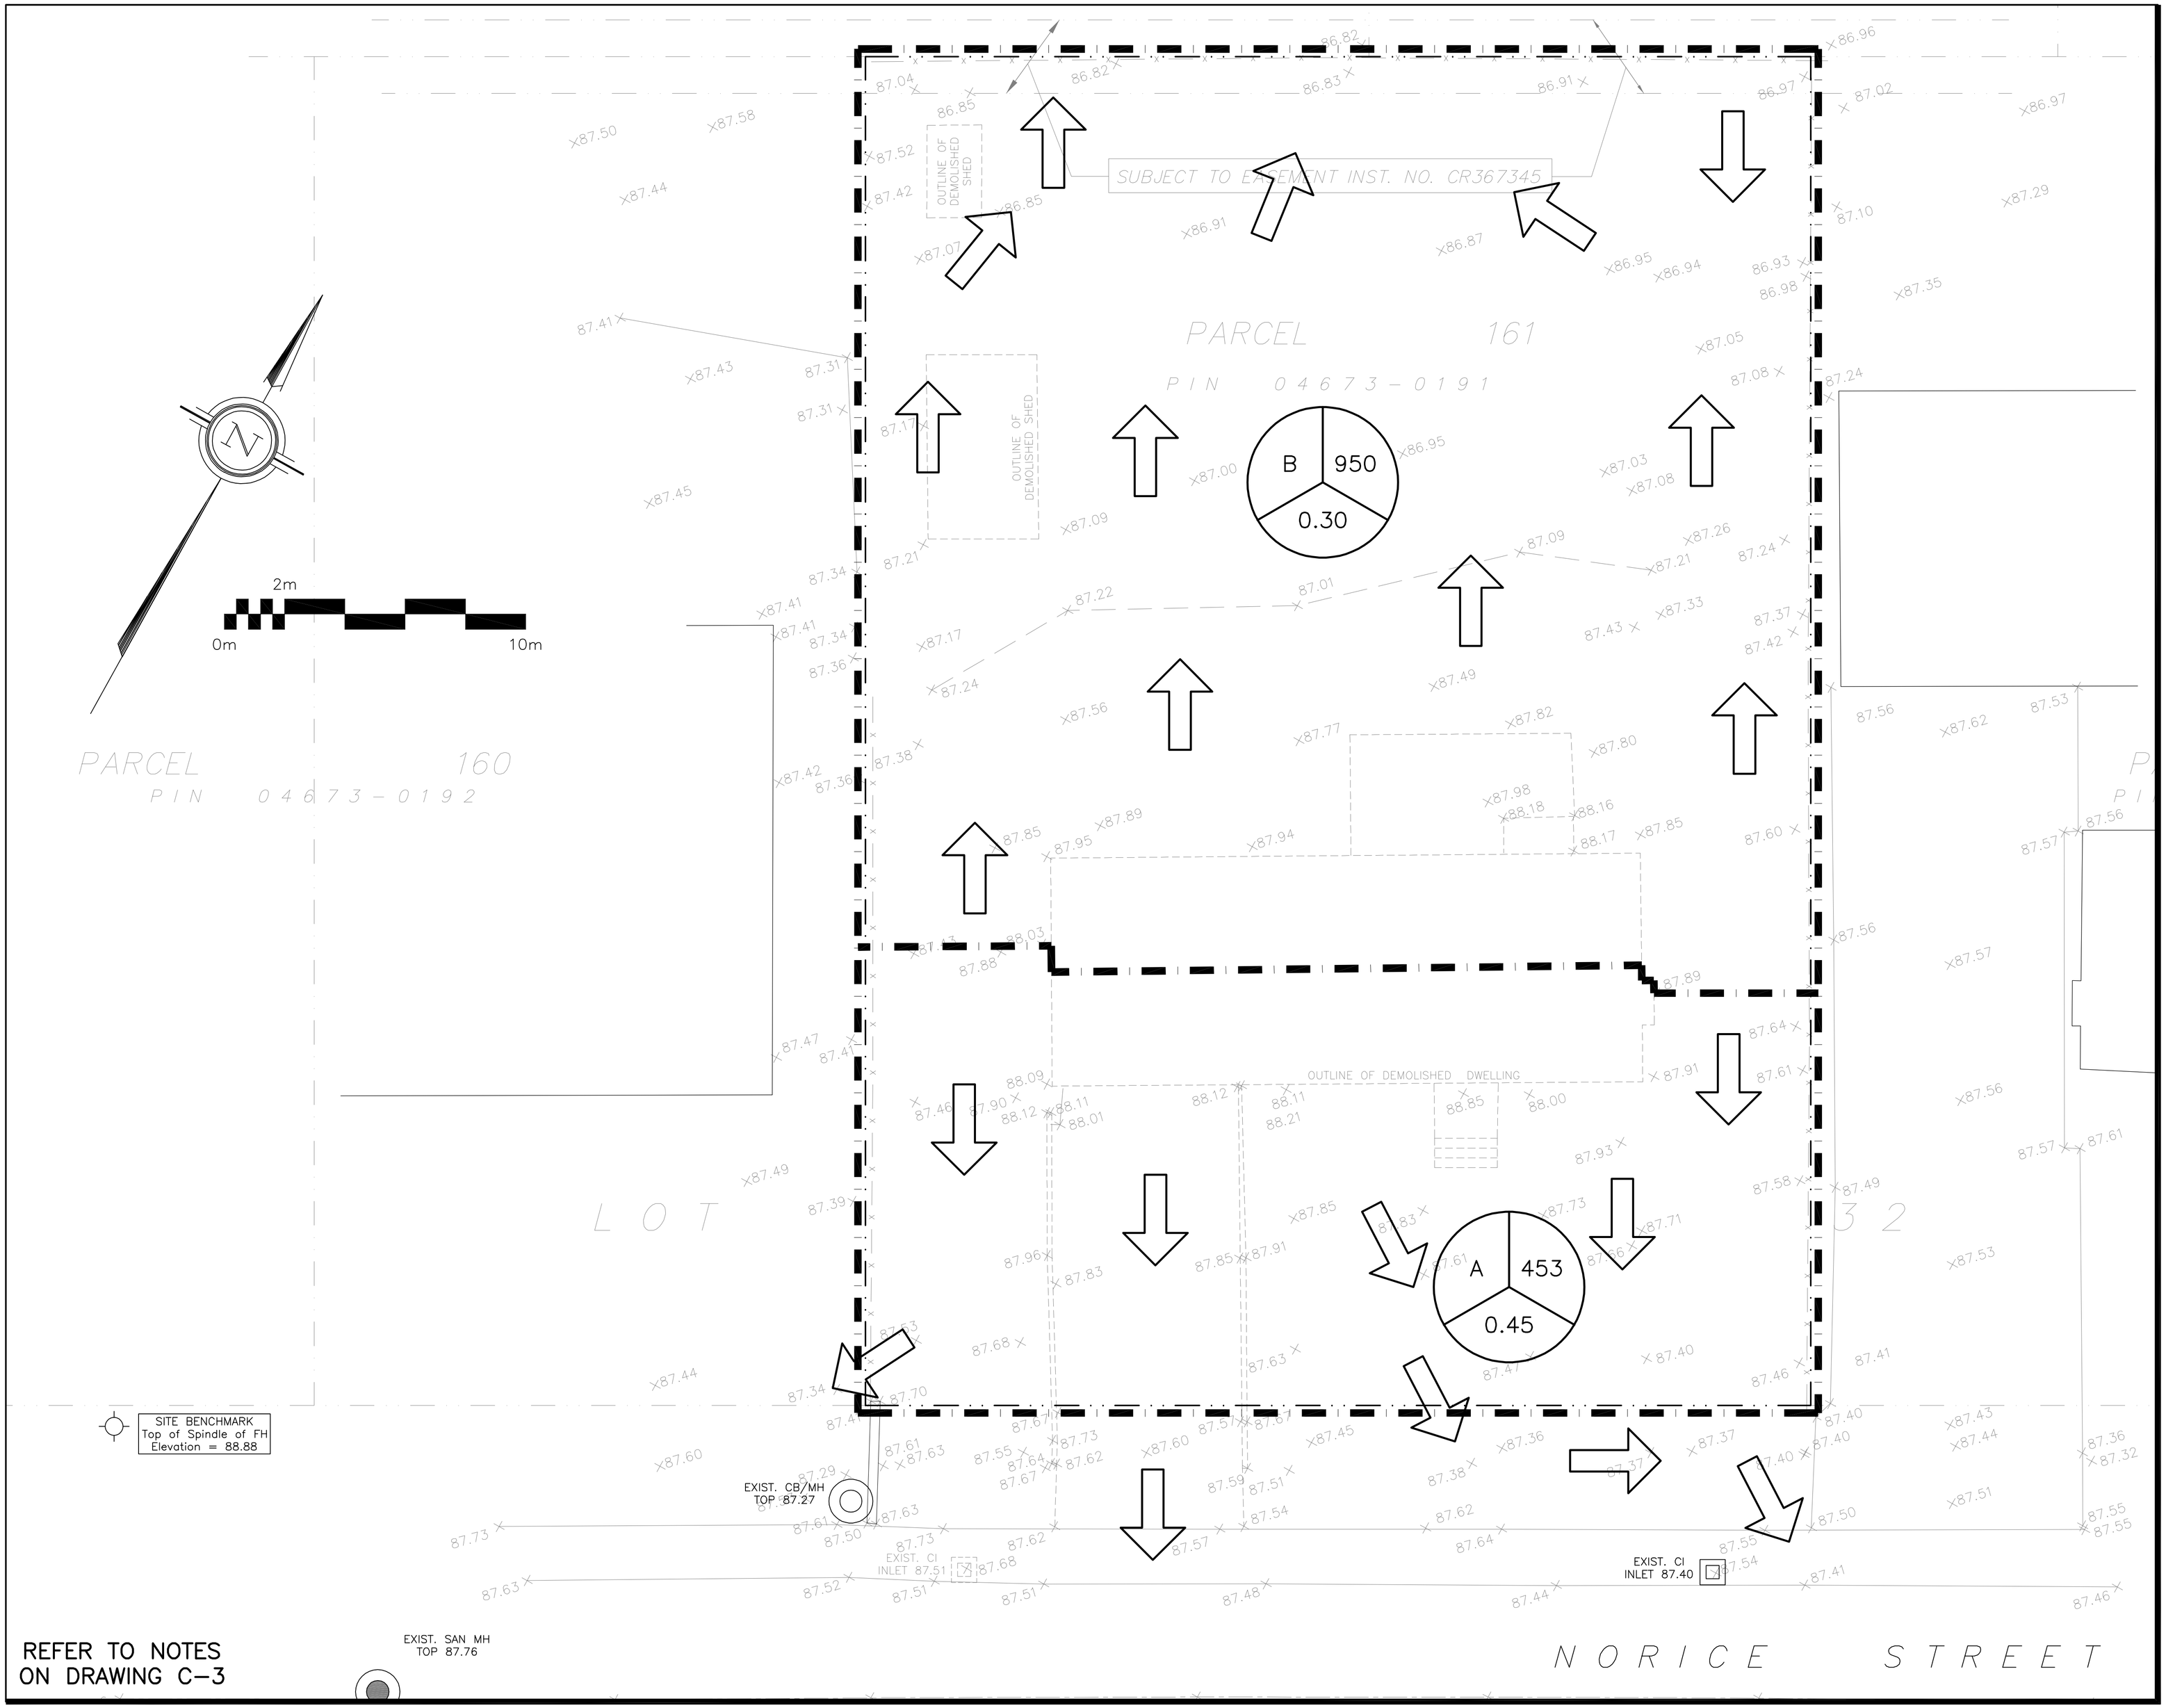

REFER TO NOTES ON DRAWING C-3

LEGEND

DRAINAGE AREA — AREA (sq.m)

X — XXX

0.XX

5-YEAR RUNOFF COEFFICIENT

KEY PLAN

No.	DATE	REVISION
2	OCT 14-25	RE-ISSUED FOR APPROVAL
1	AUG 20-25	ISSUED FOR APPROVAL

D. B. GRAY ENGINEERING INC.

Stormwater Management - Grading & Drainage - Storm & Sanitary Sewers - Watermains

700 Long Point Circle — 613-425-8044

Ottawa, Ontario — d.gray@dbgrayengineering.com

Project

PROPOSED 4-STOREY RESIDENTIAL BUILDING
193 NORICE STREET
OTTAWA, ONTARIO

Drawing Title

PRE-DEVELOPMENT DRAINAGE PLAN

Engineer's Seal

LICENSED PROFESSIONAL ENGINEER
D.B. GRAY
17016502
OCT 14-25
PROVINCE OF ONTARIO

NOT VALID UNLESS SIGNED & DATED

Drawn	D.B.G
H. Scale	1:100
V. Scale	
Date	SEP 27-23
Job No.	23104

Drawing No.

C-5 of 6

D07-12-24-0101

#17254