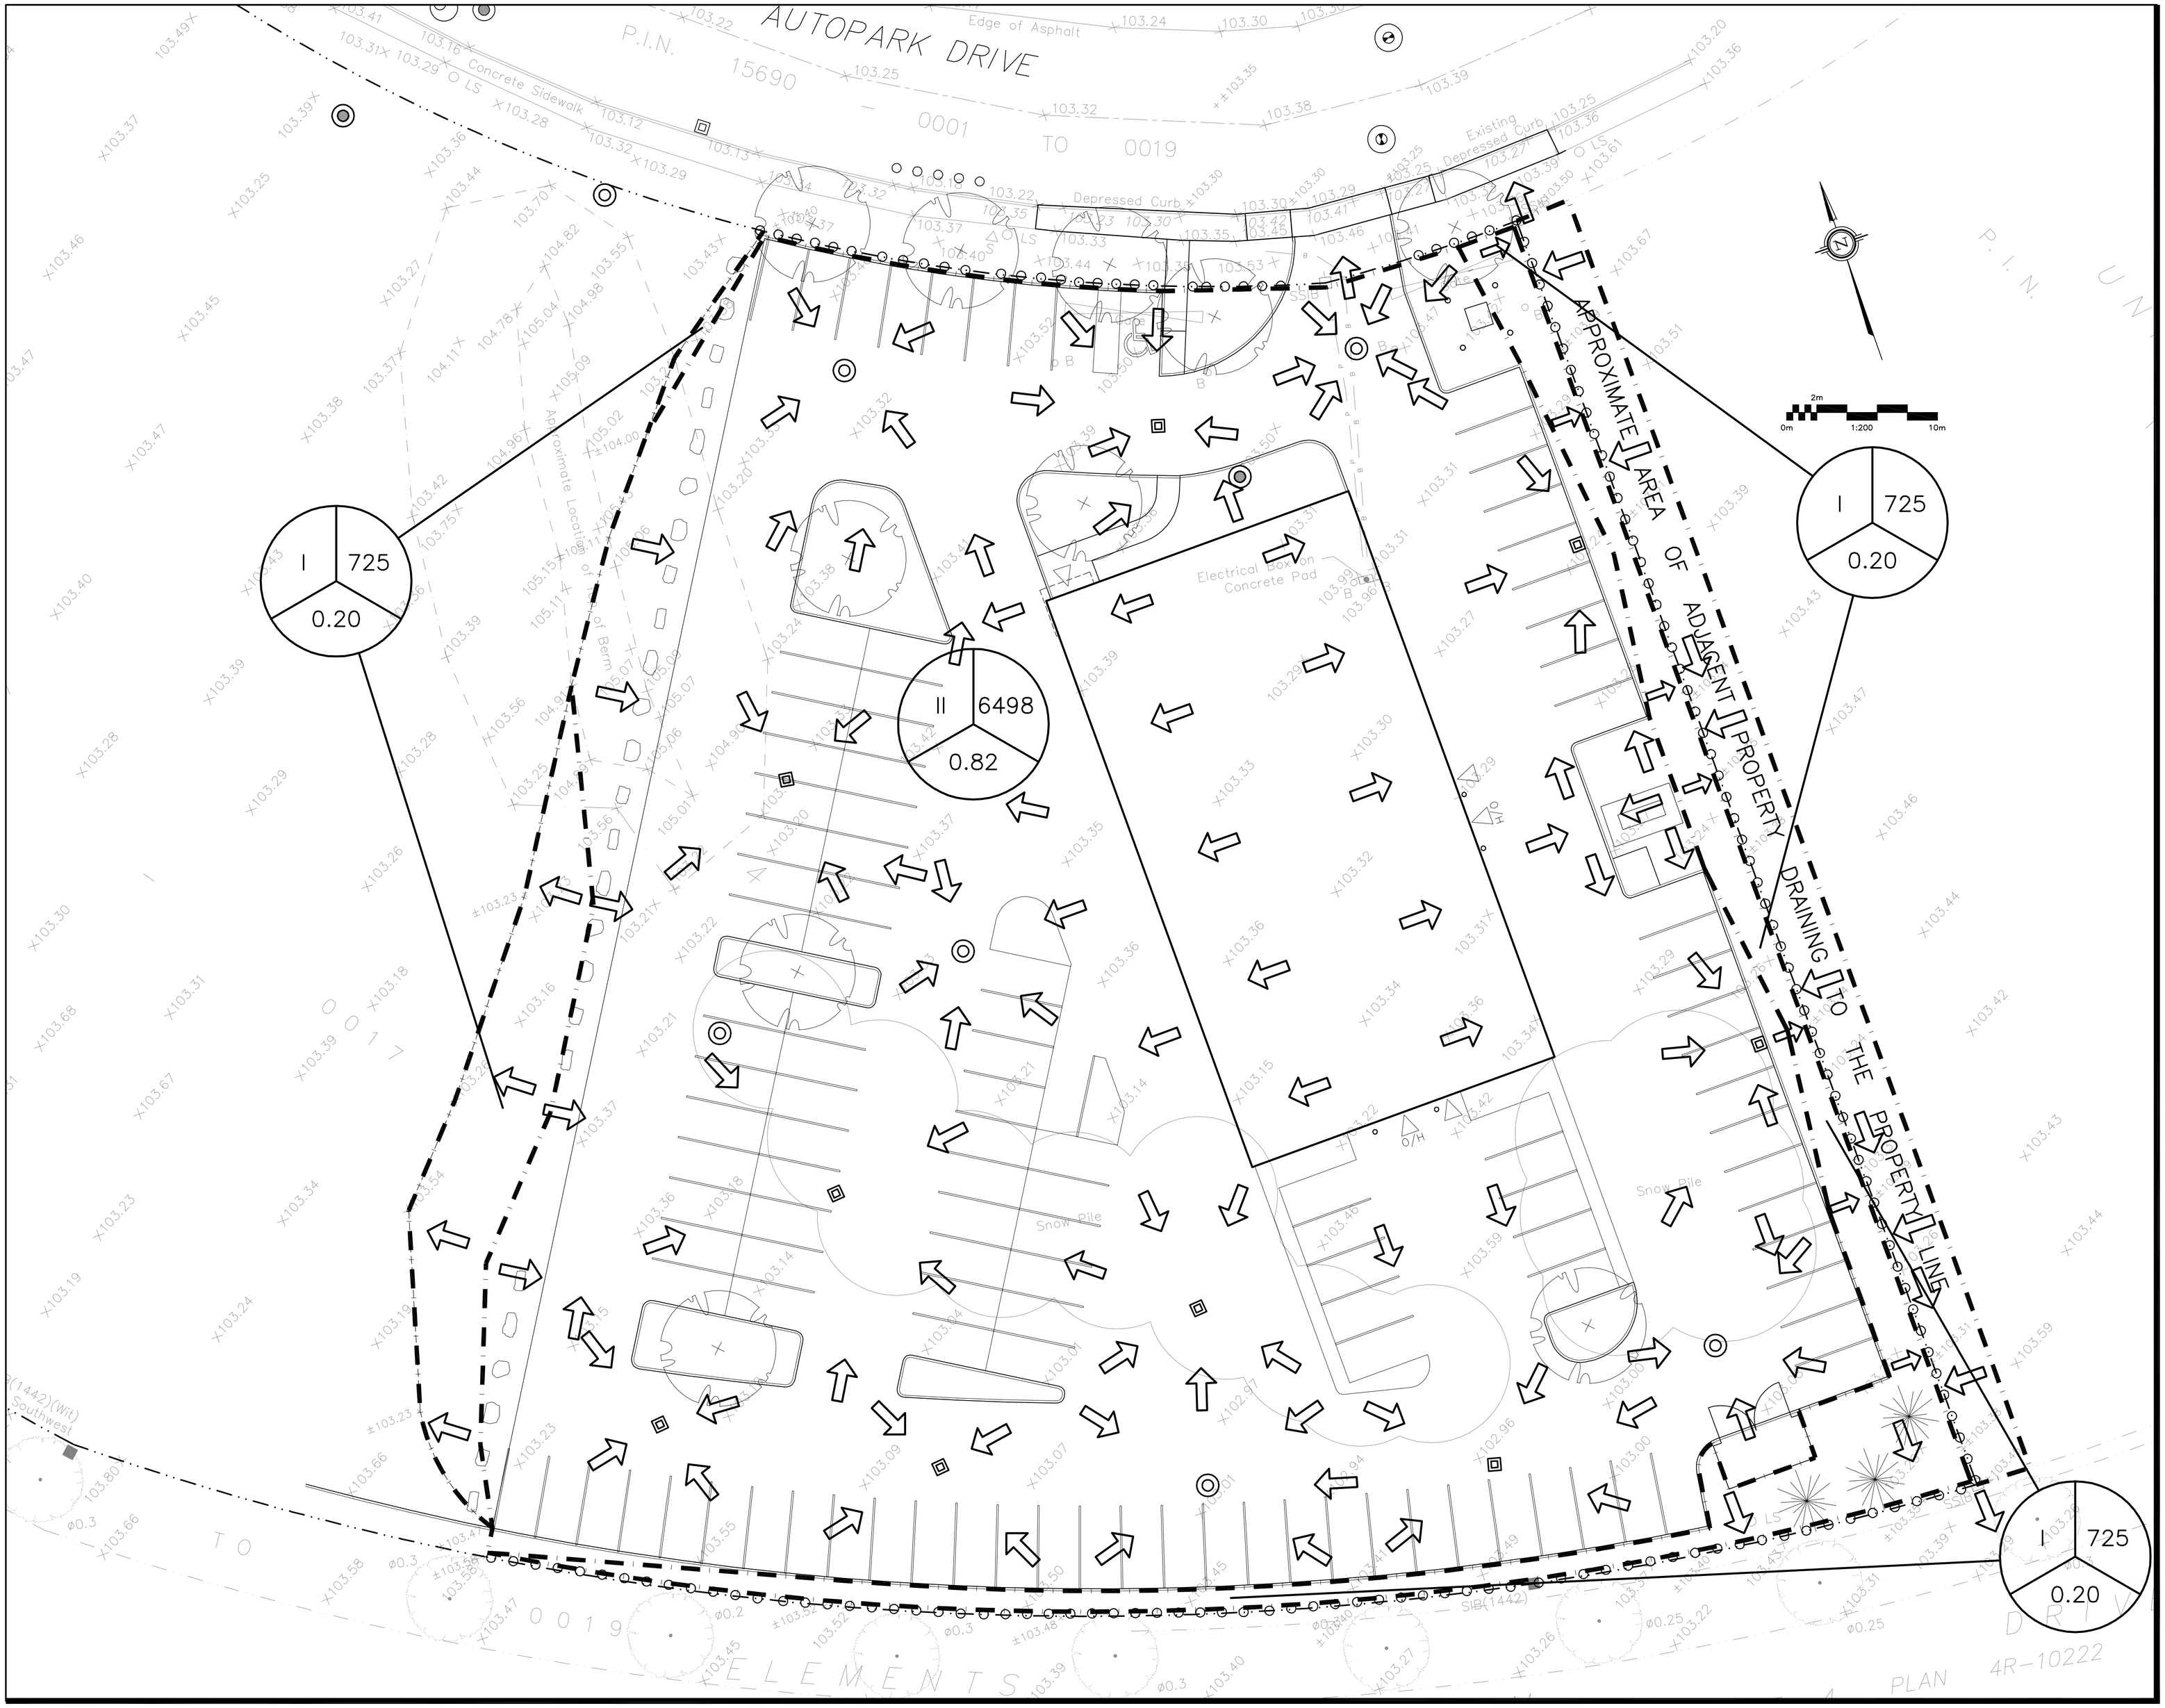

LEGEND

DRAINAGE AREA | AREA (sq.m) | 5 YEAR RUNOFF COEFFICIENT

KEY PLAN

No.	DATE	REVISION
3	OCT 22–25	RE–ISSUED FOR APPROVAL
2	SEP 11–25	RE–ISSUED FOR APPROVAL
1	JUN 26–25	ISSUED FOR APPROVAL

D. B. GRAY ENGINEERING INC.
Stormwater Management - Grading & Drainage - Storm & Sanitary Sewers - Watermains
700 Long Point Circle 613-425-8044
Ottawa, Ontario d.gray@dbgrayengineering.com

Project
TONY GRAHAM
PREP SHOP
2500 PALLADIUM DRIVE,
UNIT 4
OTTAWA, ONTARIO

Drawing Title
POST–DEVELOPMENT DRAINAGE PLAN

Engineer's Seal
LICENSED PROFESSIONAL ENGINEER
D.B. GRAY
17016502
OCT 22–25
PROVINCE OF ONTARIO
NOT VALID UNLESS SIGNED & DATED

Drawn	D.B.G
H. Scale	1:200
V. Scale	
Date	JUN 4–25
Job No.	25023

Drawing No.
C–8
of 8

Plan #19348 File No. D07–12–25–0090