GENERAL NOTES AND SPECIFICATIONS

1. ALL MATERIALS AND CONSTRUCTION METHODS TO BE IN ACCORDANCE WITH OPS AND CITY OF OTTAWA STANDARD SPECIFICATIONS AND DRAWINGS AND OPSD SUPPLEMENT, ONTARIO PROVINCIAL STANDARDS WILL APPLY WHERE NO CITY STANDARDS ARE AVAILABLE.
2. THE CONTRACTOR IS RESPONSIBLE FOR OBTAINING ALL PERMITS REQUIRED AND BEAR COST OF SAME INCLUDING WATER PERMIT AND ASSOCIATED COSTS.
3. SERVICE AND UTILITY LOCATIONS ARE APPROXIMATE. CONTRACTOR TO VERIFY LOCATION AND ELEVATION OF EXISTING SERVICES AND UTILITIES PRIOR TO CONSTRUCTION. CONTRACTOR SHALL BE RESPONSIBLE FOR OBTAINING LOCATES FROM ALL UTILITY COMPANIES TO LOCATE EXISTING UTILITIES PRIOR TO EXCAVATION. THE CONTRACTOR IS RESPONSIBLE FOR PROTECTION AND REINSTATEMENT.
4. ALL DISTURBED AREAS SHALL BE REINSTATED TO EQUAL OR BETTER CONDITION TO THE SATISFACTION OF THE ENGINEER & THE CITY. PAVEMENT REINSTATEMENT FOR SERVICE AND UTILITY CUTS SHALL BE IN ACCORDANCE WITH OPSD 509.010 AND OPSS 310.
5. ALL WORK SHALL BE COMPLETED IN ACCORDANCE WITH THE "OCCUPATIONAL HEALTH AND SAFETY ACT AND REGULATION FOR CONSTRUCTION PROJECTS". THE GENERAL CONTRACTOR SHALL BE DEEMED TO BE THE CONSTRUCTOR AS DEFINED IN THE ACT.
6. THE CONTRACTOR SHALL SUBMIT AN EROSION AND SEDIMENTATION CONTROL PLAN THAT WILL IMPLEMENT BEST MANAGEMENT PRACTICES TO PROVIDE PROTECTION FOR RECEIVING STORM SEWERS OR DRAINAGE DURING CONSTRUCTION ACTIVITIES. THIS PLAN SHALL INCLUDE BUT NOT BE LIMITED TO CATCH BASINS INSERTS, STRAW BALE CHECK DAMS AND SEDIMENT CONTROLS AROUND ALL DISTURBED AREAS. DEWATERING SHALL BE PUMPED INTO SEDIMENT TRAPS.
7. SITE PLAN PREPARED BY WARE MALCOMB. DRAWING A1.0, PROJECT NAME: SHEFFIELD ROAD. RICHCRAFT. 2760-2770 SHEFFIELD ROAD, OTTAWA, ON. PROJECT No. OTW21-0002-02.
8. TOPOGRAPHIC PLAN OF SURVEY SUPPLIED BY ANNIS, O'SULLIVAN, VOLLEBEKK LTD. PROJECT No. 23119-22. PART OF BLOCK A REGISTERED PLAN 4M-121 AND PART OF LOTS 24 AND 25 CONCESSION 3 (OTTAWA FRONT), GEOGRAPHIC TOWNSHIP OF GLOUCESTER, CITY OF OTTAWA.
9. UTILITY AS-BUILTS PROVIDED BY T2 UTILITY ENGINEERS. PROJECT: 2760-2770 SHEFFIELD ROAD, OTTAWA, ONTARIO. PROJECT No. 6100294Z. DRAWING NAME: SUBSURFACE UTILITY ENGINEERING MAPPING SERVICES. DATED 4/19/24.
10. REFER TO LANDSCAPE ARCHITECTURE PLAN FOR ALL LANDSCAPING FEATURES (ie. TREES, WALKWAYS, PARK DETAILS, NOISE BARRIERS, FENCES etc.)
11. GEOTECHNICAL INVESTIGATION GEOTECHNICAL RECOMMENDATIONS FOR THE PROPOSED PRIVATE ACCESS, 2760 SHEFFIELD ROAD, OTTAWA, ONTARIO. PREPARED BY PATERSON GROUP. DATED NOVEMBER 22, 2024. REPORT No PG6530-MEMO.01. GEOTECHNICAL INFORMATION PRESENTED ON THESE DRAWINGS MAY BE INTERPOLATED FROM THE ORIGINAL REPORT. REFER TO ORIGINAL GEOTECHNICAL REPORT FOR ADDITIONAL DETAILS AND TO VERIFY ASSUMPTIONS MADE HEREIN.
12. STREET LIGHTING TO CITY OF OTTAWA STANDARDS.
13. ALL DIMENSIONS ARE IN METRES UNLESS OTHERWISE STATED. DIMENSIONS SHALL BE CHECKED AND VERIFIED IN THE FIELD BY THE CONTRACTOR PRIOR TO THE START OF CONSTRUCTION. ANY DISCREPANCIES TO BE REPORTED IMMEDIATELY TO ENGINEER.
14. THERE WILL BE NO SUBSTITUTION OF MATERIALS UNLESS PRIOR WRITTEN APPROVAL BY THE CONTRACT ADMINISTRATOR AND DIRECTOR OF ENGINEERING HAS BEEN OBTAINED.
15. HERITAGE OPERATIONS UNIT OF THE ONTARIO MINISTRY OF CULTURE TO BE NOTIFIED IF DEEPLY BURIED ARCHEOLOGICAL REMAINS ARE FOUND ON THE PROPERTY DURING CONSTRUCTION ACTIVITIES.

STORM SEWERS

1. STORM SEWERS 375mm DIA. OR SMALLER SHALL BE PVC DR35, STORM SEWERS LARGER THAN 375mm DIA. SHALL BE CONCRETE CSA A 257.2 CLASS 100D AS PER OPSD 807.010
2. ALL STORM SEWER BEDDING SHALL BE INSTALLED AS PER SECTION 6.4 OF THE GEOTECH REPORT.
3. STORM MANHOLES SHALL BE 1200mm DIAMETER IN ACCORDANCE WITH OPSD-701.01 (UNLESS OTHERWISE NOTED) c/w FRAME AND COVER AS PER CITY OF OTTAWA S24, S24.1, AND S25 WHERE APPLICABLE. CATCH BASIN MANHOLE FRAME AND COVERS PER S25 AND S28.1. ALL STORM MANHOLES WITH SEWERS 900mm DIA SEWERS AND OVER IN SIZE SHALL BE BENCHED. ALL OTHER STORM MANHOLES SHALL BE COMPLETED WITH 300mm SUMPS AS PER CITY STANDARDS.
4. ALL SEWERS CONSTRUCTED WITH GRADES 0.50% OR LESS, TO BE INSTALLED WITH LASER AND CHECKED WITH LEVEL INSTRUMENT PRIOR TO BACKFILLING.
5. FOR STORM SEWER INSTALLATION (EXCLUDING CB LEADS) THE MINIMUM DEPTH OF COVER OVER THE CROWN OF THE SEWER IS 2.0m. FOR SANITARY SEWERS THE MINIMUM DEPTH OF COVER IS 2.5m OVER PIPE OBVERT.
6. ALL STORM SERVICES TO BE EQUIPPED WITH APPROVED BACKWATER VALVES.
7. CATCH BASINS SHALL BE INSTALLED IN ACCORDANCE WITH CITY STANDARDS S1, S2, S3 c/w FRAME AND GRATE AS PER S19. CURB INLET FRAME AND GRATE PER S22 AND S23. CATCH BASIN MANHOLES FRAME AND GRATE AS PER S25 FRAME AND S28.1 COVER. PROVIDE 150mm ADJUSTED SPACERS. ALL CATCH BASINS SHALL HAVE SUMPS (600mm DEEP). STREET CATCH BASIN LEADS SHALL BE 200mm DIA.(MIN) PVC DR 35 AT 1.0% GRADE WHERE NOT OTHERWISE SHOWN ON PLAN. CATCH BASINS WILL BE INSTALLED WITH INLET CONTROL DEVICES (ICD) AS PER ICD SCHEDULE ON STORM DRAINAGE PLAN.
8. STREET CATCH BASINS TO BE INSTALLED c/w SUBDRAINS 3m LONG IN FOUR ORTHOGONAL DIRECTIONS OR LONGITUDINALLY WHEN PLACED ALONG A CURB, AND AT AN ELEVATION OF 300mm BELOW SUBGRADE LEVEL.
9. REAR LOT PERFORATED PIPE TO BE INSTALLED AS PER CITY OF OTTAWA STANDARDS S29. REAR LOT STRUCTURES TO BE INSTALLED AS PER CITY OF OTTAWA STANDARD W30 AND W31.
10. CLAY SEALS TO BE INSTALLED AS PER CITY STANDARD DRAWING S8. THE SEALS SHOULD BE AT LEAST 1.5m LONG (IN THE TRENCH DIRECTION) AND SHOULD EXTEND FROM TRENCH WALL TO TRENCH WALL. GENERALLY, THE SEALS SHOULD EXTEND FROM THE FROST LINE AND FULLY PENETRATE THE BEDDING, SUBBEDDING AND COVER MATERIAL. THE BARRIERS SHOULD CONSIST OF RELATIVELY DRY AND COMPACTABLE BROWN SILTY CLAY PLACED IN MAXIMUM 225mm THICK LOOSE LAYERS COMPACTED TO A MINIMUM OF 95% OF THE MATERIAL'S SPMDD. THE CLAY SEALS SHOULD BE PLACED AT THE SITE BOUNDARIES AND AT STRATEGIC LOCATIONS AT NO MORE THAN 60m INTERVALS IN THE SERVICE TRENCHES. FOR DETAILS REFER TO GEOTECHNICAL INVESTIGATION .
11. GRANULAR "A" SHALL BE PLACED TO A MINIMUM THICKNESS OF 300 mm AROUND ALL STRUCTURES WITHIN PAVEMENT AREA AND COMPACTED TO A MINIMUM OF 98% STANDARD PROCTOR DENSITY.
12. CONTRACTOR SHALL PERFORM LEAKAGE TESTING, IN THE PRESENCE OF THE CONSULTANT, FOR SANITARY SEWERS IN ACCORDANCE WITH OPSS 410 AND OPSS 407. CONTRACTOR SHALL PERFORM VIDEO INSPECTION OF ALL STORM AND SANITARY SEWERS. A COPY OF THE VIDEO AND INSPECTION REPORT SHALL BE SUBMITTED TO THE CONSULTANT FOR REVIEW.
13. ANY SEWER ABANDONMENT TO BE CONDUCTED ACCORDING TO CITY OF OTTAWA STANDARD S11.4
14. STORM SEWERS WITH LESS THAN 2.0m COVER AND SANITARY SEWERS WITH LESS THAN 2.5m COVER TO BE INSULATED IN ACCORDANCE WITH CITY STANDARD S35.

GERALDINE WILDMAN
MANAGER, DEVELOPMENT REVIEW SOUTH
PLANNING, DEVELOPMENT AND BUILDING SERVICES
DEPARTMENT, CITY OF OTTAWA

APPROVED
By Geraldine Wildman at 2:41 pm, Oct 17, 2025

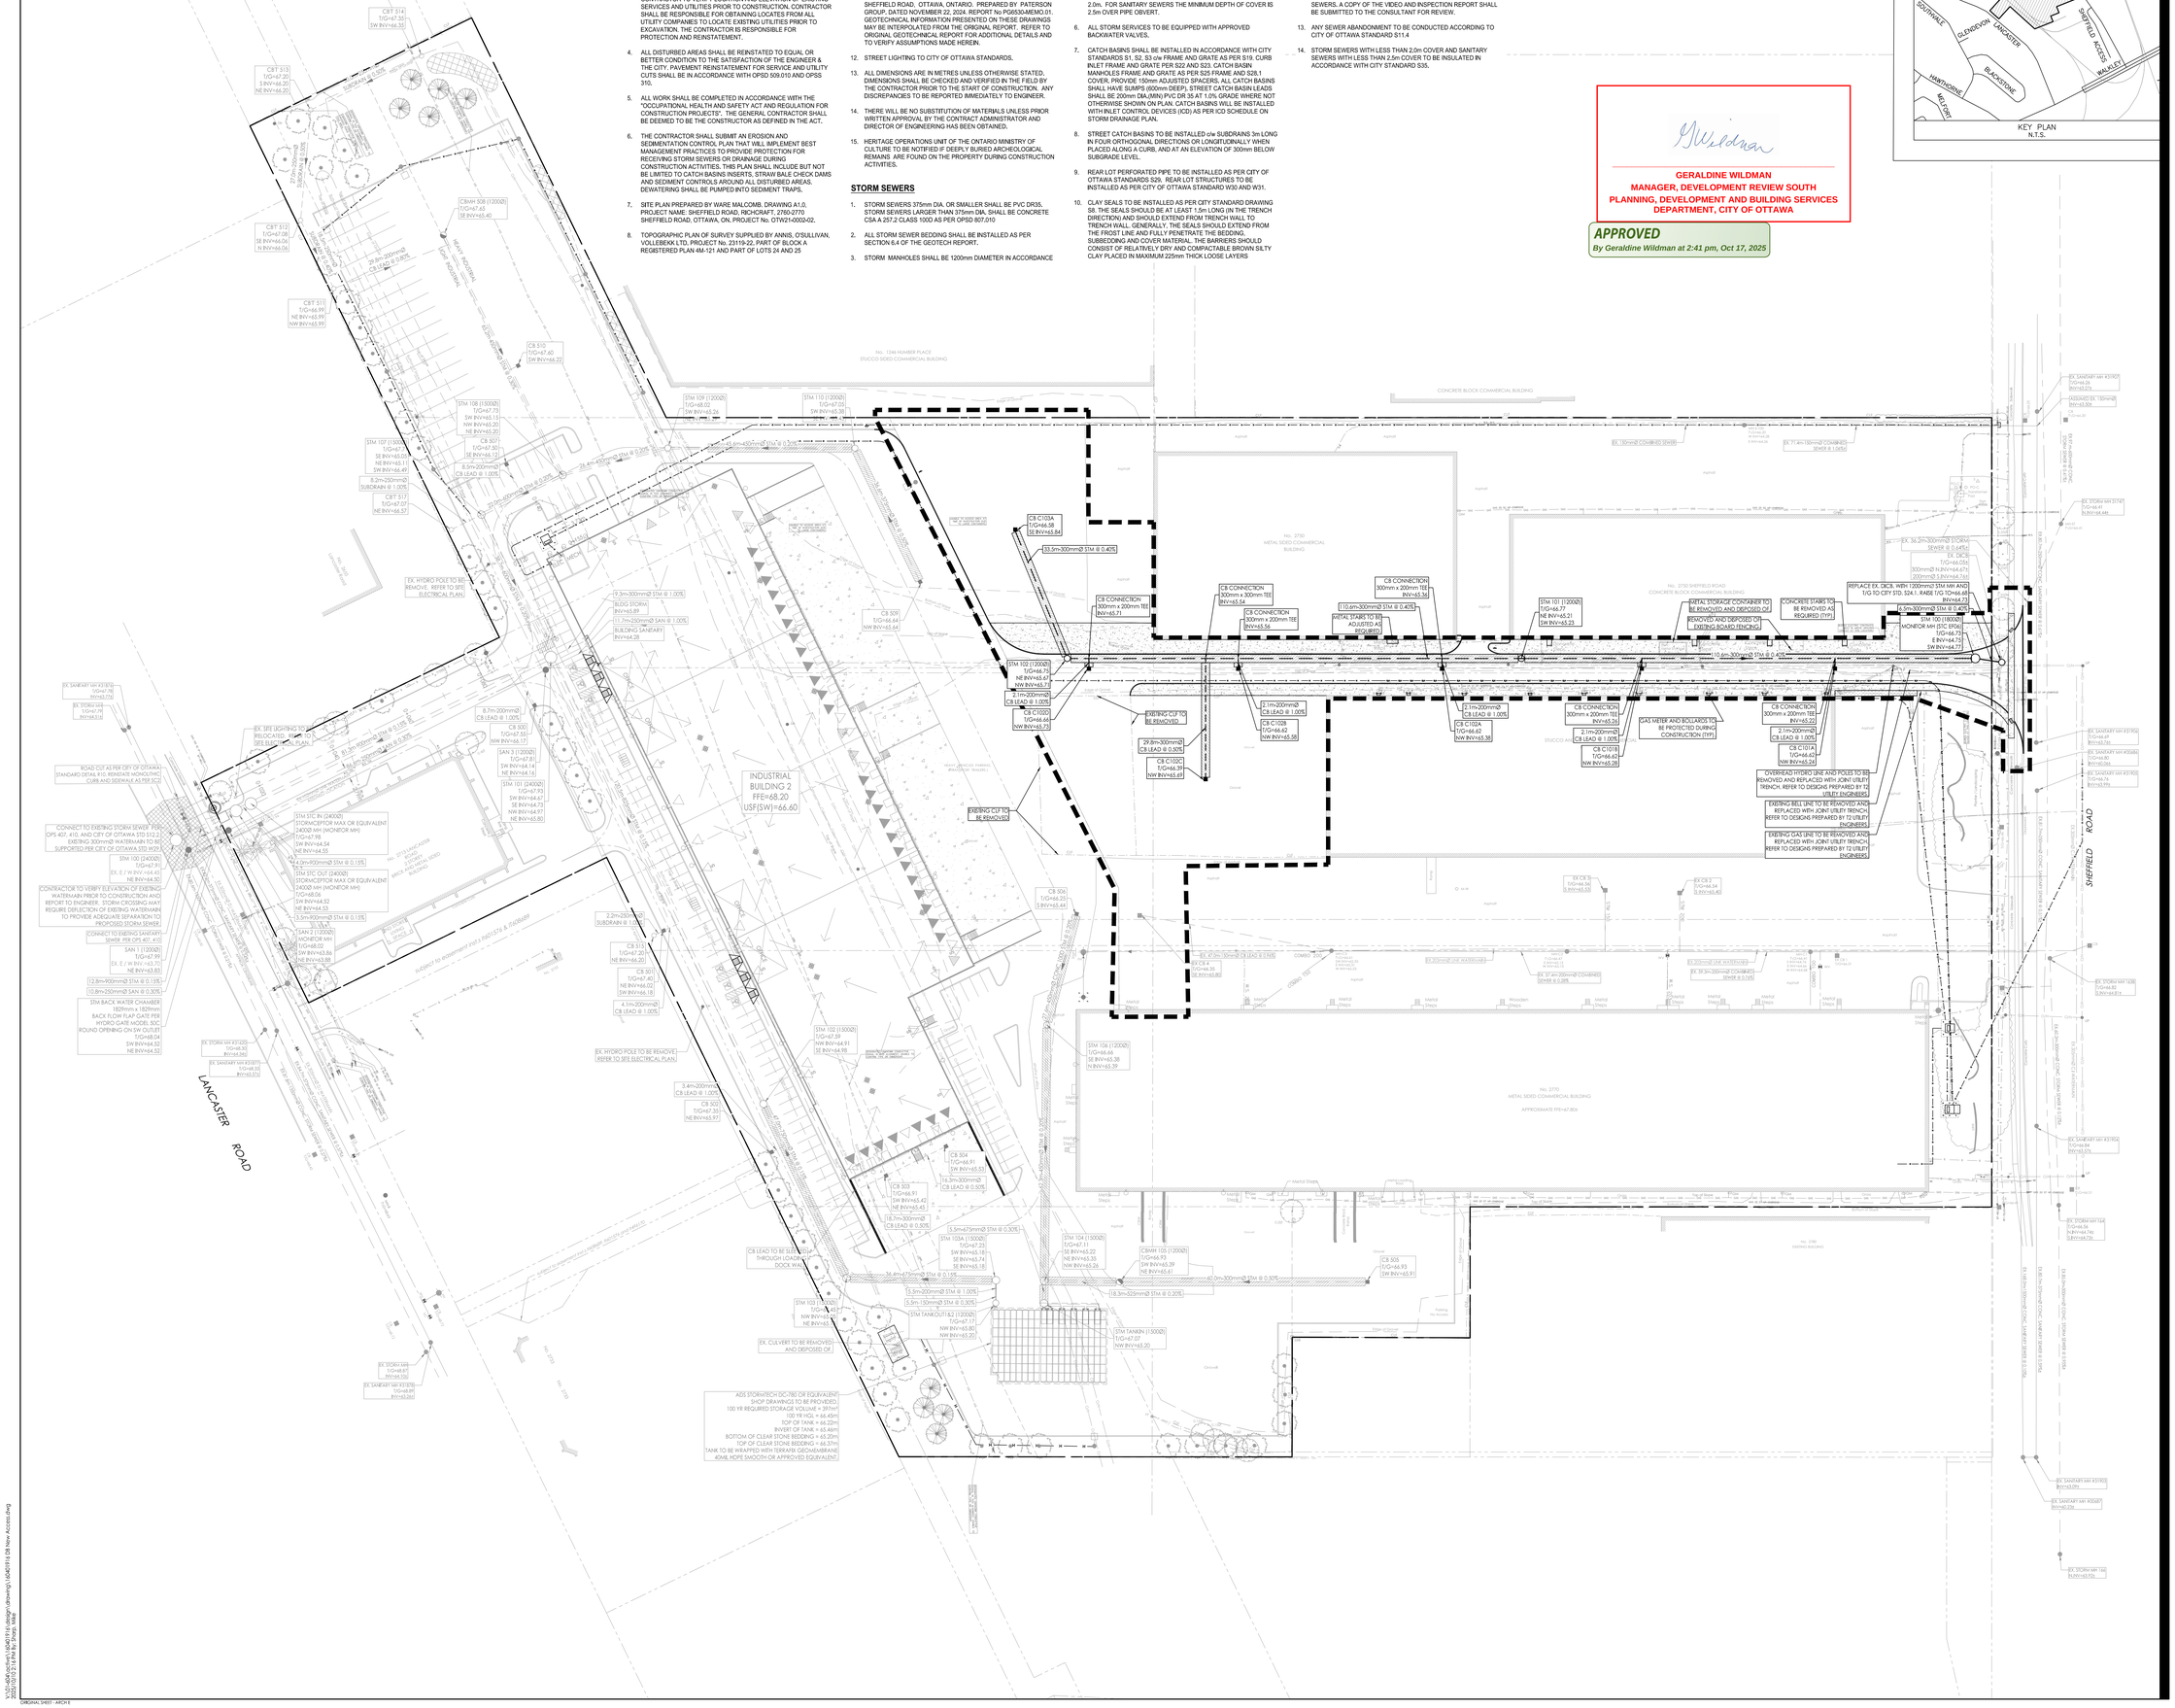
LANCASTER ROAD
SHEFFIELD ROAD
INDUSTRIAL BUILDING 2
FFE=68.20
USF(SW)=66.60
EXISTING CLF TO BE REMOVED
EX. HYDRO POLE TO BE REMOVED. REFER TO SITE ELECTRICAL PLAN
ADS STORMTECH DC-780 OR EQUIVALENT
SHOP DRAWINGS TO BE PROVIDED
100 YR REQUIRED STORAGE VOLUME = 397m³
100 YR HGL = 66.45m
TOP OF TANK = 66.22m
INVERT OF TANK = 65.46m
BOTTOM OF CLEAR STONE BEDDING = 65.20m
TOP OF CLEAR STONE BEDDING = 66.37m
TANK TO BE WRAPPED WITH TERRAFIX GEOMEMBRANE
42MIL HDPE SMOOTH OR APPROVED EQUIVALENT
EX. CULVERT TO BE REMOVED AND DEPOSED OF
CONNECT TO EXISTING STORM SEWER PER OPS 407, 410, AND CITY OF OTTAWA STD S12.2
EXISTING 300mmØ WATERMAIN TO BE SUPPORTED PER CITY OF OTTAWA STD W27
CONTRACTOR TO VERIFY ELEVATION OF EXISTING WATERMAIN PRIOR TO CONSTRUCTION AND REPORT TO ENGINEER. STORM CROSSING MAY REQUIRE DEFLECTION OF EXISTING WATERMAIN TO PROVIDE ADEQUATE SEPARATION TO PROPOSED STORM SEWER
STM BACK WATER CHAMBER
BACK FLOW FLAP GATE PER HYDRO GATE MODEL 30C
ROUND OPENING ON SW OUTLET
ROAD CUT AS PER CITY OF OTTAWA STANDARD DETAIL R10. REINSTATE MONOLITHIC CURB AND SIDEWALK AS PER SC2
EX. SITE LIGHTING TO BE RELOCATED. REFER TO SITE ELECTRICAL PLAN
EXISTING 110m LONG CONCRETE BARRIER
EXISTING 110m LONG CONCRETE BARRIER
EXISTING 110m LONG CONCRETE BARRIER
EXISTING 110m LONG CONCRETE BARRIER
METAL STORAGE CONTAINER TO BE REMOVED AND DEPOSED OF
CONCRETE STAIRS TO BE REMOVED AS REQUIRED (TYP)
GAS METER AND BOLLARDS TO BE PROTECTED DURING CONSTRUCTION (TYP)
OVERHEAD HYDRO LINE AND POLES TO BE REMOVED AND REPLACED WITH JOINT UTILITY TRENCH. REFER TO DESIGNS PREPARED BY T2 UTILITY ENGINEERS
EXISTING BELL LINE TO BE REMOVED AND REPLACED WITH JOINT UTILITY TRENCH. REFER TO DESIGNS PREPARED BY T2 UTILITY ENGINEERS
EXISTING GAS LINE TO BE REMOVED AND REPLACED WITH JOINT UTILITY TRENCH. REFER TO DESIGNS PREPARED BY T2 UTILITY ENGINEERS
REPLACE EX. DICB, WITH 1200mmØ STM MH AND T/G TO CITY STD. S24.1. RAISE T/G TO=66.68
STM 100 (1800Ø) MONITOR MH (STC EPOL)
T/G=66.75
E INV=64.75
SW INV=64.77
STM TANKIN (1500Ø)
T/G=67.07
INV INV=65.20
STM TANKOUT1&2 (1200Ø)
T/G=67.17
NW INV=65.80
NW INV=65.20
STM 104 (1500Ø)
T/G=67.95
SE INV=65.22
NE INV=65.35
SW INV=65.26
CBMH 105 (1200Ø)
T/G=66.93
SW INV=65.61
CB 505
T/G=66.93
SW INV=65.91
STM 106 (1200Ø)
T/G=66.66
SE INV=65.38
N INV=65.39
STM 102 (1500Ø)
T/G=67.39
NW INV=64.91
SE INV=64.98
CB 304
T/G=66.91
SW INV=65.00
16.3m=300mmØ
CB LEAD @ 0.50%
CB 303
T/G=66.91
SW INV=65.42
NE INV=65.45
18.7m=300mmØ
CB LEAD @ 0.50%
5.5m=675mmØ STM @ 0.30%
STM 103A (1500Ø)
T/G=67.23
SW INV=65.18
SE INV=65.74
SW INV=65.26
36.4m=675mmØ STM @ 0.10%
5.5m=200mmØ STM @ 1.00%
5.5m=150mmØ STM @ 0.30%
18.3m=525mmØ STM @ 0.20%
60.0m=300mmØ STM @ 0.50%
STM 102 (1500Ø)
T/G=67.39
NW INV=64.91
SE INV=64.98
STM 101 (1200Ø)
T/G=66.77
NE INV=65.21
SW INV=65.23
STM 100 (2400Ø)
T/G=67.98
SW INV=64.54
NE INV=64.55
STM STC OUT (2400Ø)
STORMCEPTOR MAX OR EQUIVALENT
2400Ø MH (MONITOR MH)
T/G=68.06
NE INV=64.62
SE INV=64.53
3.5m=900mmØ STM @ 0.13%
STM STC IN (2400Ø)
STORMCEPTOR MAX OR EQUIVALENT
2400Ø MH (MONITOR MH)
T/G=67.98
SW INV=64.54
NE INV=64.55
STM 100 (2400Ø)
T/G=67.91
EX. E / W INV=64.45
NE INV=64.50
SAN 2 (1200Ø)
(MONITOR MH)
T/G=68.02
SW INV=63.86
NE INV=63.88
SAN 1 (1200Ø)
T/G=67.99
EX. E / W INV=63.70
NE INV=63.83
12.8m=900mmØ STM @ 0.15%
10.8m=250mmØ SAN @ 0.30%
STM 101 (2400Ø)
T/G=67.91
SW INV=64.61
NE INV=64.70
SE INV=64.73
NW INV=64.97
NE INV=65.80
CB 501
T/G=67.60
NE INV=66.20
CB 502
T/G=67.48
NE INV=66.02
SW INV=66.18
4.1m=200mmØ
CB LEAD @ 1.00%
CB 503
T/G=67.35
NE INV=66.97
3.4m=200mmØ
CB LEAD @ 1.00%
CB 509
NW INV=65.64
CB C103A
T/G=66.58
SE INV=65.84
33.5m=300mmØ STM @ 0.40%
CB CONNECTION
300mm x 200mm TEE
INV=65.54
CB CONNECTION
300mm x 200mm TEE
INV=65.56
CB CONNECTION
300mm x 200mm TEE
INV=65.71
110.6m=300mmØ STM @ 0.40%
METAL STAIRS TO BE ADJUSTED AS REQUIRED
STM 102 (1200Ø)
T/G=66.75
NE INV=65.67
SW INV=65.67
2.1m=200mmØ
CB LEAD @ 1.00%
CB C102D
T/G=66.66
NW INV=65.75
29.8m=300mmØ
CB LEAD @ 0.50%
CB C102C
T/G=66.39
NW INV=65.69
2.1m=200mmØ
CB LEAD @ 1.00%
CB C102B
T/G=66.62
NW INV=65.58
2.1m=200mmØ
CB LEAD @ 1.00%
CB C102A
T/G=66.62
NW INV=65.38
CB CONNECTION
300mm x 200mm TEE
INV=65.26
2.1m=200mmØ
CB LEAD @ 1.00%
CB C101B
T/G=66.62
NW INV=65.28
CB CONNECTION
300mm x 200mm TEE
INV=65.22
2.1m=200mmØ
CB LEAD @ 1.00%
CB C101A
T/G=66.62
NW INV=65.24
EX. 36.27m=300mmØ STORM SEWER @ 0.64%
EX. DICB
T/G=66.05
300mmØ N INV=64.67
200mmØ S INV=64.76
EX. 1.8m=150mmØ COMBINED SEWER @ 1.06%
EX. 150mmØ COMBINED SEWER
EX. 375mmØ COMBINED SEWER
EX. 1.5m=300mmØ COMBINED SEWER @ 0.20%
EX. 47.0m=150mmØ CB LEAD @ 1.14%
EX. 57.4m=200mmØ COMBINED SEWER @ 0.28%
EX. 59.5m=300mmØ COMBINED SEWER @ 0.28%
EX. 200mmØ UNK WATERLINE
EX. 300mmØ UNK WATERLINE
EX. STORM MH 1X36
T/G=66.82
S INV=64.81
EX. STORM MH 1X4
T/G=66.64
N INV=64.74
S INV=64.76
EX. SANITARY MH #3190
T/G=66.64
INV=63.93
