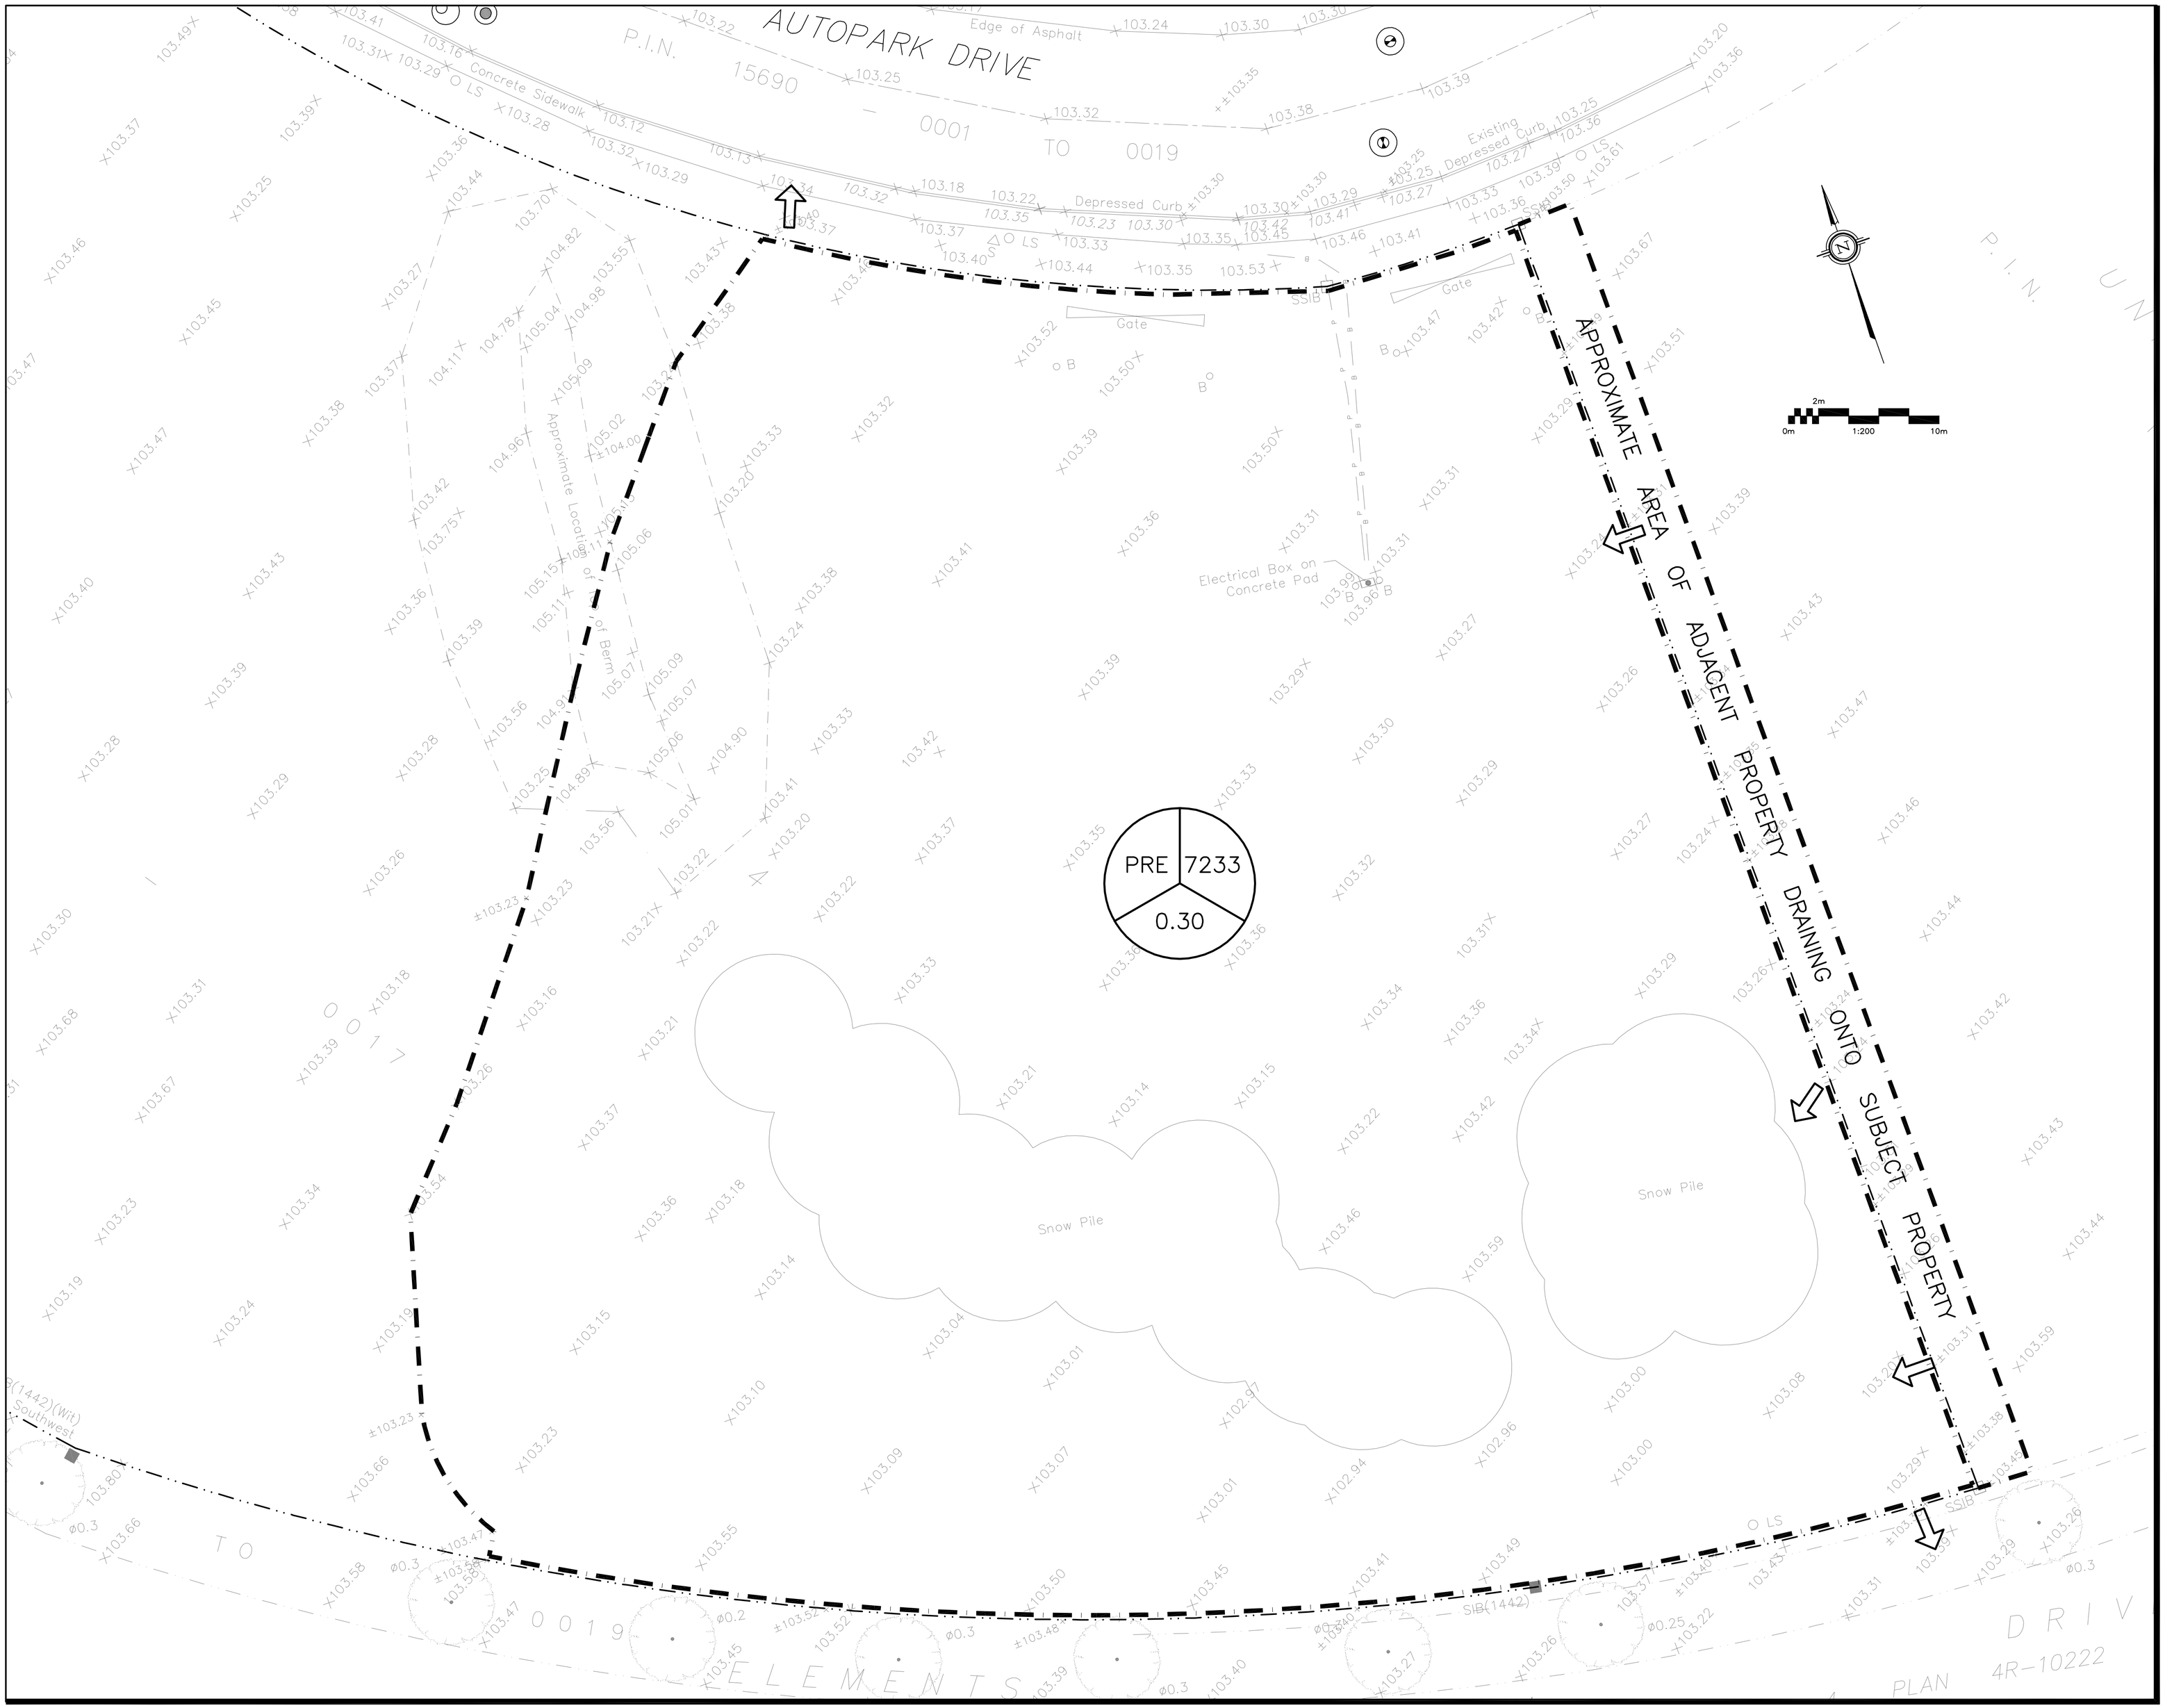


## LEGEND

DRAINAGE AREA | AREA (sq.m)

X | XXX

0.XX

5 YEAR RUNOFF COEFFICIENT

MAJOR OVERLAND FLOW ROUTE

KEY PLAN

| No. | DATE | REVISION |
|---|---|---|
| 3 | NOV 12–25 | RE–ISSUED FOR APPROVAL |
| 2 | OCT 22–25 | RE–ISSUED FOR APPROVAL |
| 1 | SEP 11–25 | RE–ISSUED FOR APPROVAL |


D. B. GRAY ENGINEERING INC.

Stormwater Management · Grading & Drainage · Storm & Sanitary Sewers · Watermains

700 Long Point Circle 613-425-8044

Ottawa, Ontario d.gray@dbgrayengineering.com


Project

TONY GRAHAM
PREP SHOP
2500 PALLADIUM DRIVE,
UNIT 4
OTTAWA, ONTARIO

Drawing Title

# PRE–DEVELOPMENT DRAINAGE PLAN

Engineer's Seal

LICENSED PROFESSIONAL ENGINEER
D.B. GRAY
17016502
NOV 12–25
PROVINCE OF ONTARIO

NOT VALID UNLESS SIGNED & DATED

| | |
|---|---|
| Drawn | D.B.G |
| H. Scale | 1:200 |
| V. Scale | |
| Date | JUN 4–25 |
| Job No. | 25023 |

Drawing No.

C–7
of 8

Plan #19348 File No. D07–12–25–0090