


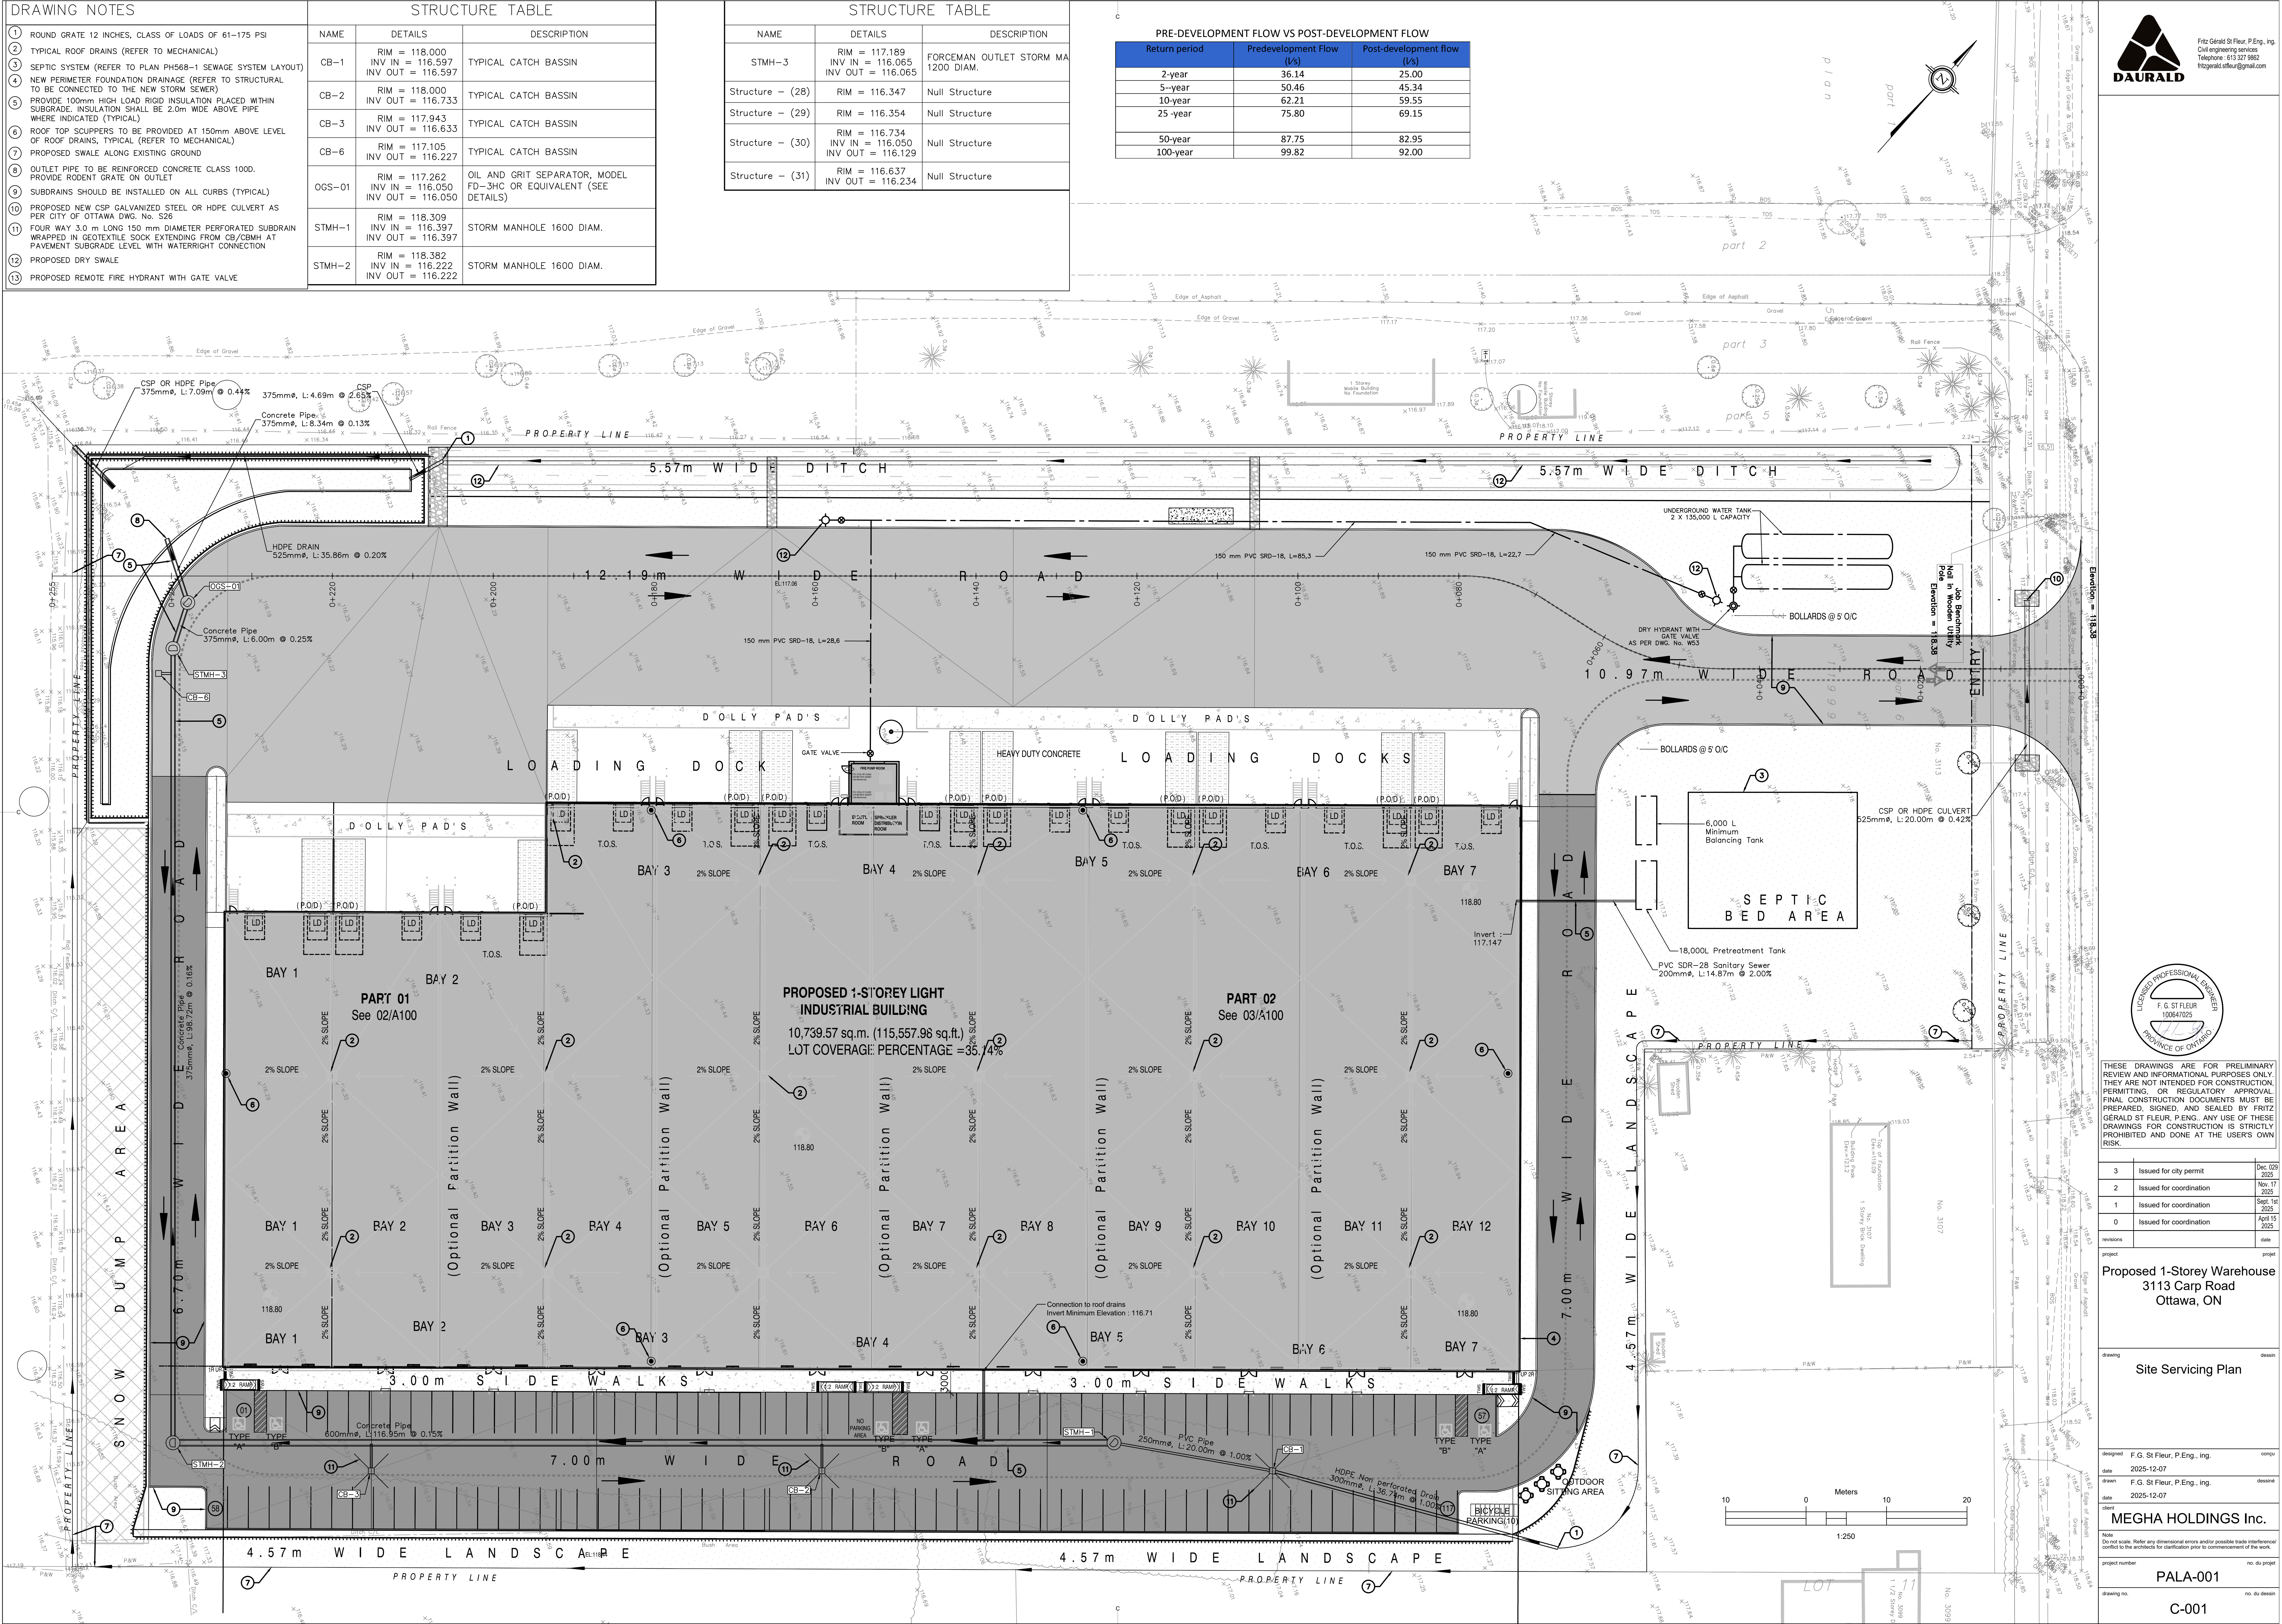

Fritz Gerald St Fleur, P.Eng., Inc.
 Civil engineering services
 Telephone: 416 327 9882
 fritzgerald@daurald.com

THESE DRAWINGS ARE FOR PRELIMINARY REVIEW AND INFORMATIONAL PURPOSES ONLY. THEY ARE NOT INTENDED FOR CONSTRUCTION, PERMITTING, OR REGULATORY APPROVAL. FINAL CONSTRUCTION DOCUMENTS MUST BE PREPARED, SIGNED, AND SEALED BY FRITZ GERALD ST FLEUR, P.ENG. ANY USE OF THESE DRAWINGS FOR CONSTRUCTION IS STRICTLY PROHIBITED AND DONE AT THE USER'S OWN RISK.

revisions	date	description
3	Dec. 09 2025	Issued for city permit
2	Nov. 17 2025	Issued for coordination
1	Sept. 14 2025	Issued for coordination
0	April 15 2025	Issued for coordination

project: Proposed 1-Storey Warehouse
 3113 Carp Road
 Ottawa, ON

drawing: Site Servicing Plan
 designer: F.G. St Fleur, P.Eng., Inc.
 date: 2025-12-07
 drawn: F.G. St Fleur, P.Eng., Inc.
 date: 2025-12-07
 client: MEGHA HOLDINGS Inc.
 project number: PALA-001
 drawing no.: C-001