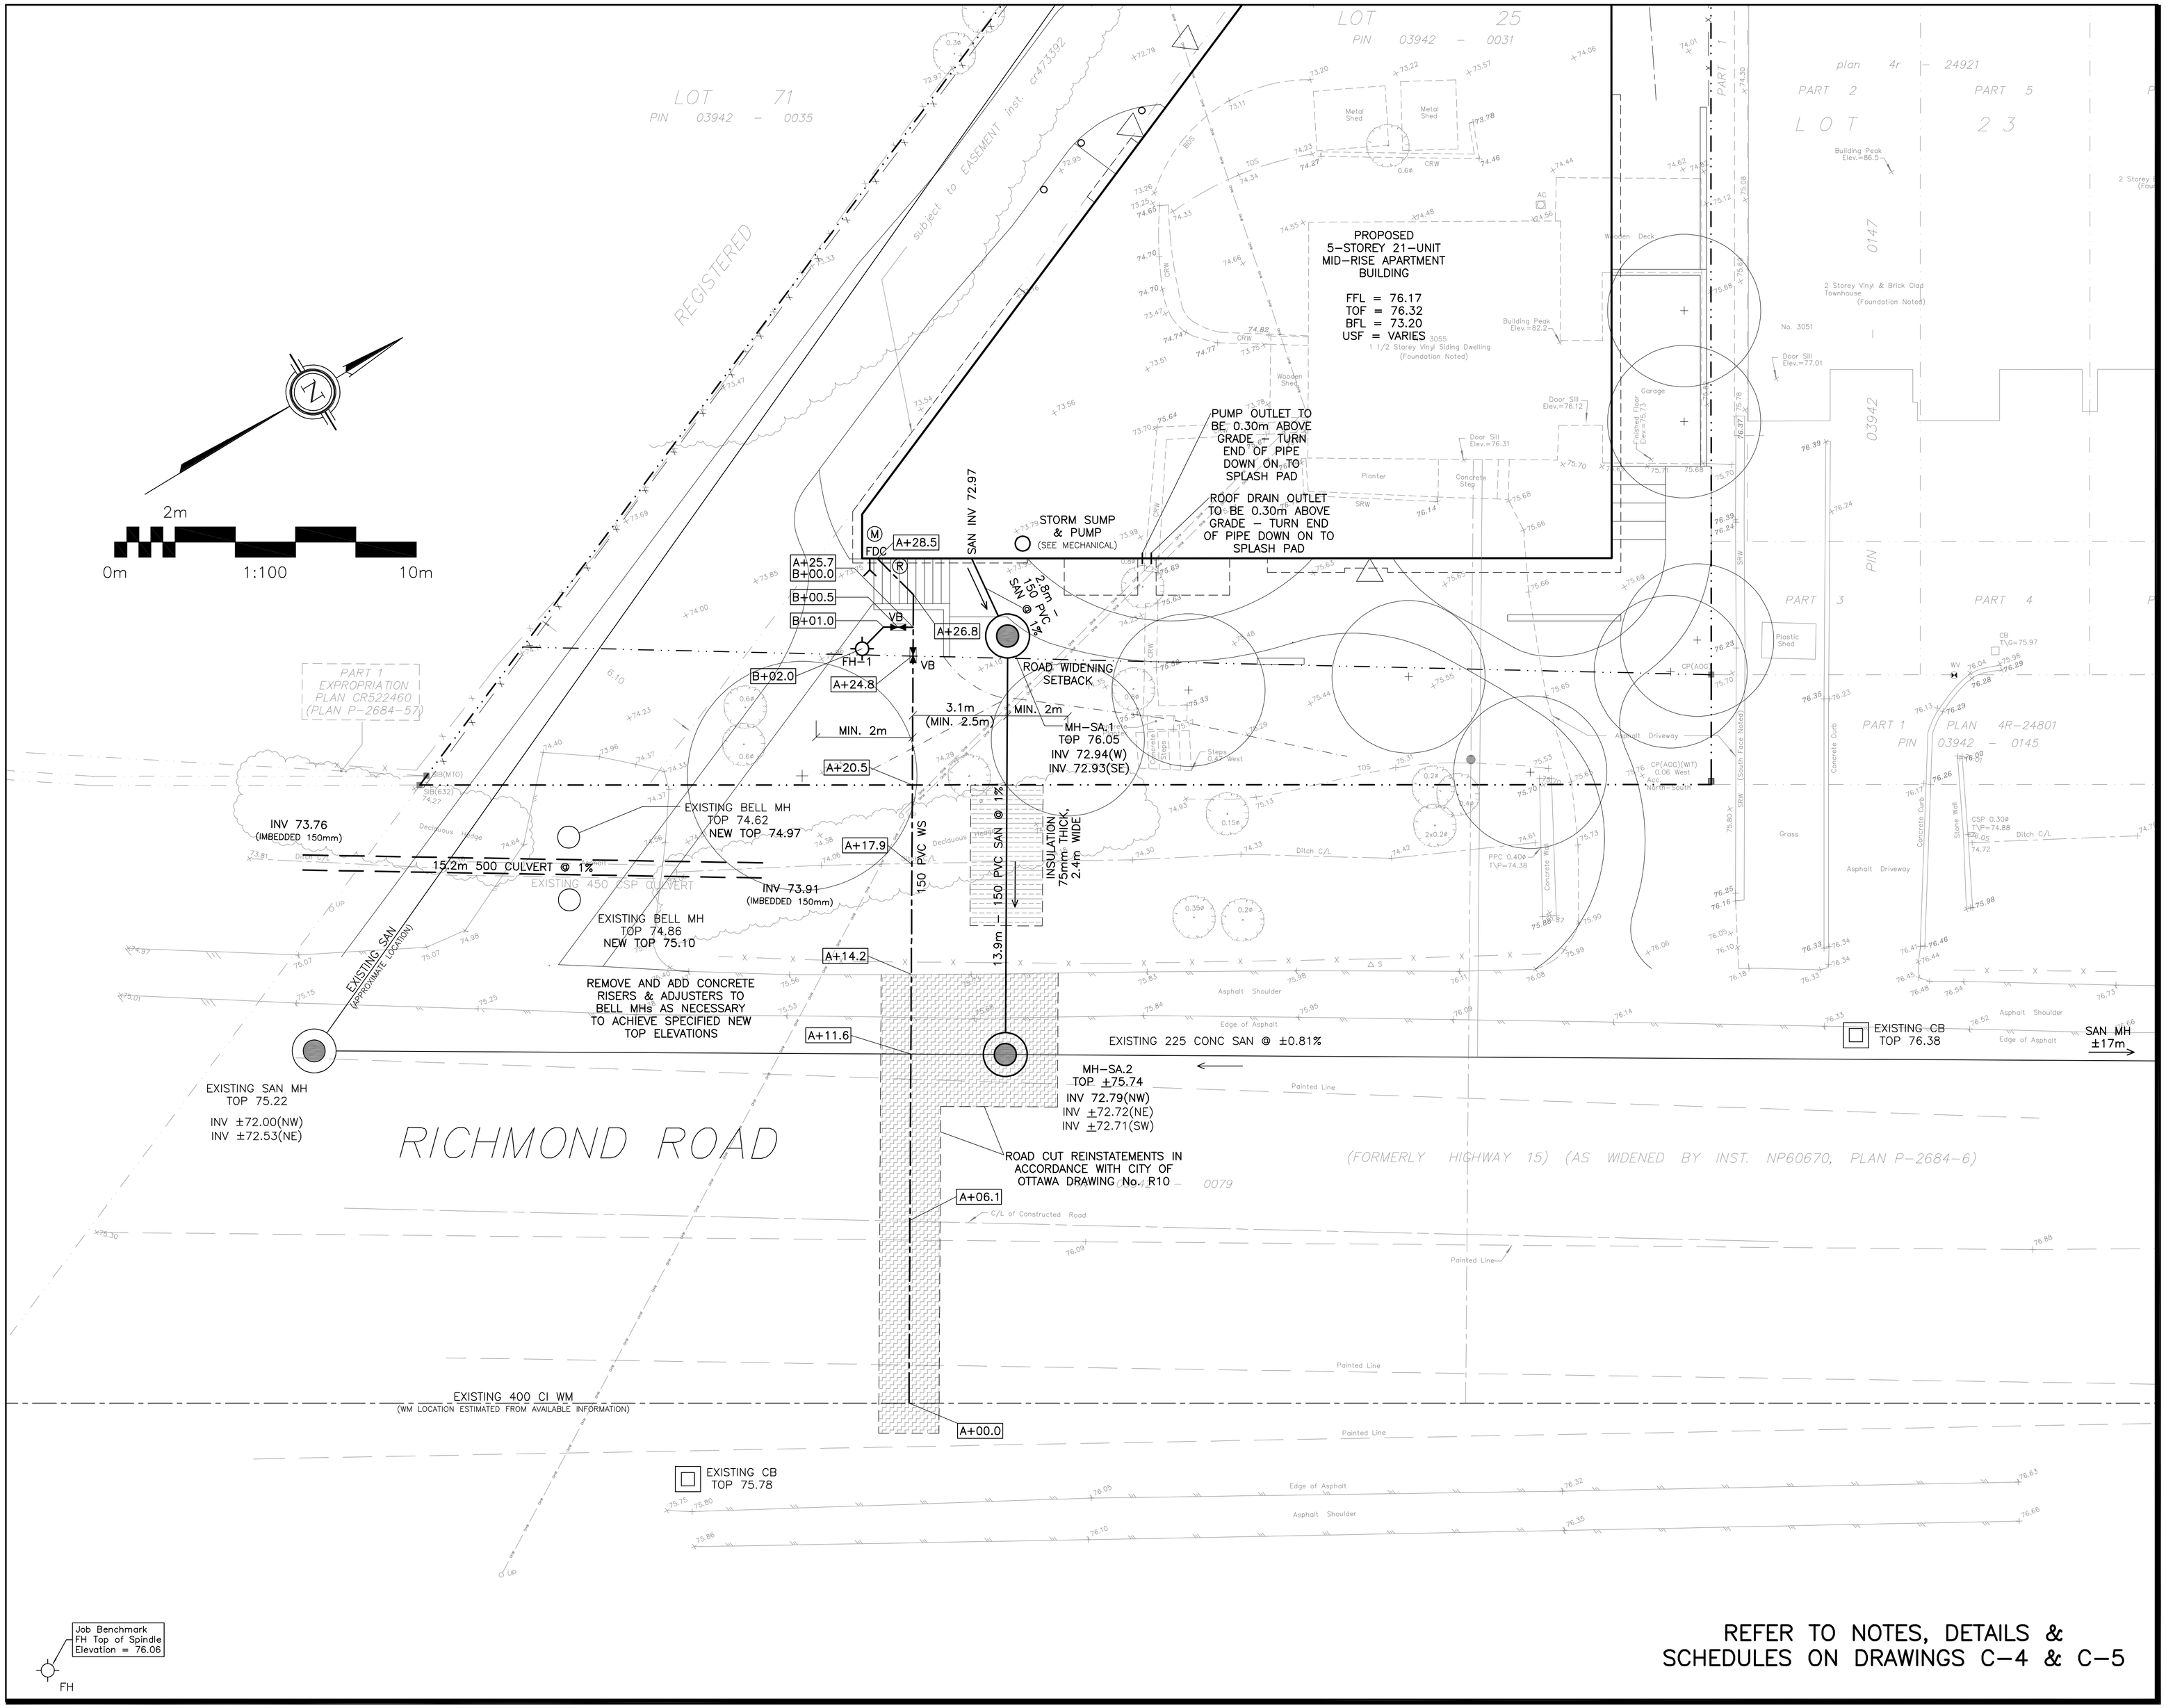

REFER TO NOTES, DETAILS & SCHEDULES ON DRAWINGS C-4 & C-5

LEGEND

FFL	FIRST FLOOR ELEVATION
TOF	TOP OF FOUNDATION
BFL	BASEMENT FLOOR ELEVATION
USF	UNDERSIDE OF FOOTING
	PROPERTY LINE
C.R.Z	CRITICAL ROOT ZONE
CB	CATCH BASIN
MH	SANITARY MANHOLE
FH	FIRE HYDRANT
FDC	FIRE DEPARTMENT CONNECTION
CS	CURB STOP & STANDPOST
VB	VALVE & VALVE BOX
M	WATER METER
R	REMOTE WATER METER
SAN	SANITARY SEWER
WS/WM	WATER SERVICE/WATERMAIN
SPL	SPRINGLINE OF PIPE
INV	INVERT OF PIPE
T.O.S	TOP OF SLOPE
B.O.S	BOTTOM OF SLOPE
	CENTERLINE OF SWALE
	ROAD CUT REINSTATEMENT

KEY PLAN

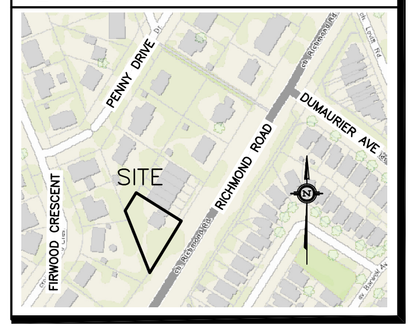

No.	DATE	REVISION
5	JAN 6-26	RE-ISSUED FOR APPROVAL
4	SEP 16-25	RE-ISSUED FOR APPROVAL
3	JUN 4-25	RE-ISSUED FOR APPROVAL
2	JAN 30-25	ISSUED FOR APPROVAL
1	JAN 9-25	ISSUED FOR COORDINATION

D. B. GRAY ENGINEERING INC.
Stormwater Management - Grading & Drainage - Storm & Sanitary Sewers - Watermain
700 Long Point Circle 613-425-8044
Ottawa, Ontario d.gray@dbgrayengineering.com

Project
PROPOSED 5-STOREY APARTMENT BUILDING
3055 RICHMOND RD
OTTAWA, ONTARIO

Drawing Title
SITE SERVICING PLAN

Engineer's Seal
LICENSED PROFESSIONAL ENGINEER
D.B. GRAY
17016502
JAN 6-26
PROVINCE OF ONTARIO
NOT VALID UNLESS SIGNED & DATED

Drawn	D.B.G
H. Scale	1:100
V. Scale	
Date	JAN 9-25
Job No.	24044

Drawing No.
C-1
of 7