


## LEGEND

| | |
|---|---|
| | PROPERTY LINE |
| CB | CATCH BASIN |
| MH | STORM MANHOLE |
| CB/MH | CATCH BASIN/MANHOLE |
| MH | SANITARY MANHOLE |
| VC | VALVE CHAMBER |
| FH | FIRE HYDRANT |
| VB | VALVE & VALVE BOX |
| SAN | SANITARY SEWER |
| ST | STORM SEWER |
| WS/WM | WATER SERVICE/WATERMAIN |
| OBV | OBVERT OF PIPE |
| SPL | SPRINGLINE OF PIPE |
| INV | INVERT OF PIPE |
| T.O.S | TOP OF SLOPE |
| B.O.S | BOTTOM OF SLOPE |
| | CENTERLINE OF SWALE |
| | 150mm BARRIER CURB |

## KEY PLAN

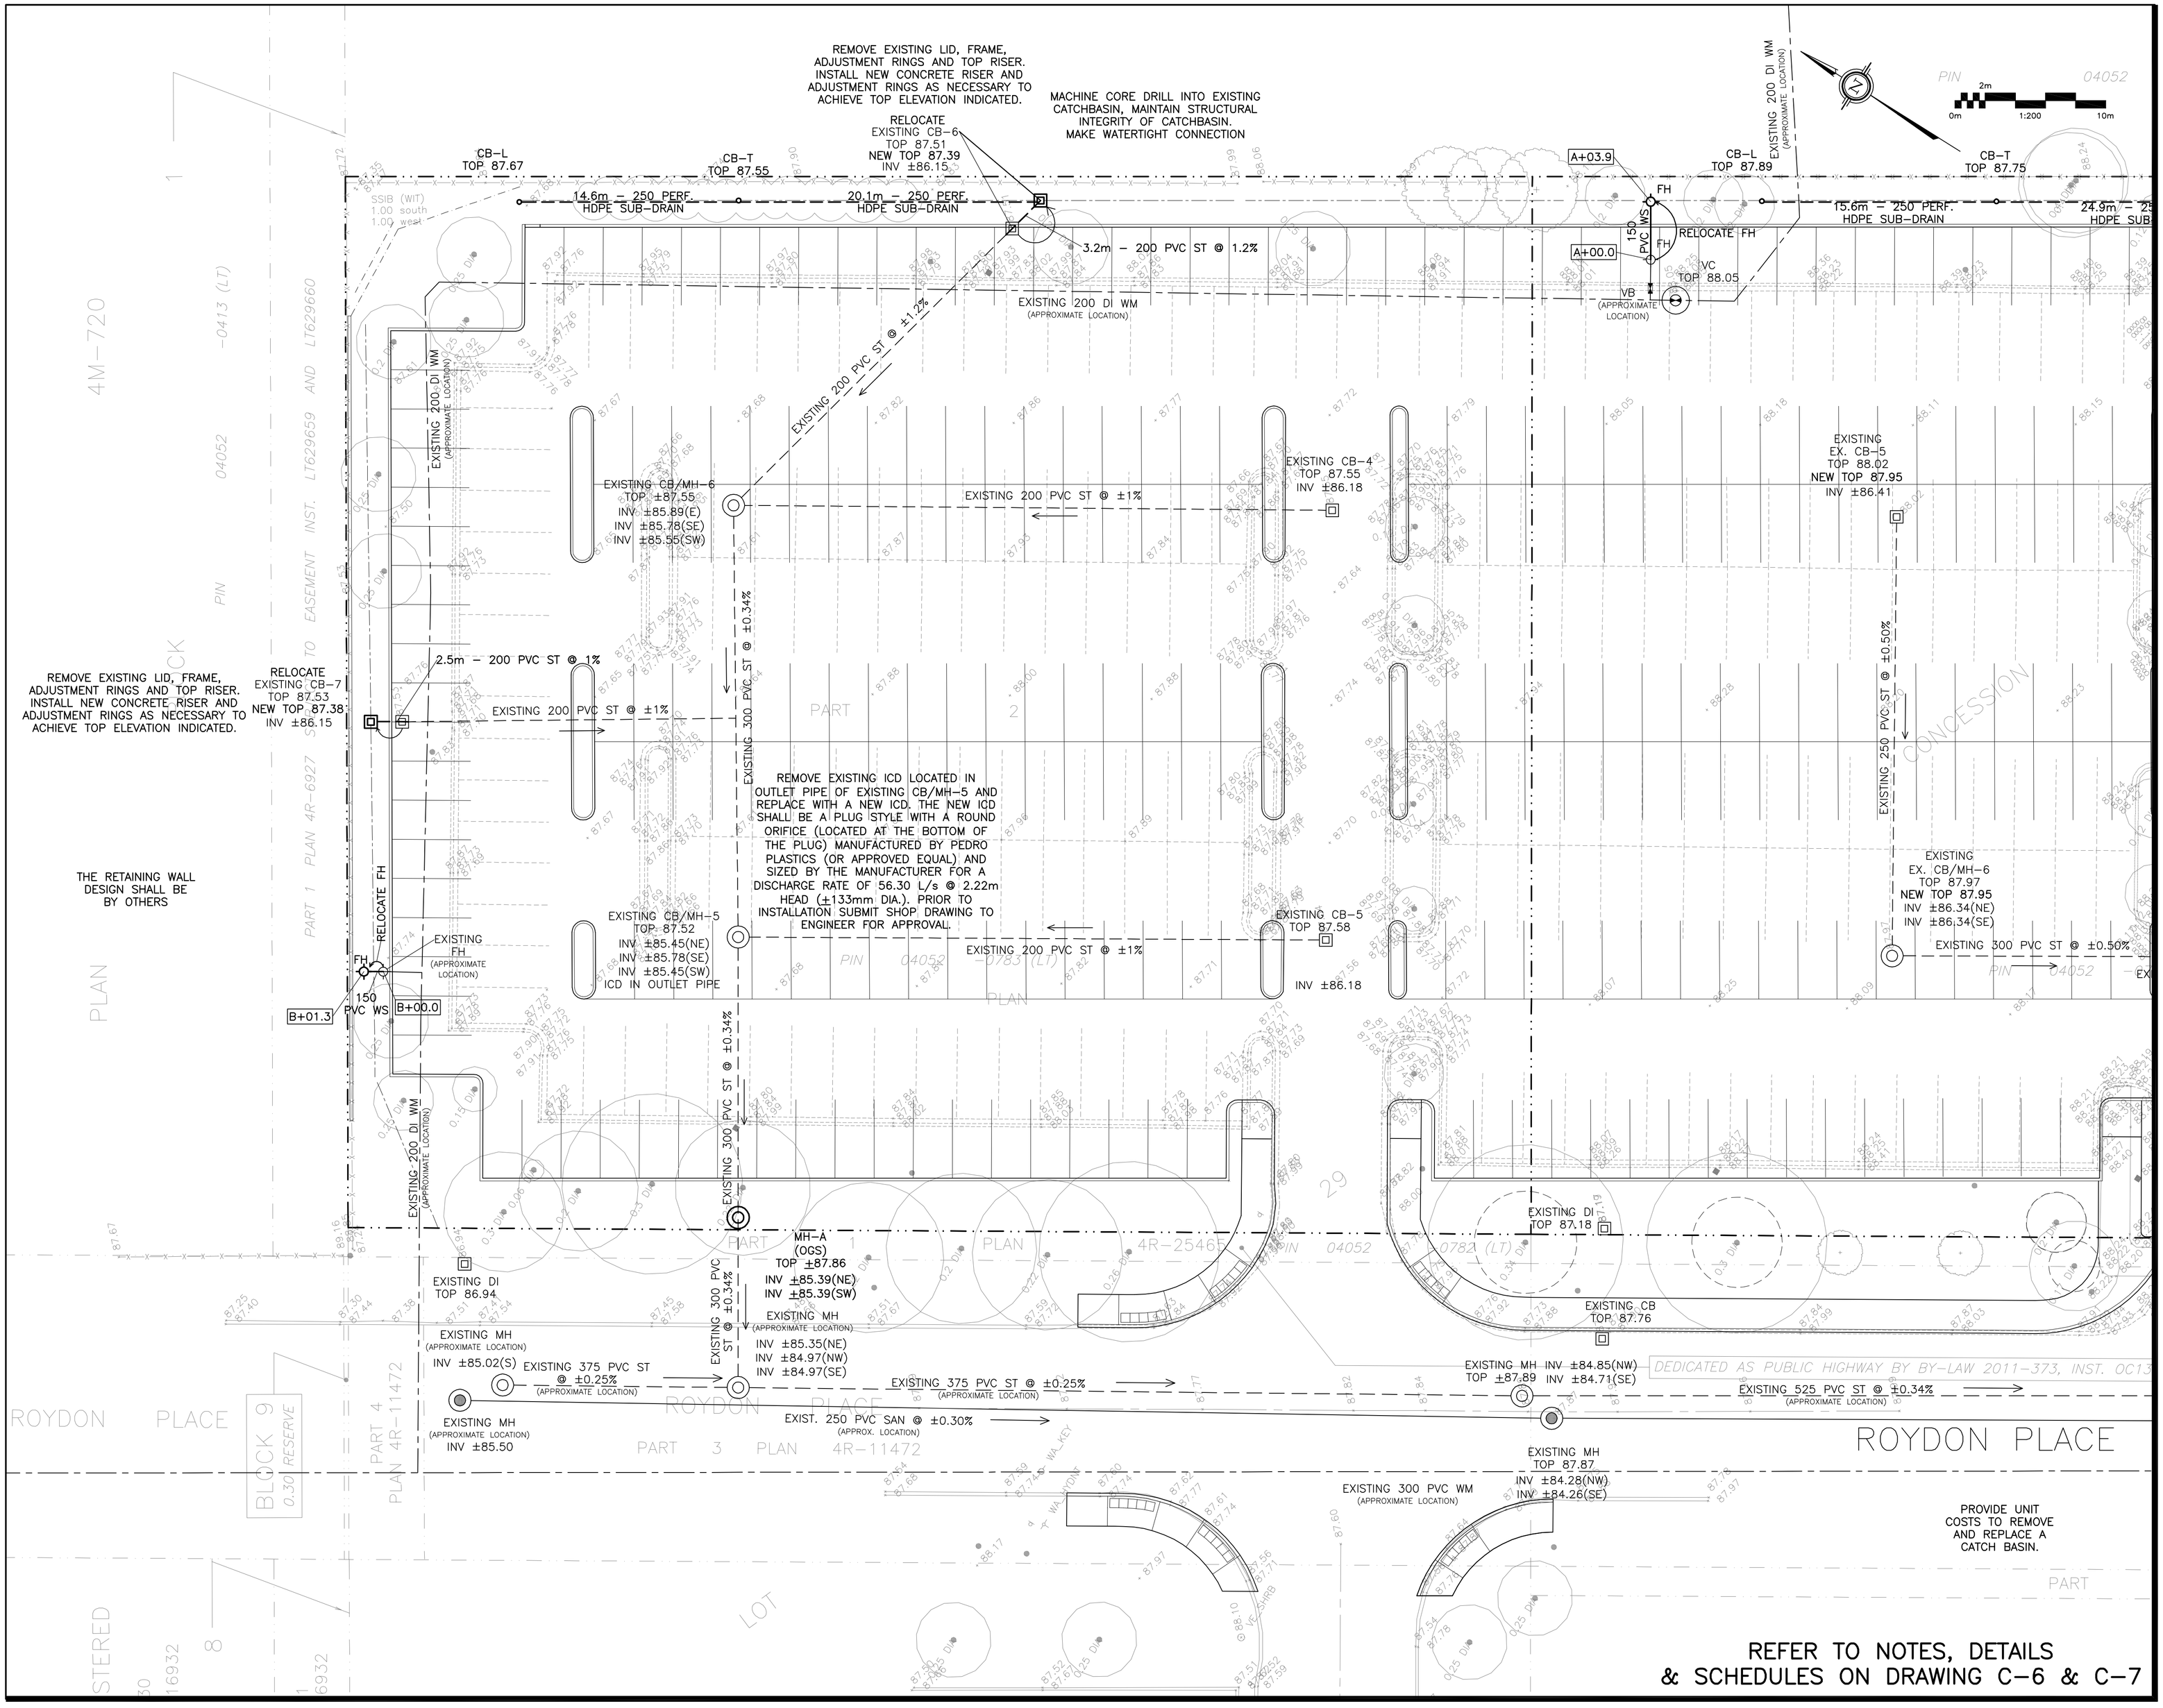


| No. | DATE | REVISION |
|---|---|---|
| 3 | FEB 19-26 | RE-ISSUED FOR APPROVAL |
| 2 | OCT 28-25 | ISSUED FOR APPROVAL |
| 1 | SEP 25-25 | ISSUED FOR CLIENT REVIEW |


D. B. GRAY ENGINEERING INC.
Stormwater Management - Grading & Drainage - Storm & Sanitary Sewers - Watermain
700 Long Point Circle 613-425-8044
Ottawa, Ontario d.gray@dbgrayengineering.com


Project
PROPOSED PARKING LOT MODIFICATIONS
95-123 ROYDON PLACE
OTTAWA, ONTARIO

Drawing Title
SITE SERVICING PLAN
(NORTH AREA)

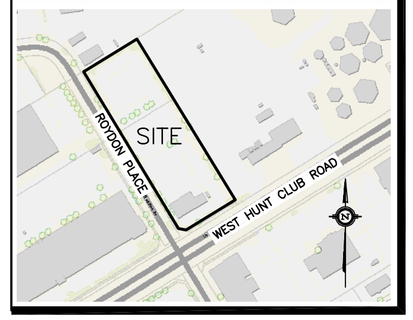Engineer's Seal
LICENSED PROFESSIONAL ENGINEER
D.B. GRAY
17016502
FEB 19-26
PROVINCE OF ONTARIO
NOT VALID UNLESS SIGNED & DATED

| | |
|---|---|
| Drawn | D.B.G |
| H. Scale | 1:200 |
| V. Scale | |
| Date | SEP 25-25 |
| Job No. | 25080 |

Drawing No.
C-2
of 8

Plan #19411 File No. D07-12-25-0147