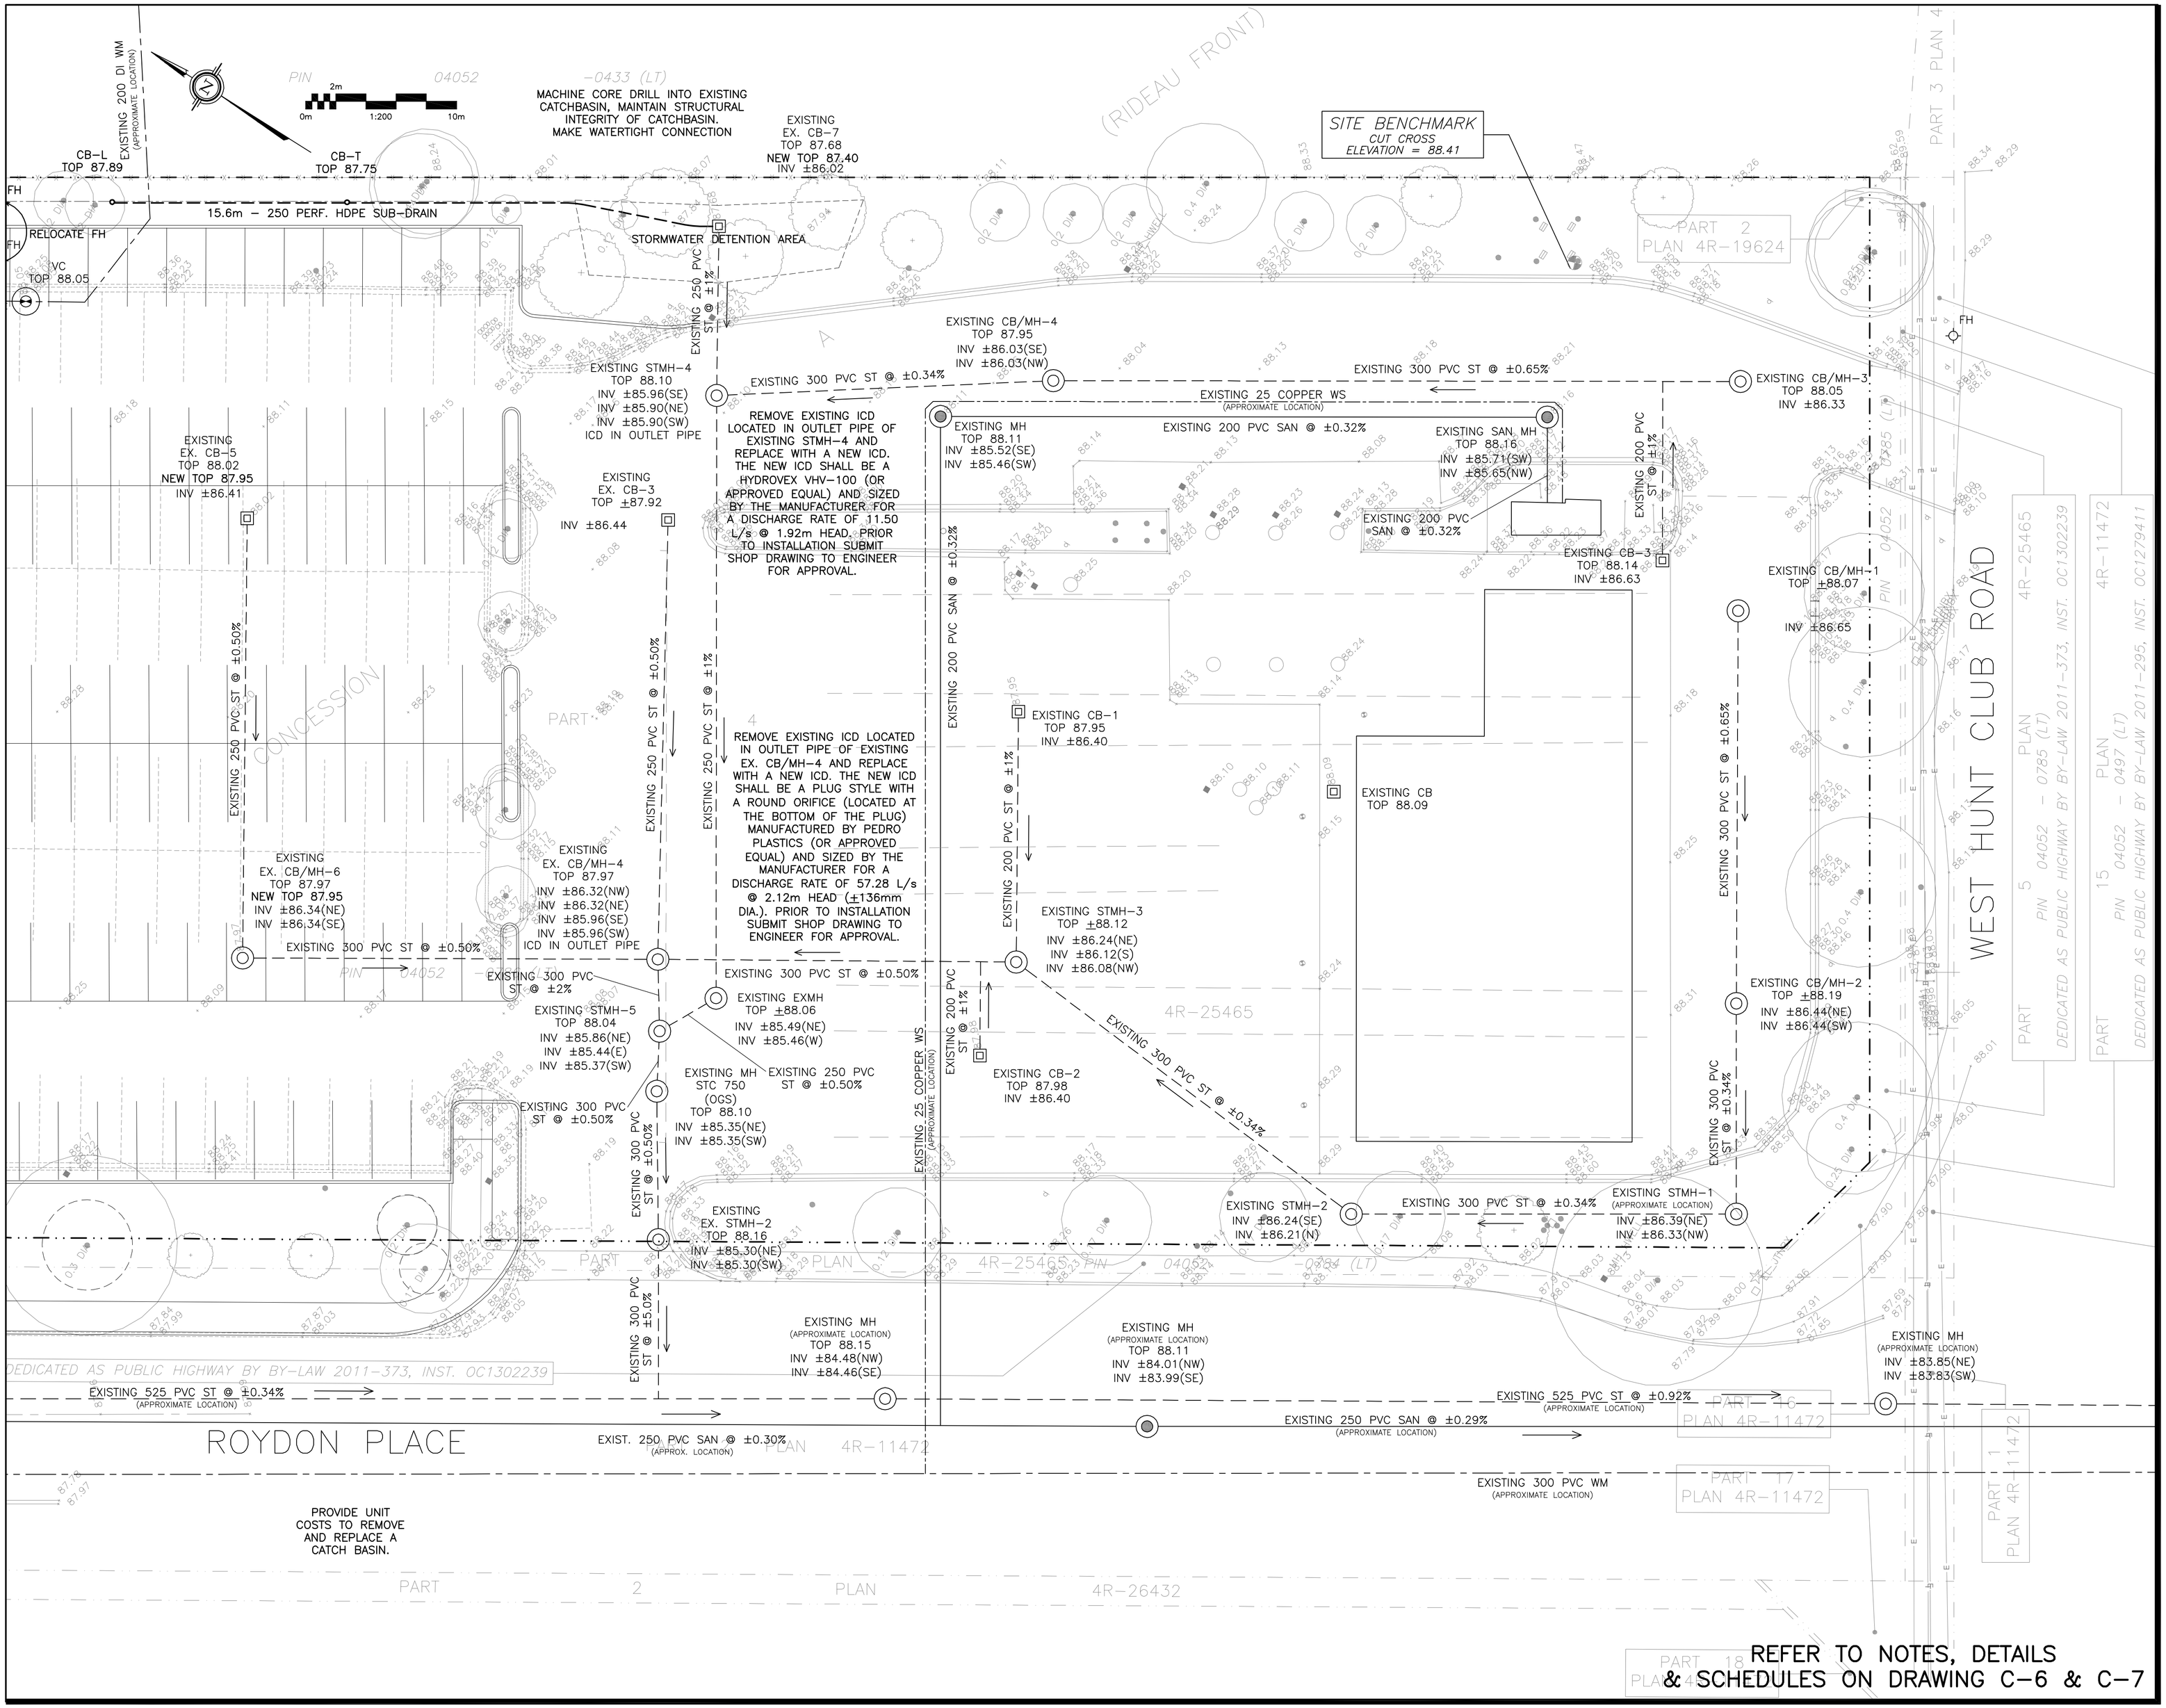

LEGEND

	PROPERTY LINE
CB	CATCH BASIN
MH	STORM MANHOLE
CB/MH	CATCH BASIN/MANHOLE
MH	SANITARY MANHOLE
VC	VALVE CHAMBER
FH	FIRE HYDRANT
VB	VALVE & VALVE BOX
SAN	SANITARY SEWER
ST	STORM SEWER
WS/WM	WATER SERVICE/WATERMAIN
OBV	OBVERT OF PIPE
SPL	SPRINGLINE OF PIPE
INV	INVERT OF PIPE
T.O.S	TOP OF SLOPE
B.O.S	BOTTOM OF SLOPE
	CENTERLINE OF SWALE
	150mm BARRIER CURB

KEY PLAN

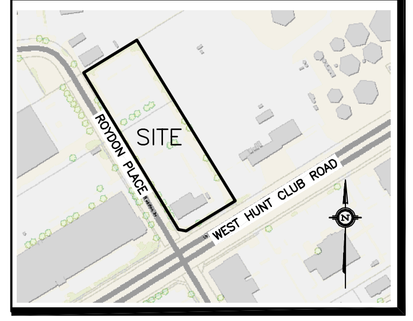

No.	DATE	REVISION
3	FEB 19–26	RE–ISSUED FOR APPROVAL
2	OCT 28–25	ISSUED FOR APPROVAL
1	SEP 25–25	ISSUED FOR CLIENT REVIEW

D. B. GRAY ENGINEERING INC.
Stormwater Management - Grading & Drainage - Storm & Sanitary Sewers - Watermains
700 Long Point Circle 613-425-8044
Ottawa, Ontario d.gray@dbgrayengineering.com

Project

PROPOSED PARKING LOT MODIFICATIONS
95–123 ROYDON PLACE
OTTAWA, ONTARIO

Drawing Title

SITE SERVICING PLAN
(SOUTH AREA)

Engineer's Seal
LICENSED PROFESSIONAL ENGINEER
D.B. GRAY
17016502
FEB 19–26
PROVINCE OF ONTARIO
NOT VALID UNLESS SIGNED & DATED

Drawn	D.B.G
H. Scale	1:200
V. Scale	
Date	SEP 25–25
Job No.	25080

Drawing No.
C–3
of 8

Plan #19411 File No. D07–12–25–0147