REFER TO DETAILS ON DRAWING No. C–11
REFER TO NOTES ON DRAWING No. C–22

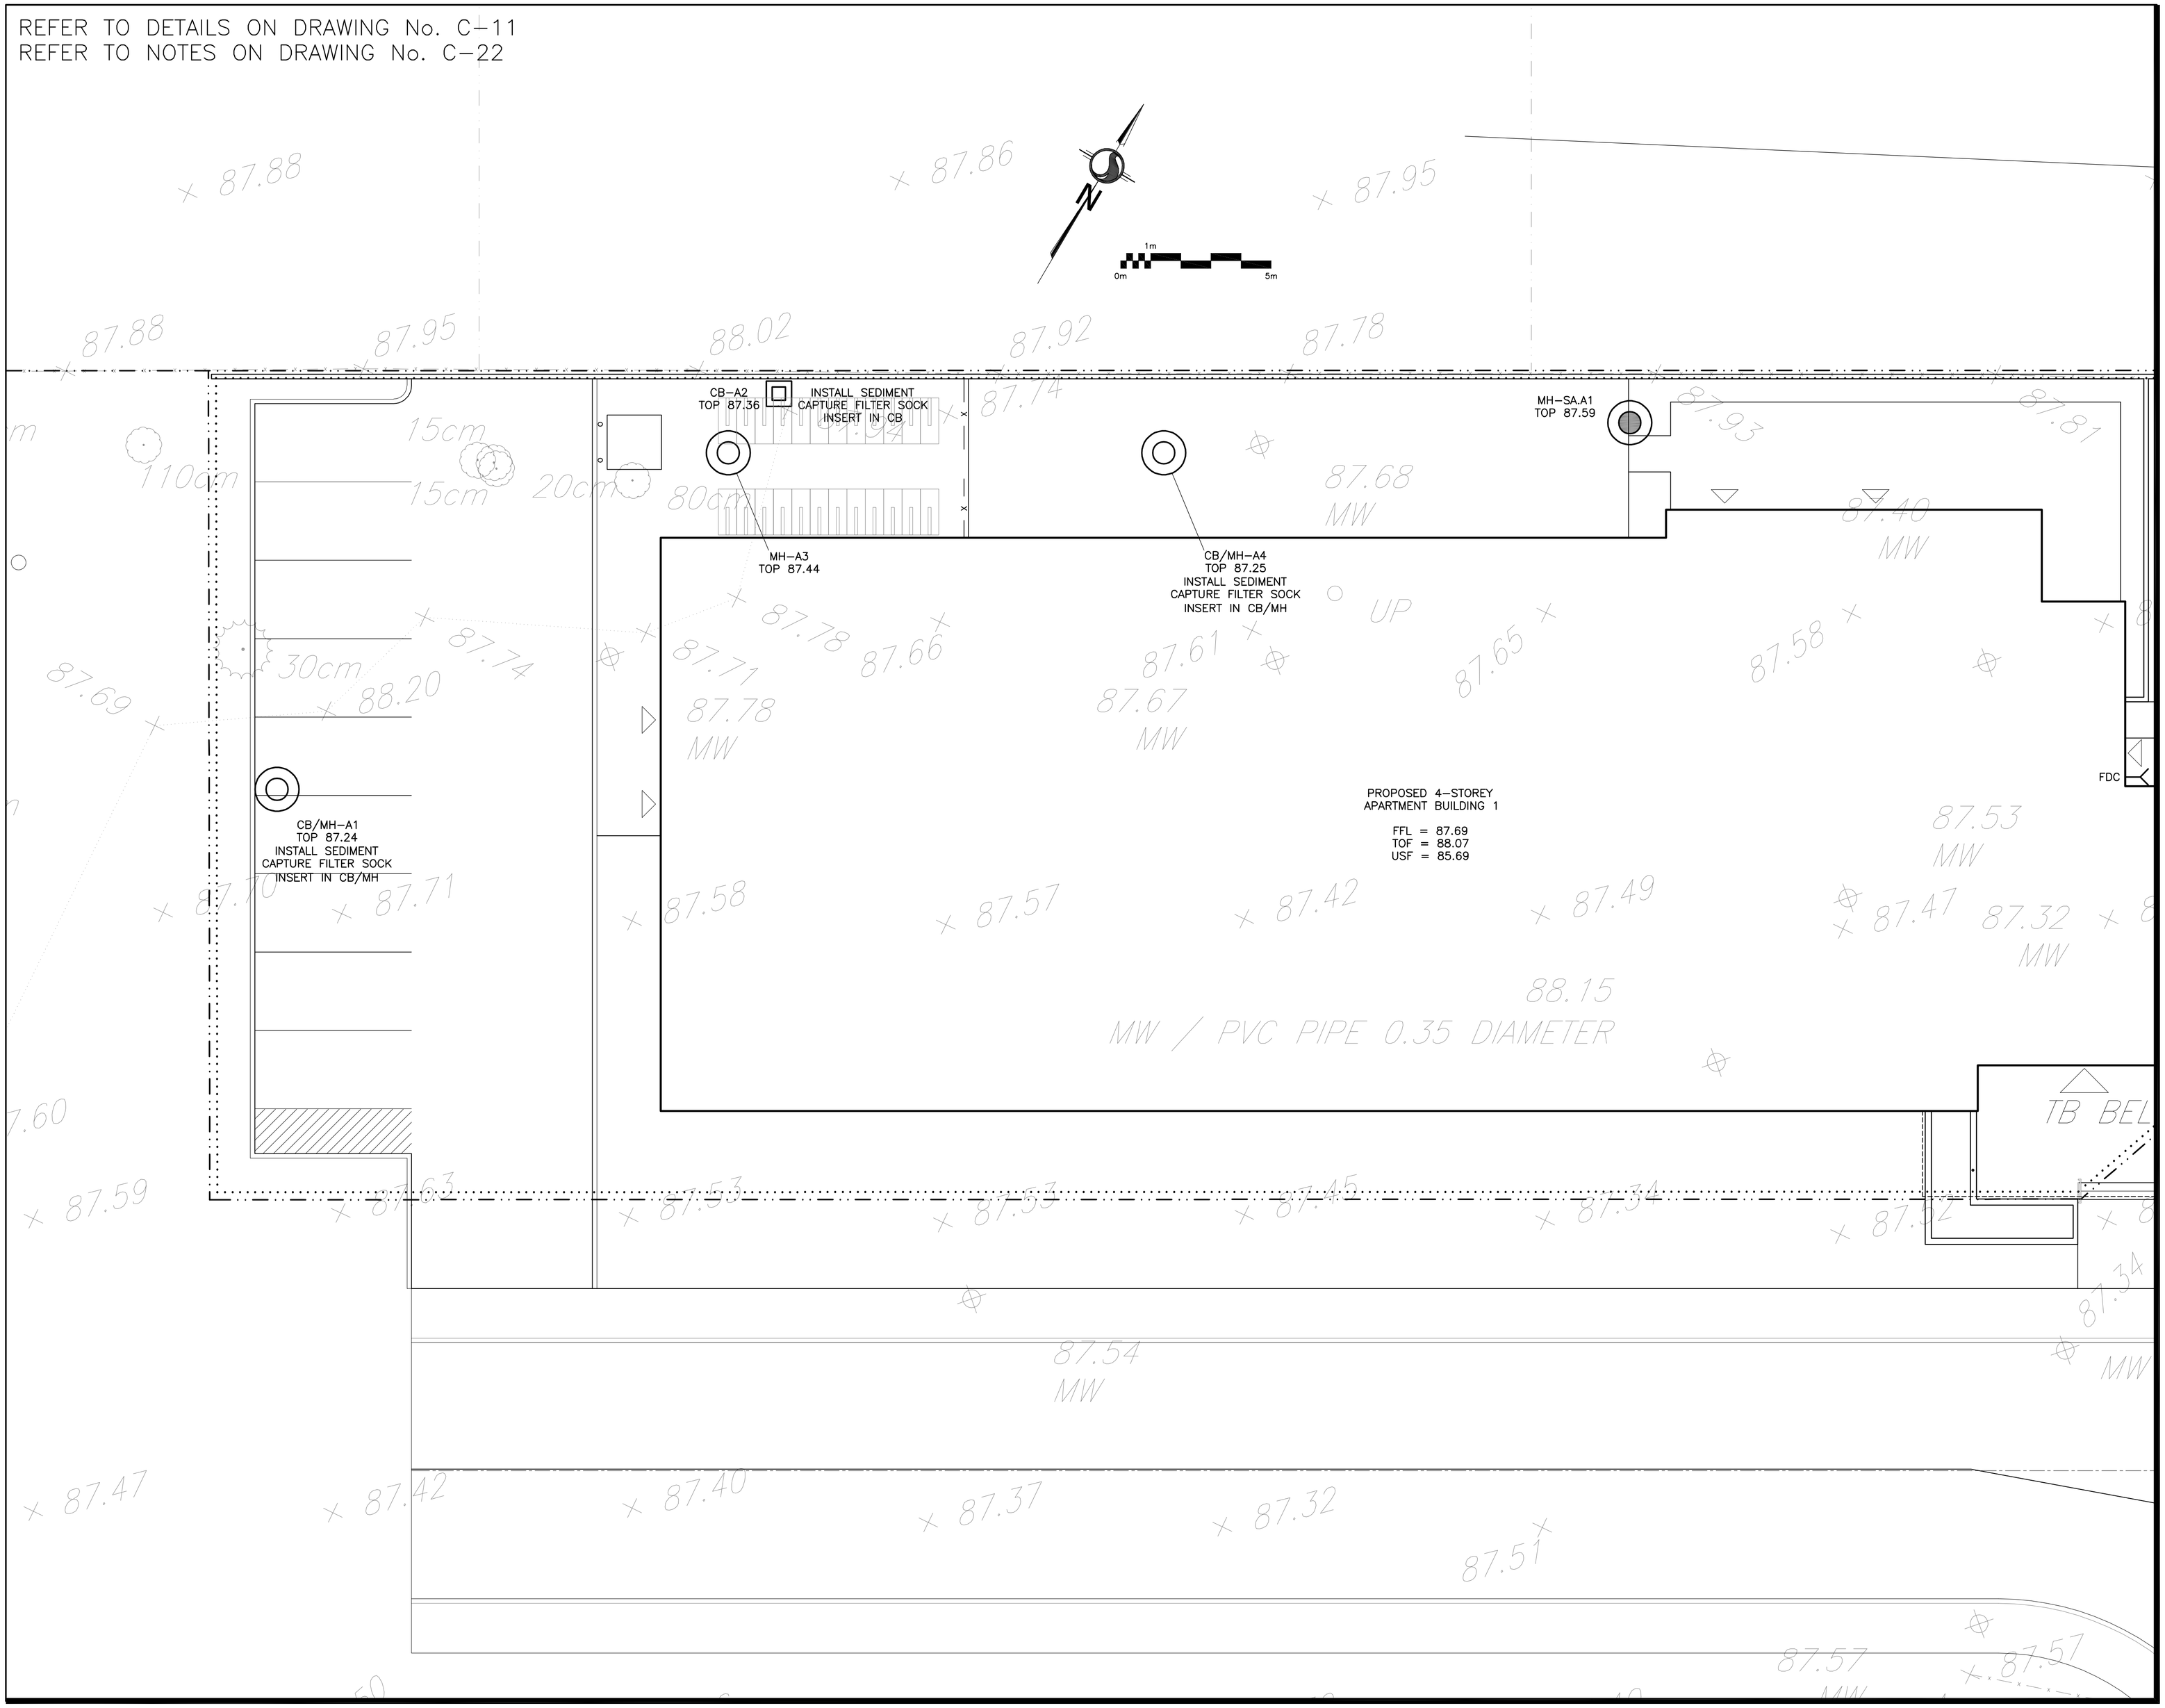

LEGEND

FFL		FIRST FLOOR ELEVATION
TOF		TOP OF FOUNDATION
USF		UNDERSIDE OF FOOTING
		PROPERTY LINE
CB		CATCH BASIN
MH		STORM MANHOLE
CB/MH		CATCH BASIN/MANHOLE
MH		SANITARY MANHOLE
FDC		FIRE DEPARTMENT CONNECTION
x99.99		EXISTING GRADE ELEVATION
		SILT FENCE BARRIER

KEY PLAN

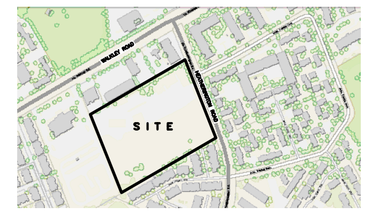

No.	DATE	REVISION
2	MAR 5–26	ISSUED FOR APPROVAL
1	JAN 30–26	ISSUED FOR COORDINATION

D. B. GRAY ENGINEERING INC.
Stormwater Management · Grading & Drainage · Storm & Sanitary Sewers · Watermain
700 Long Point Circle 613-425-8044
Ottawa, Ontario d.gray@dbgrayengineering.com

Project
PROPOSED 4–STOREY
APARTMENT BUILDINGS
1770 HEATHERINGTON ROAD
OTTAWA, ONTARIO

Drawing Title
EROSION & SEDIMENT
CONTROL PLAN
(BUILDING 1 WEST)

Engineer's Seal
LICENSED PROFESSIONAL ENGINEER
D.B. GRAY
17016502
MAR 5–26
PROVINCE OF ONTARIO
NOT VALID UNLESS
SIGNED & DATED

Drawn	D.B.G
H. Scale	1:100
V. Scale	
Date	JAN 30–26
Job No.	24135

Drawing No.
C–8
of 22