REFER TO DETAILS ON DRAWING No. C–20
REFER TO NOTES ON DRAWING No. C–22

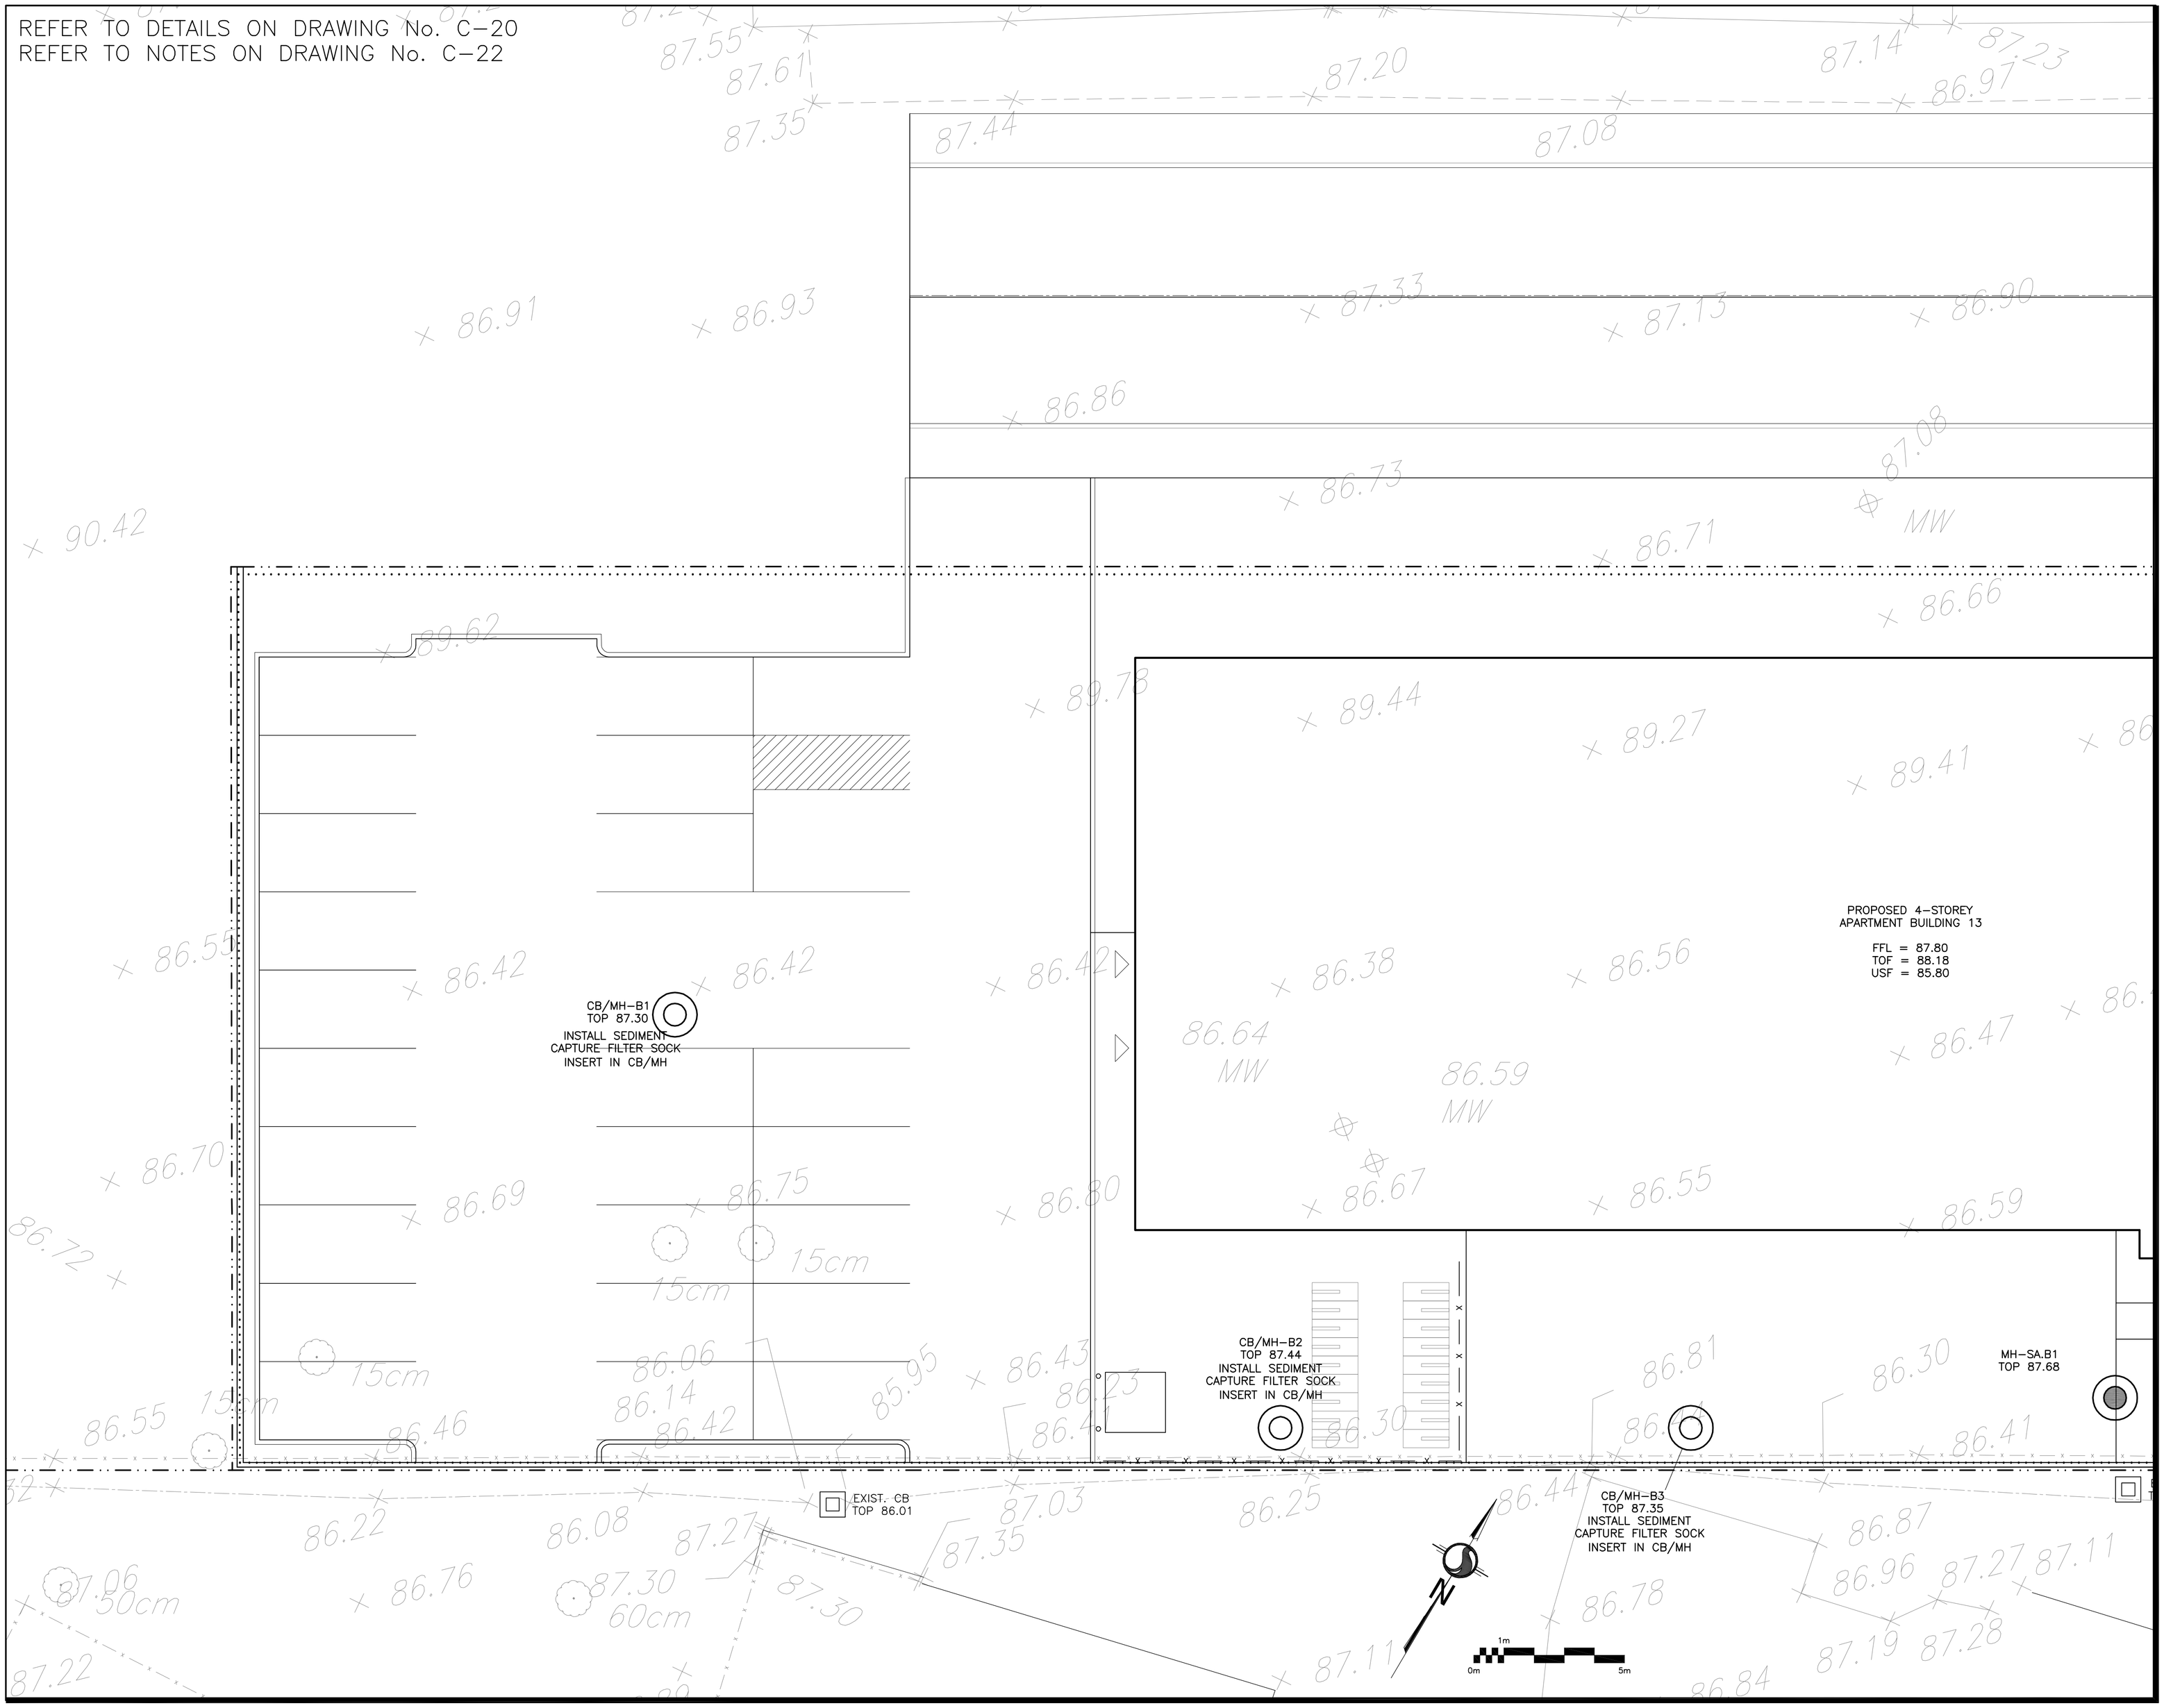

LEGEND

FFL	FIRST FLOOR ELEVATION
TOF	TOP OF FOUNDATION
USF	UNDERSIDE OF FOOTING
	PROPERTY LINE
CB	CATCH BASIN
CB/MH	CATCH BASIN/MANHOLE
MH	SANITARY MANHOLE
x99.99	EXISTING GRADE ELEVATION
	SILT FENCE BARRIER

KEY PLAN

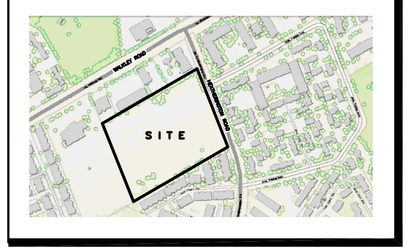

No.	DATE	REVISION
2	MAR 5–26	ISSUED FOR APPROVAL
1	JAN 30–26	ISSUED FOR COORDINATION

D. B. GRAY ENGINEERING INC.
Stormwater Management - Grading & Drainage - Storm & Sanitary Sewers - Watermains
700 Long Point Circle 613-425-8044
Ottawa, Ontario d.gray@dbgrayengineering.com

Project
PROPOSED 4–STOREY
APARTMENT BUILDINGS
1770 HEATHERINGTON ROAD
OTTAWA, ONTARIO

Drawing Title
EROSION & SEDIMENT
CONTROL PLAN
(BUILDING 13 WEST)

Engineer's Seal
LICENSED PROFESSIONAL ENGINEER
D.B. GRAY
17016502
MAR 5–26
PROVINCE OF ONTARIO
NOT VALID UNLESS
SIGNED & DATED

Drawn	D.B.G
H. Scale	1:100
V. Scale	
Date	JAN 30–26
Job No.	24135

Drawing No.
C–17
of 22