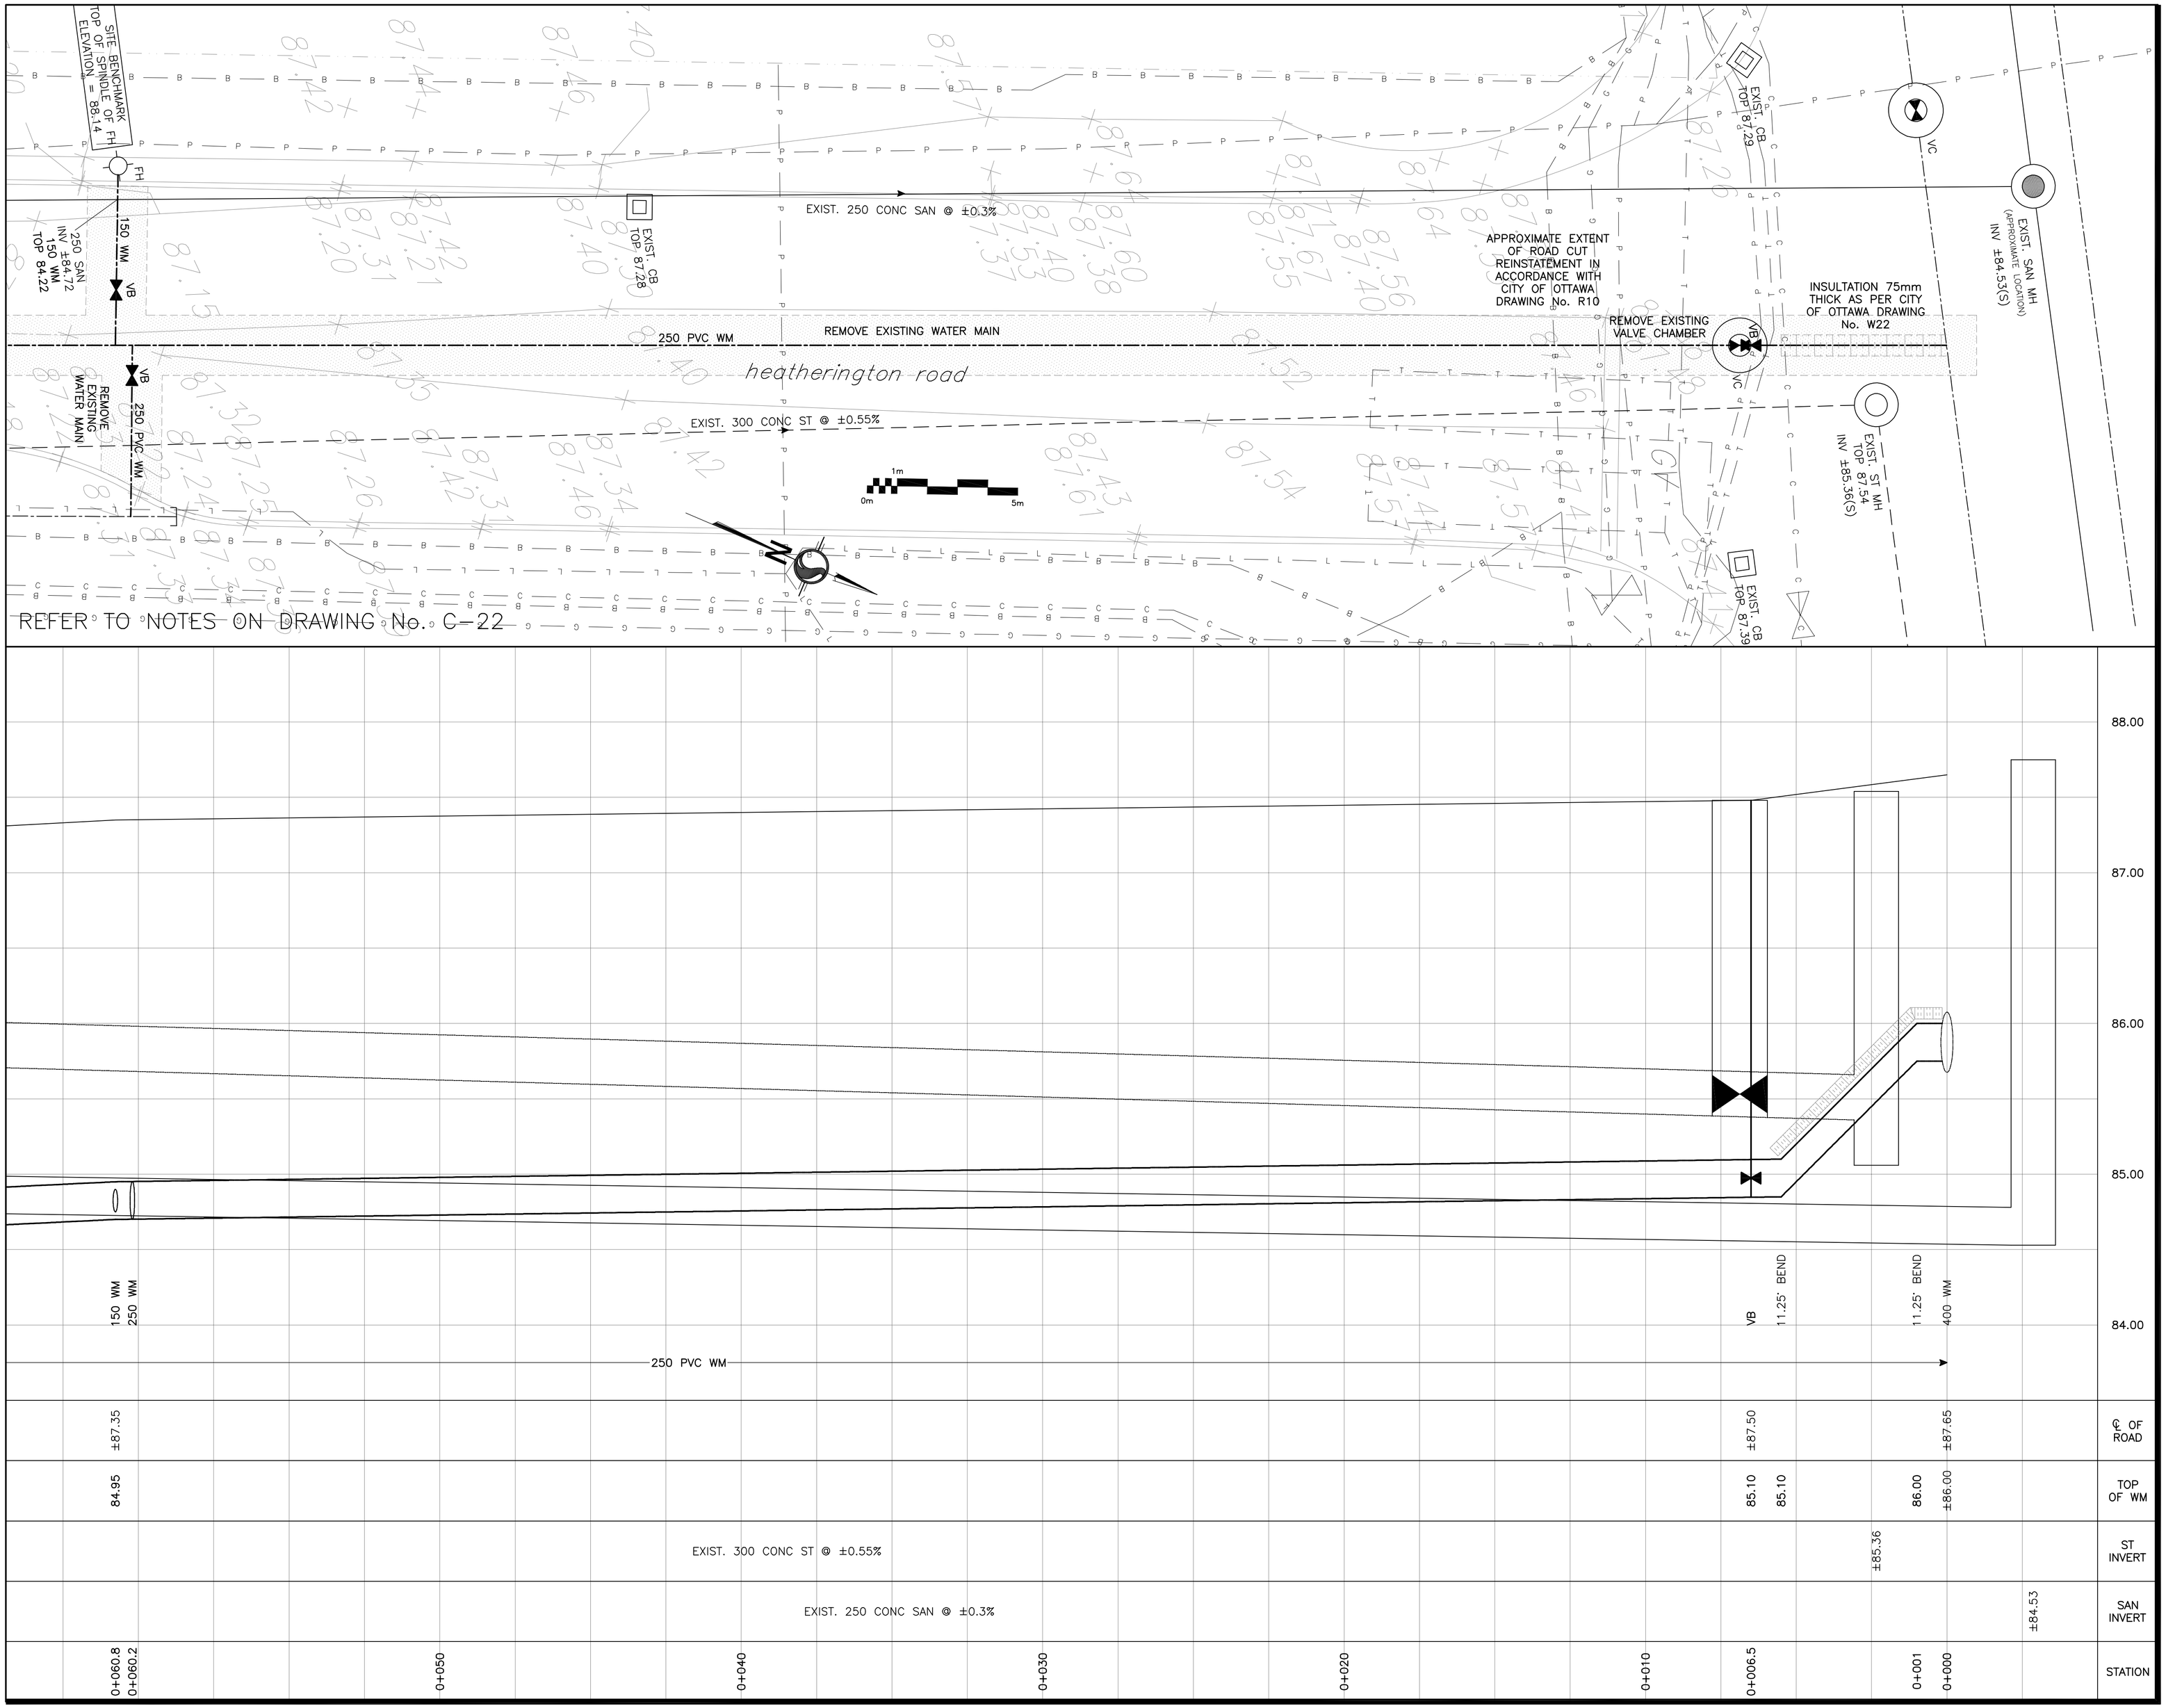

LEGEND

— · · —	PROPERTY LINE
CB	CATCH BASIN
MH	STORM MANHOLE
MH	SANITARY MANHOLE
VC	VALVE CHAMBER
FH	FIRE HYDRANT
VB	VALVE & VALVE BOX
SAN	SANITARY SEWER
ST	STORM SEWER
WS/WM	WATER SERVICE/WATERMAIN
INV	INVERT OF PIPE
x99.99	EXISTING GRADE ELEVATION

KEY PLAN

No.	DATE	REVISION
2	MAR 5–26	ISSUED FOR APPROVAL
1	JAN 30–26	ISSUED FOR COORDINATION

D. B. GRAY ENGINEERING INC.
Stormwater Management - Grading & Drainage - Storm & Sanitary Sewers - Watermains
700 Long Point Circle 613-425-8044
Ottawa, Ontario d.gray@dbgrayengineering.com

Project
PROPOSED 4–STOREY
APARTMENT BUILDINGS
1770 HEATHERINGTON ROAD
OTTAWA, ONTARIO

Drawing Title
PLAN & PROFILE
(STA. 0+000 TO 0+064.3)

Engineer's Seal
LICENSED PROFESSIONAL ENGINEER
D.B. GRAY
17016502
MAR 5–26
PROVINCE OF ONTARIO
NOT VALID UNLESS
SIGNED & DATED

Drawn	D.B.G
H. Scale	1:100
V. Scale	1:20
Date	JAN 30–26
Job No.	24135

Drawing No.
C–3
of 22