PHASE 1 | PHASE 2

DENOTES EXTENT OF PHASE 1 GARAGE FOUNDATION

DENOTES FOOTPRINT OF WEST BUILDING (PHASE 1)

DENOTES FOOTPRINT OF WEST BUILDING EXTERIOR BIKE NCLOSURE

SITE OFFICE 3000mm x 12000mm

EMPLOYEE PARKING

WASHROOM FACILITIES

CONSTRUCTION FENCE

STAGING AREA

CONSTRUCTION FENCE

EMPLOYEE PARKING ENTRANCE 'B'

MAIN ENTRANCE 'A' TRUCK ACCESS

RESIDENTIAL BLDG WEST 14 FLOORS
GROUND FLOOR ELEVATION = 67.00

RESIDENTIAL EAST 13 FLOORS
GROUND FLOOR ELEVATION = 67.00

WEST NEPEAN COLLECTOR

WILMONT AVENUE
PUBLIC TRAVELED ROAD

ROOSEVELT AVENUE
PUBLIC TRAVELED ROAD

WINSTON AVE
PUBLIC TRAVELED ROAD

TRANSIT CORRIDOR

PEDESTRIAN PATHWAY

WATERMAIN

2	2026-04-06	REISSUED FOR SPA
1	2025-08-27	ISSUED FOR SPA
no.	date	revision

It is the responsibility of the appropriate contractor to check and verify all dimensions on site and report all errors and/or omissions to the architect.

All contractors must comply with all pertinent codes and by-laws.

Do not scale drawings.

This drawing may not be used for construction until signed.

Copyright reserved.

uniform
URBAN DEVELOPMENTS
#300, 117 CENTREPOINTE DR, NEPEAN, ON, K2G 5X3

Hobin Architecture Incorporated
63 Pamilla Street
Ottawa, Ontario
Canada K1S 3K7
T: 613-238-7200
F: 613-235-2005
E: mail@hobinarc.com
hobinarc.com

HOBIN ARCHITECTURE

PROJECT CONSULTANTS:

ARCHITECT
HOBIN ARCHITECTURE INC.
63 PAMILLA STREET
OTTAWA, ON K1S 3K7

CONTACT:
NEAL LABELLE
TEL: 613-238-7200 X102

DEVELOPER
UNIFORM URBAN DEVELOPMENTS
#300-117 CENTREPOINTE DR. K2G5X3
OTTAWA, ON K2G 5X3

CONTACT:
RYAN MACDOUGALL
TEL: XXX-XXX-XXXX EXT. XXX

SITE SERVICES & GRADING
NOVATECH
240 MICHAEL COWPLAND DR.
OTTAWA, ON K2M 1P6

CONTACT:
MARK BISSET
TEL: 613 XXX-XXXX EXT. XXX

GEOTECHNICAL
PATERSON GROUP
613-226-7381
OTTAWA, ON K2B 7Y4

CONTACT:
DAVID GILBERT
TEL: 613-XXX XXXX EXT. XXX

LANDSCAPE ARCHITECT
NOVATECH
240 MICHAEL COWPLAND DR.
OTTAWA, ON K2M 1P6

CONTACT:
PAUL LEVEL
613 254-9643 EXT. 309

LOCATION PLAN (NOT TO SCALE) :

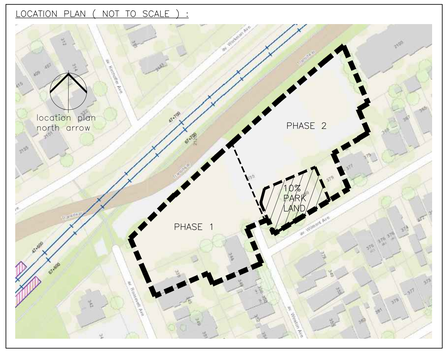

GRAPHIC SCALE
0m 5m 10m 20m

PROJECT/LOCATION:
335 ROOSEVELT
HIGHRISE RENTAL APARTMENTS
335 ROOSEVELT AVE, OTTAWA, ONTARIO

DRAWING TITLE:
CONSTRUCTION PHASING PLAN PHASE 1

DRAWN BY:	DATE:	SCALE:
JD	JUL. 4, 2025	1:200

north arrow

PROJECT: 2315

DRAWING NO.: A-1.03

REVISION NO.:

File No: PC2024-0041

#18281

None
None

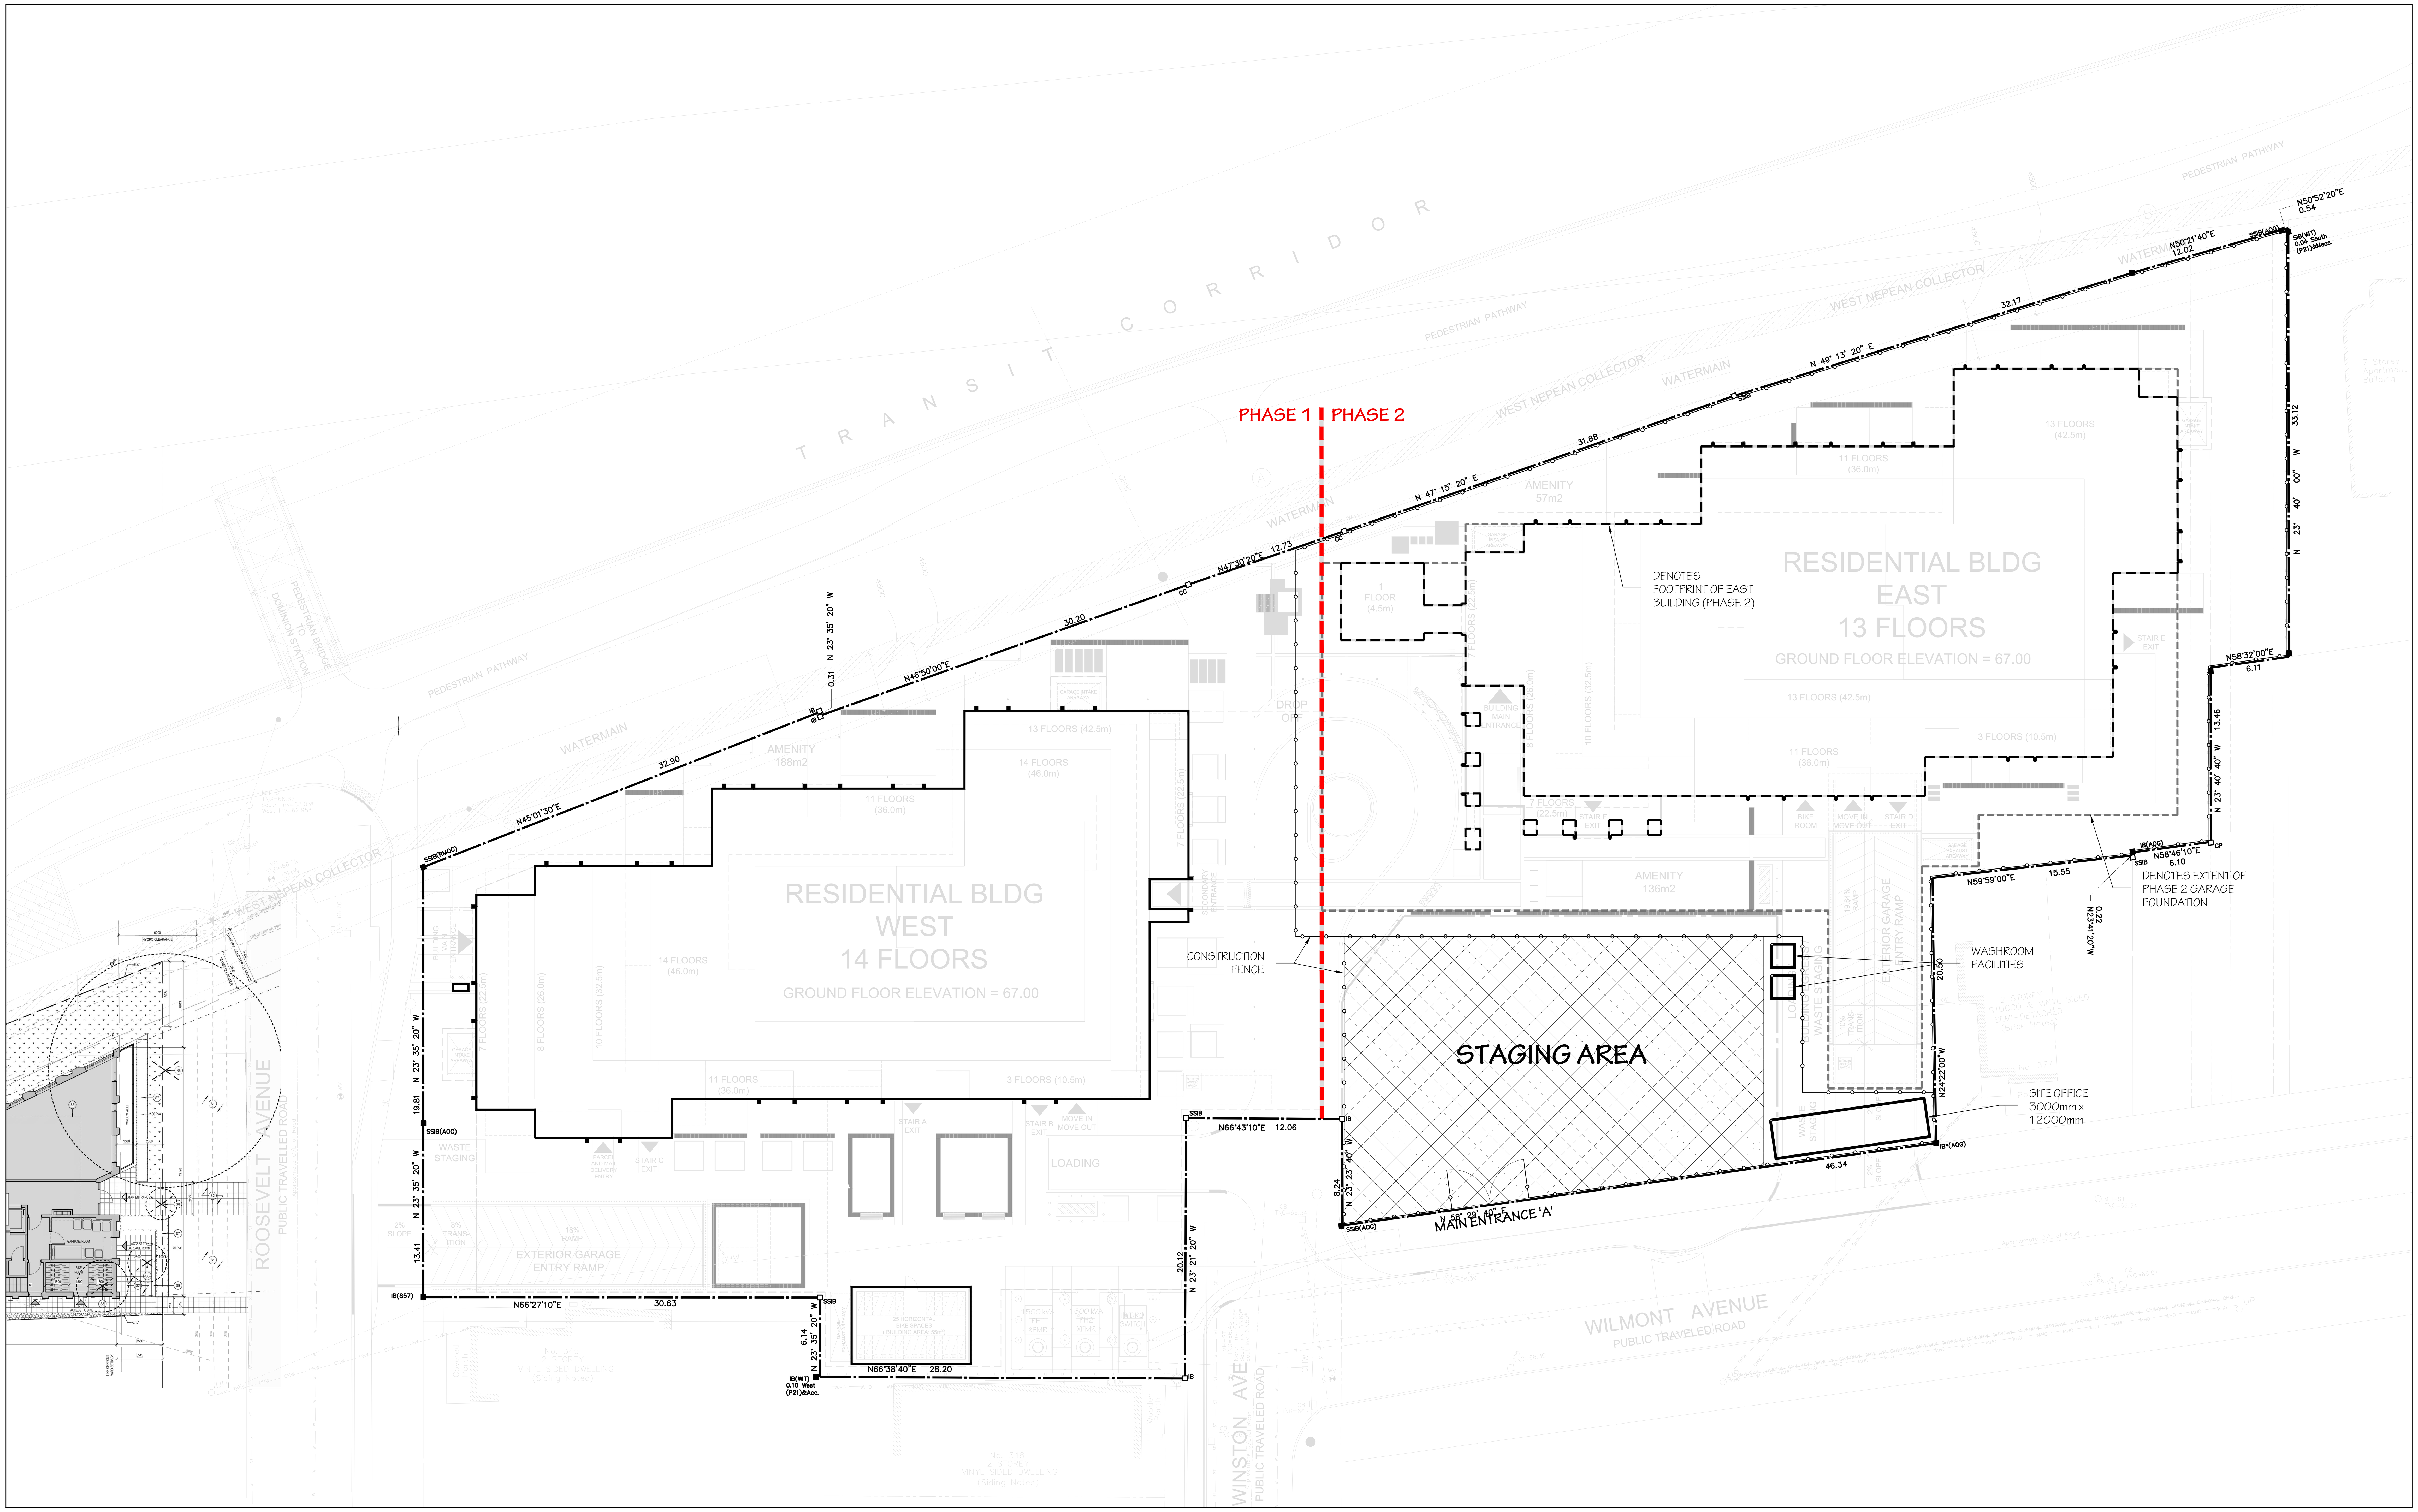

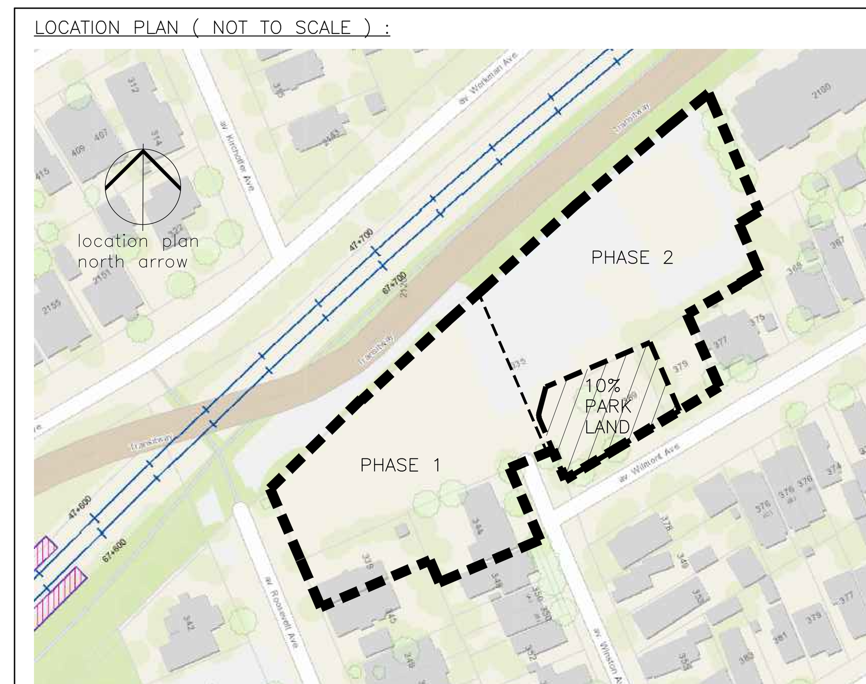

no.	date	revision
2	2026-04-06	REISSUED FOR SPA
1	2025-06-27	ISSUED FOR SPA

It is the responsibility of the appropriate contractor to check and verify all dimensions on site and report all errors and/or omissions to the architect.

All contractors must comply with all pertinent codes and by-laws.

Do not scale drawings.

This drawing may not be used for construction until signed.

Copyright reserved.

uniform URBAN DEVELOPMENTS
#300, 117 CENTREPOINTE DR, NEPEAN, ON, K2G 5X3

Hobin Architecture Incorporated
63 Pamilla Street
Ottawa, Ontario
Canada K1S 3K7
T: 613-238-7200
F: 613-235-2005
E: mail@hobinarc.com
hobinarc.com
HOBIN ARCHITECTURE

PROJECT/LOCATION:
335 ROOSEVELT
HIGHRISE RENTAL APARTMENTS
335 ROOSEVELT AVE, OTTAWA, ONTARIO

DRAWING TITLE:
CONSTRUCTION PHASING PLAN PHASE 2

DRAWN BY: JD
DATE: JUL. 4, 2025
SCALE: 1:200
PROJECT: 2315
DRAWING NO.: A-1.04
REVISION NO.: #XX XXX

File No: PC2024-0041