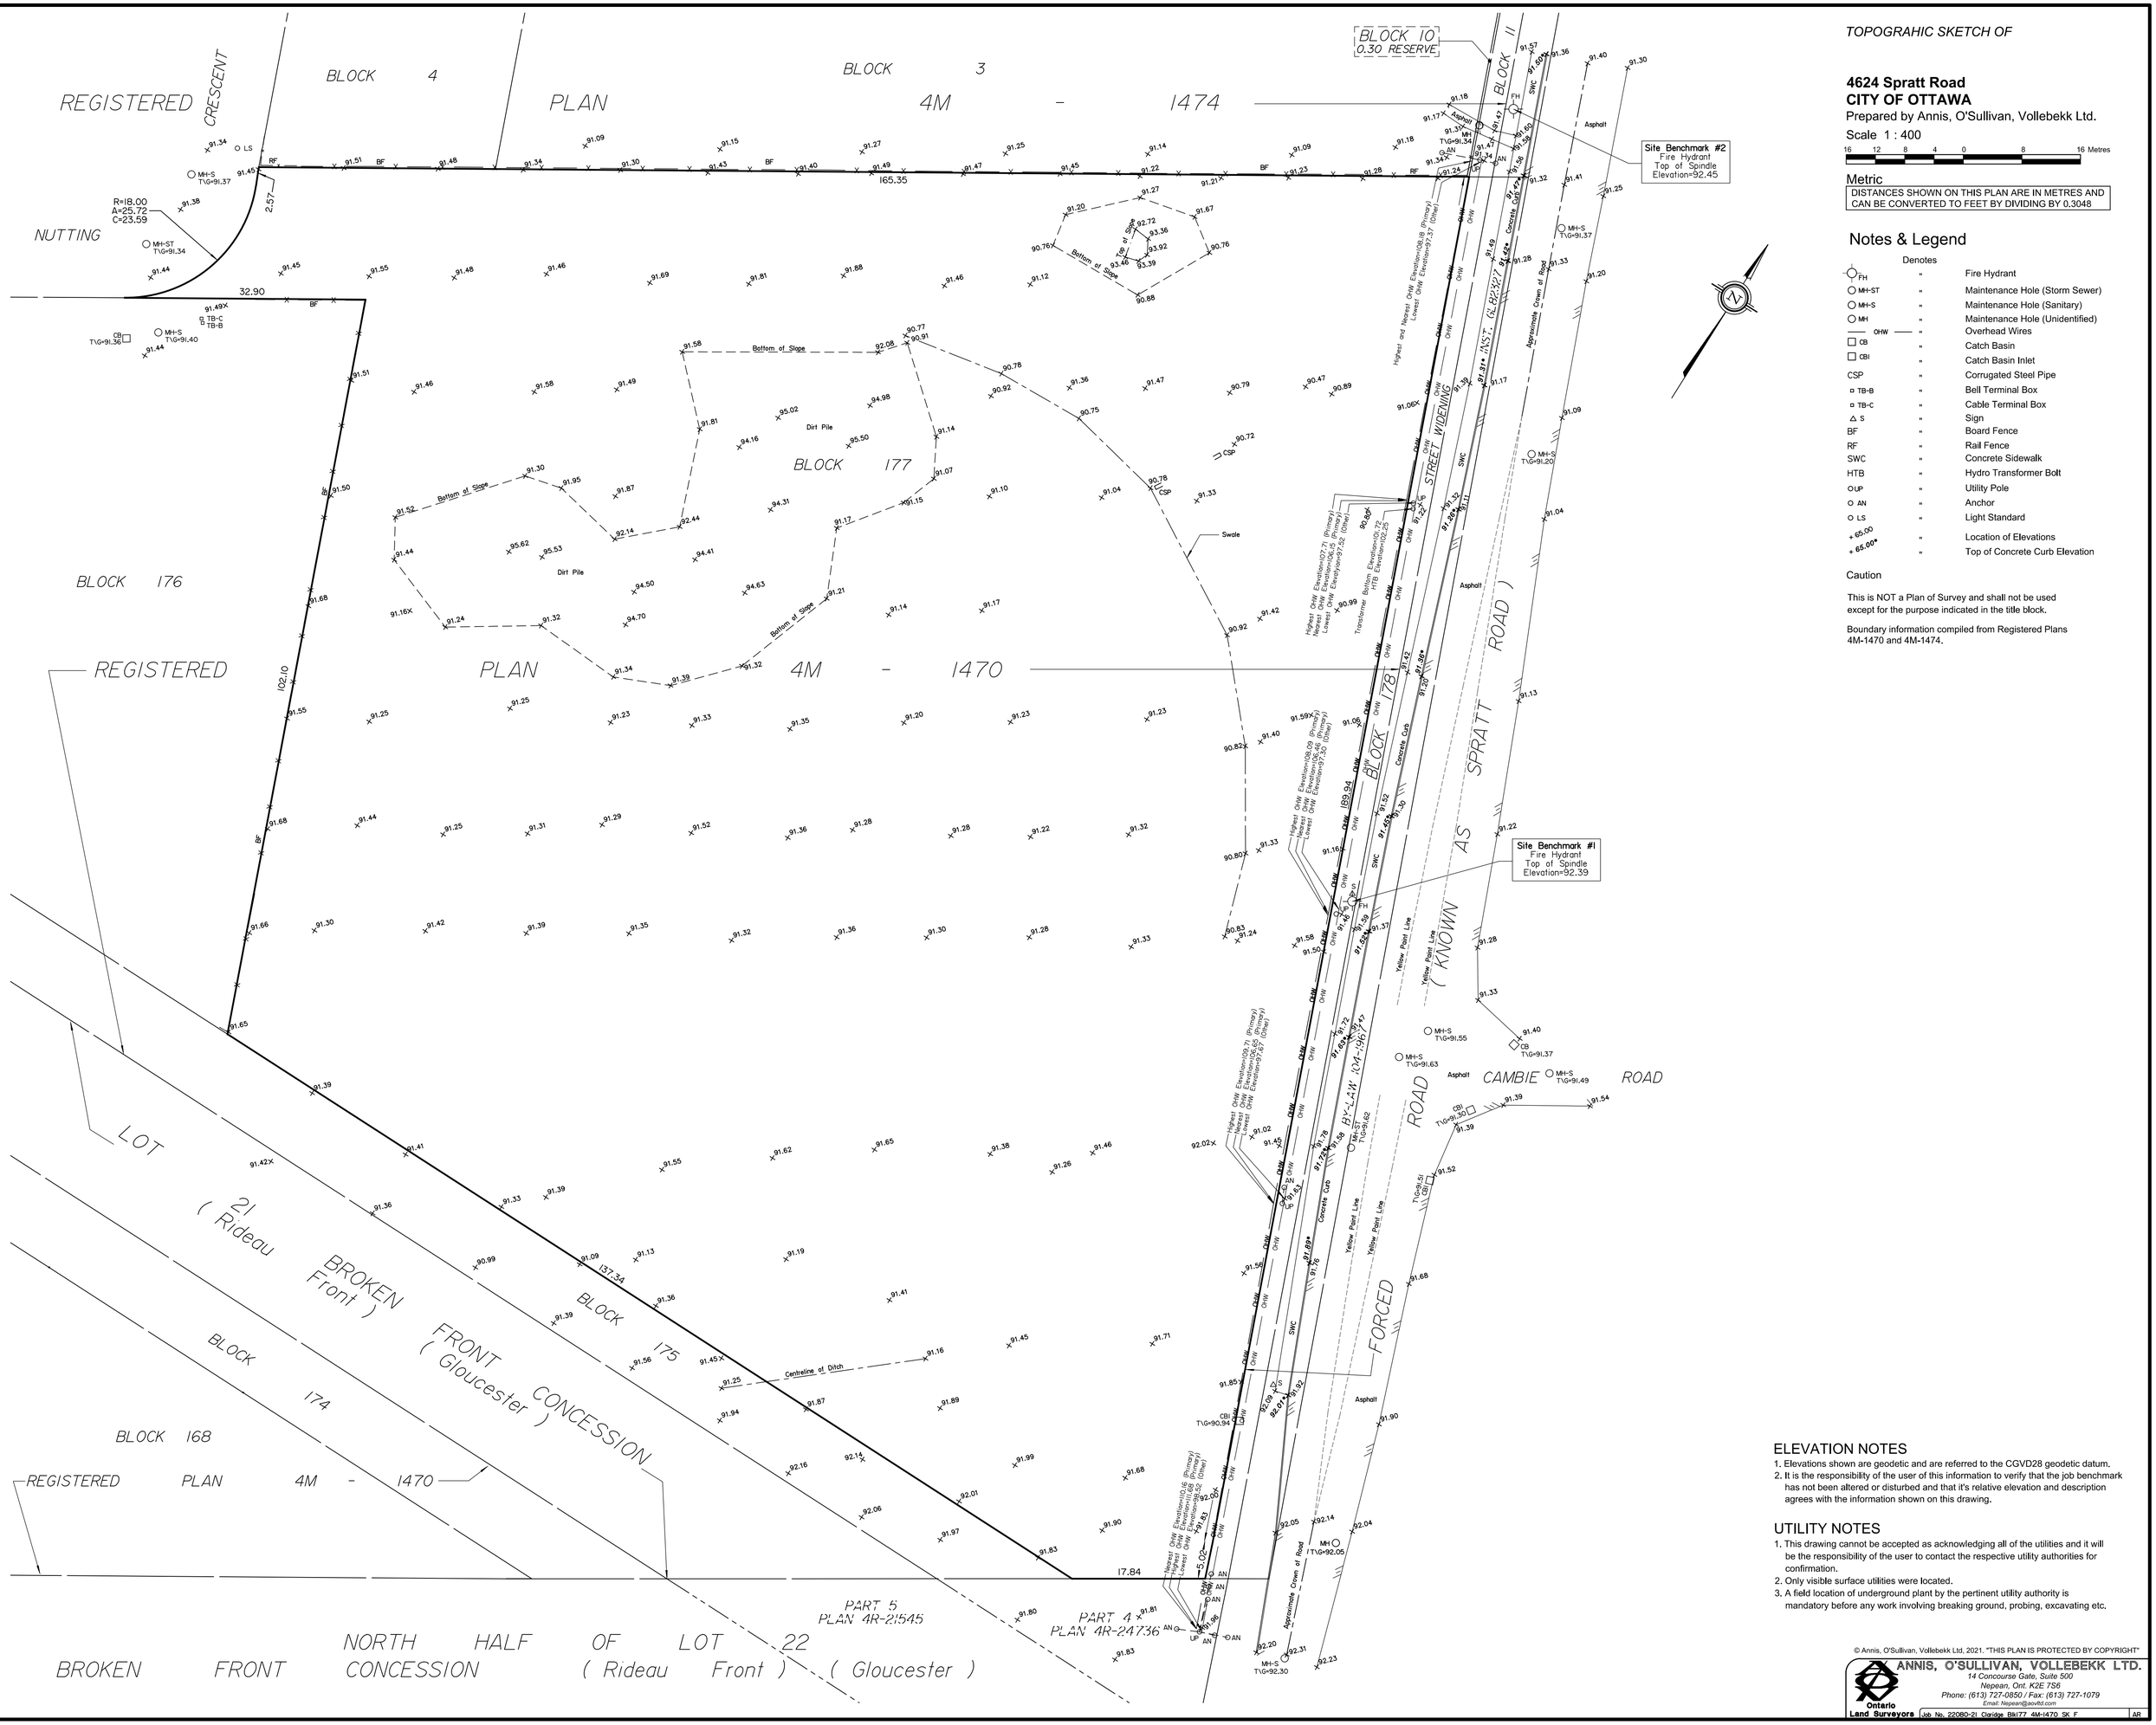

TOPOGRAPHIC SKETCH OF

4624 Spratt Road
CITY OF OTTAWA

Prepared by Annis, O'Sullivan, Vollebekk Ltd.

Scale 1 : 400

16 12 8 4 0 8 16 Metres

Metric

DISTANCES SHOWN ON THIS PLAN ARE IN METRES AND CAN BE CONVERTED TO FEET BY DIVIDING BY 0.3048

Notes & Legend

Denotes		
FH	"	Fire Hydrant
MH-ST	"	Maintenance Hole (Storm Sewer)
MH-S	"	Maintenance Hole (Sanitary)
MH	"	Maintenance Hole (Unidentified)
OHW	"	Overhead Wires
CB	"	Catch Basin
CBI	"	Catch Basin Inlet
CSP	"	Corrugated Steel Pipe
TB-B	"	Bell Terminal Box
TB-C	"	Cable Terminal Box
S	"	Sign
BF	"	Board Fence
RF	"	Rail Fence
SWC	"	Concrete Sidewalk
HTB	"	Hydro Transformer Bolt
UP	"	Utility Pole
AN	"	Anchor
LS	"	Light Standard
+ 65.00	"	Location of Elevations
+ 65.00*	"	Top of Concrete Curb Elevation

Caution

This is NOT a Plan of Survey and shall not be used except for the purpose indicated in the title block.

Boundary information compiled from Registered Plans 4M-1470 and 4M-1474.

ELEVATION NOTES

1. Elevations shown are geodetic and are referred to the CGVD28 geodetic datum.
2. It is the responsibility of the user of this information to verify that the job benchmark has not been altered or disturbed and that it's relative elevation and description agrees with the information shown on this drawing.

UTILITY NOTES

1. This drawing cannot be accepted as acknowledging all of the utilities and it will be the responsibility of the user to contact the respective utility authorities for confirmation.
2. Only visible surface utilities were located.
3. A field location of underground plant by the pertinent utility authority is mandatory before any work involving breaking ground, probing, excavating etc.

© Annis, O'Sullivan, Vollebekk Ltd, 2021. "THIS PLAN IS PROTECTED BY COPYRIGHT"

ANNIS, O'SULLIVAN, VOLLEBEKK LTD.
14 Concourse Gate, Suite 500
Nepean, Ont. K2E 7S6
Phone: (613) 727-0850 / Fax: (613) 727-1079
Email: Nepean@aovltd.com
Ontario Land Surveyors

Job No. 22080-21 Claridge Blk177 4M-1470 SK F AR