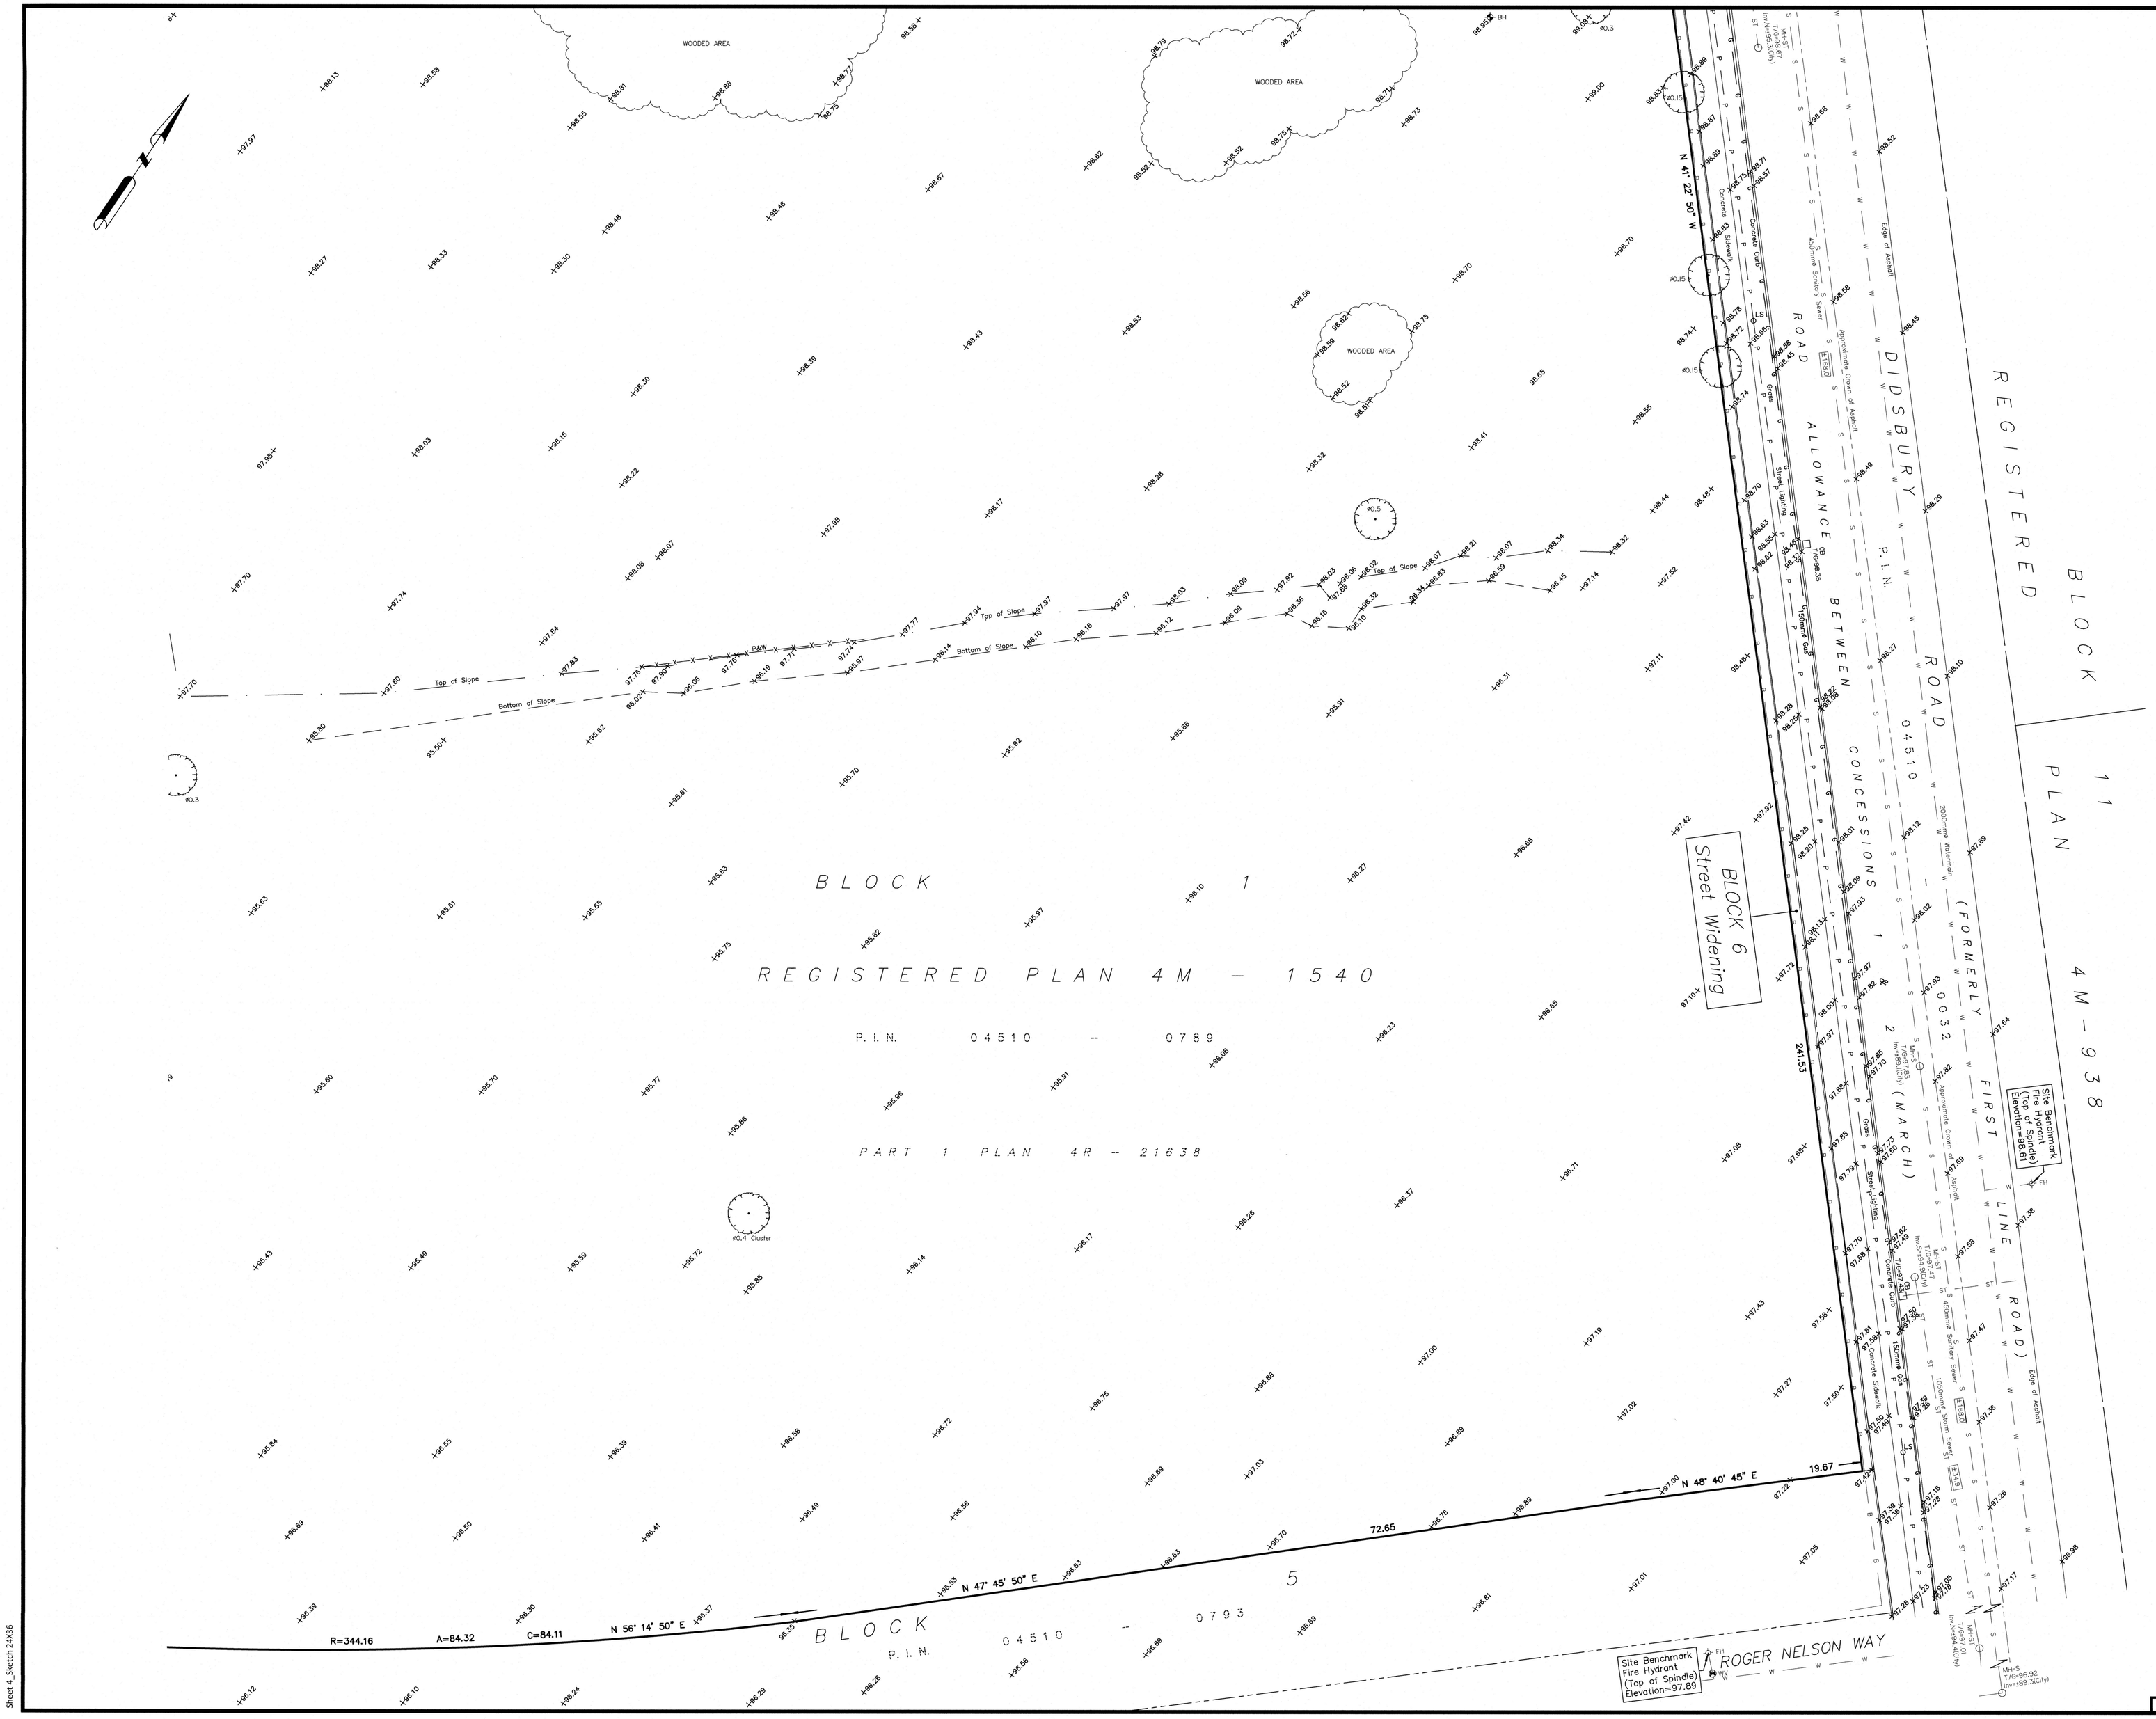
WOODED AREA
BLOCK 1
REGISTERED PLAN 4M – 1540
P.I.N. 04510 – 0789
PART 1 PLAN 4R – 21638
BLOCK 5
P.I.N. 04510 – 0793
BLOCK 6
Street Widening
N 41° 22' 50" W
241.53
N 48° 40' 45" E
19.67
N 47° 45' 50" E
72.65
N 56° 14' 50" E
R=344.16
A=84.32
C=84.11
Top of Slope
Bottom of Slope
P&W
DIDSBURY ROAD
ALLOWANCE BETWEEN CONCESSIONS 1 & 2 (MARCH)
FIRST LINE ROAD
REGISTERED PLAN 4M – 938
ROGER NELSON WAY
Site Benchmark
Fire Hydrant
(Top of Spindle)
Elevation=97.89
Site Benchmark
Fire Hydrant
(Top of Spindle)
Edge of Asphalt
Concrete Sidewalk
Concrete Curb
Grass
