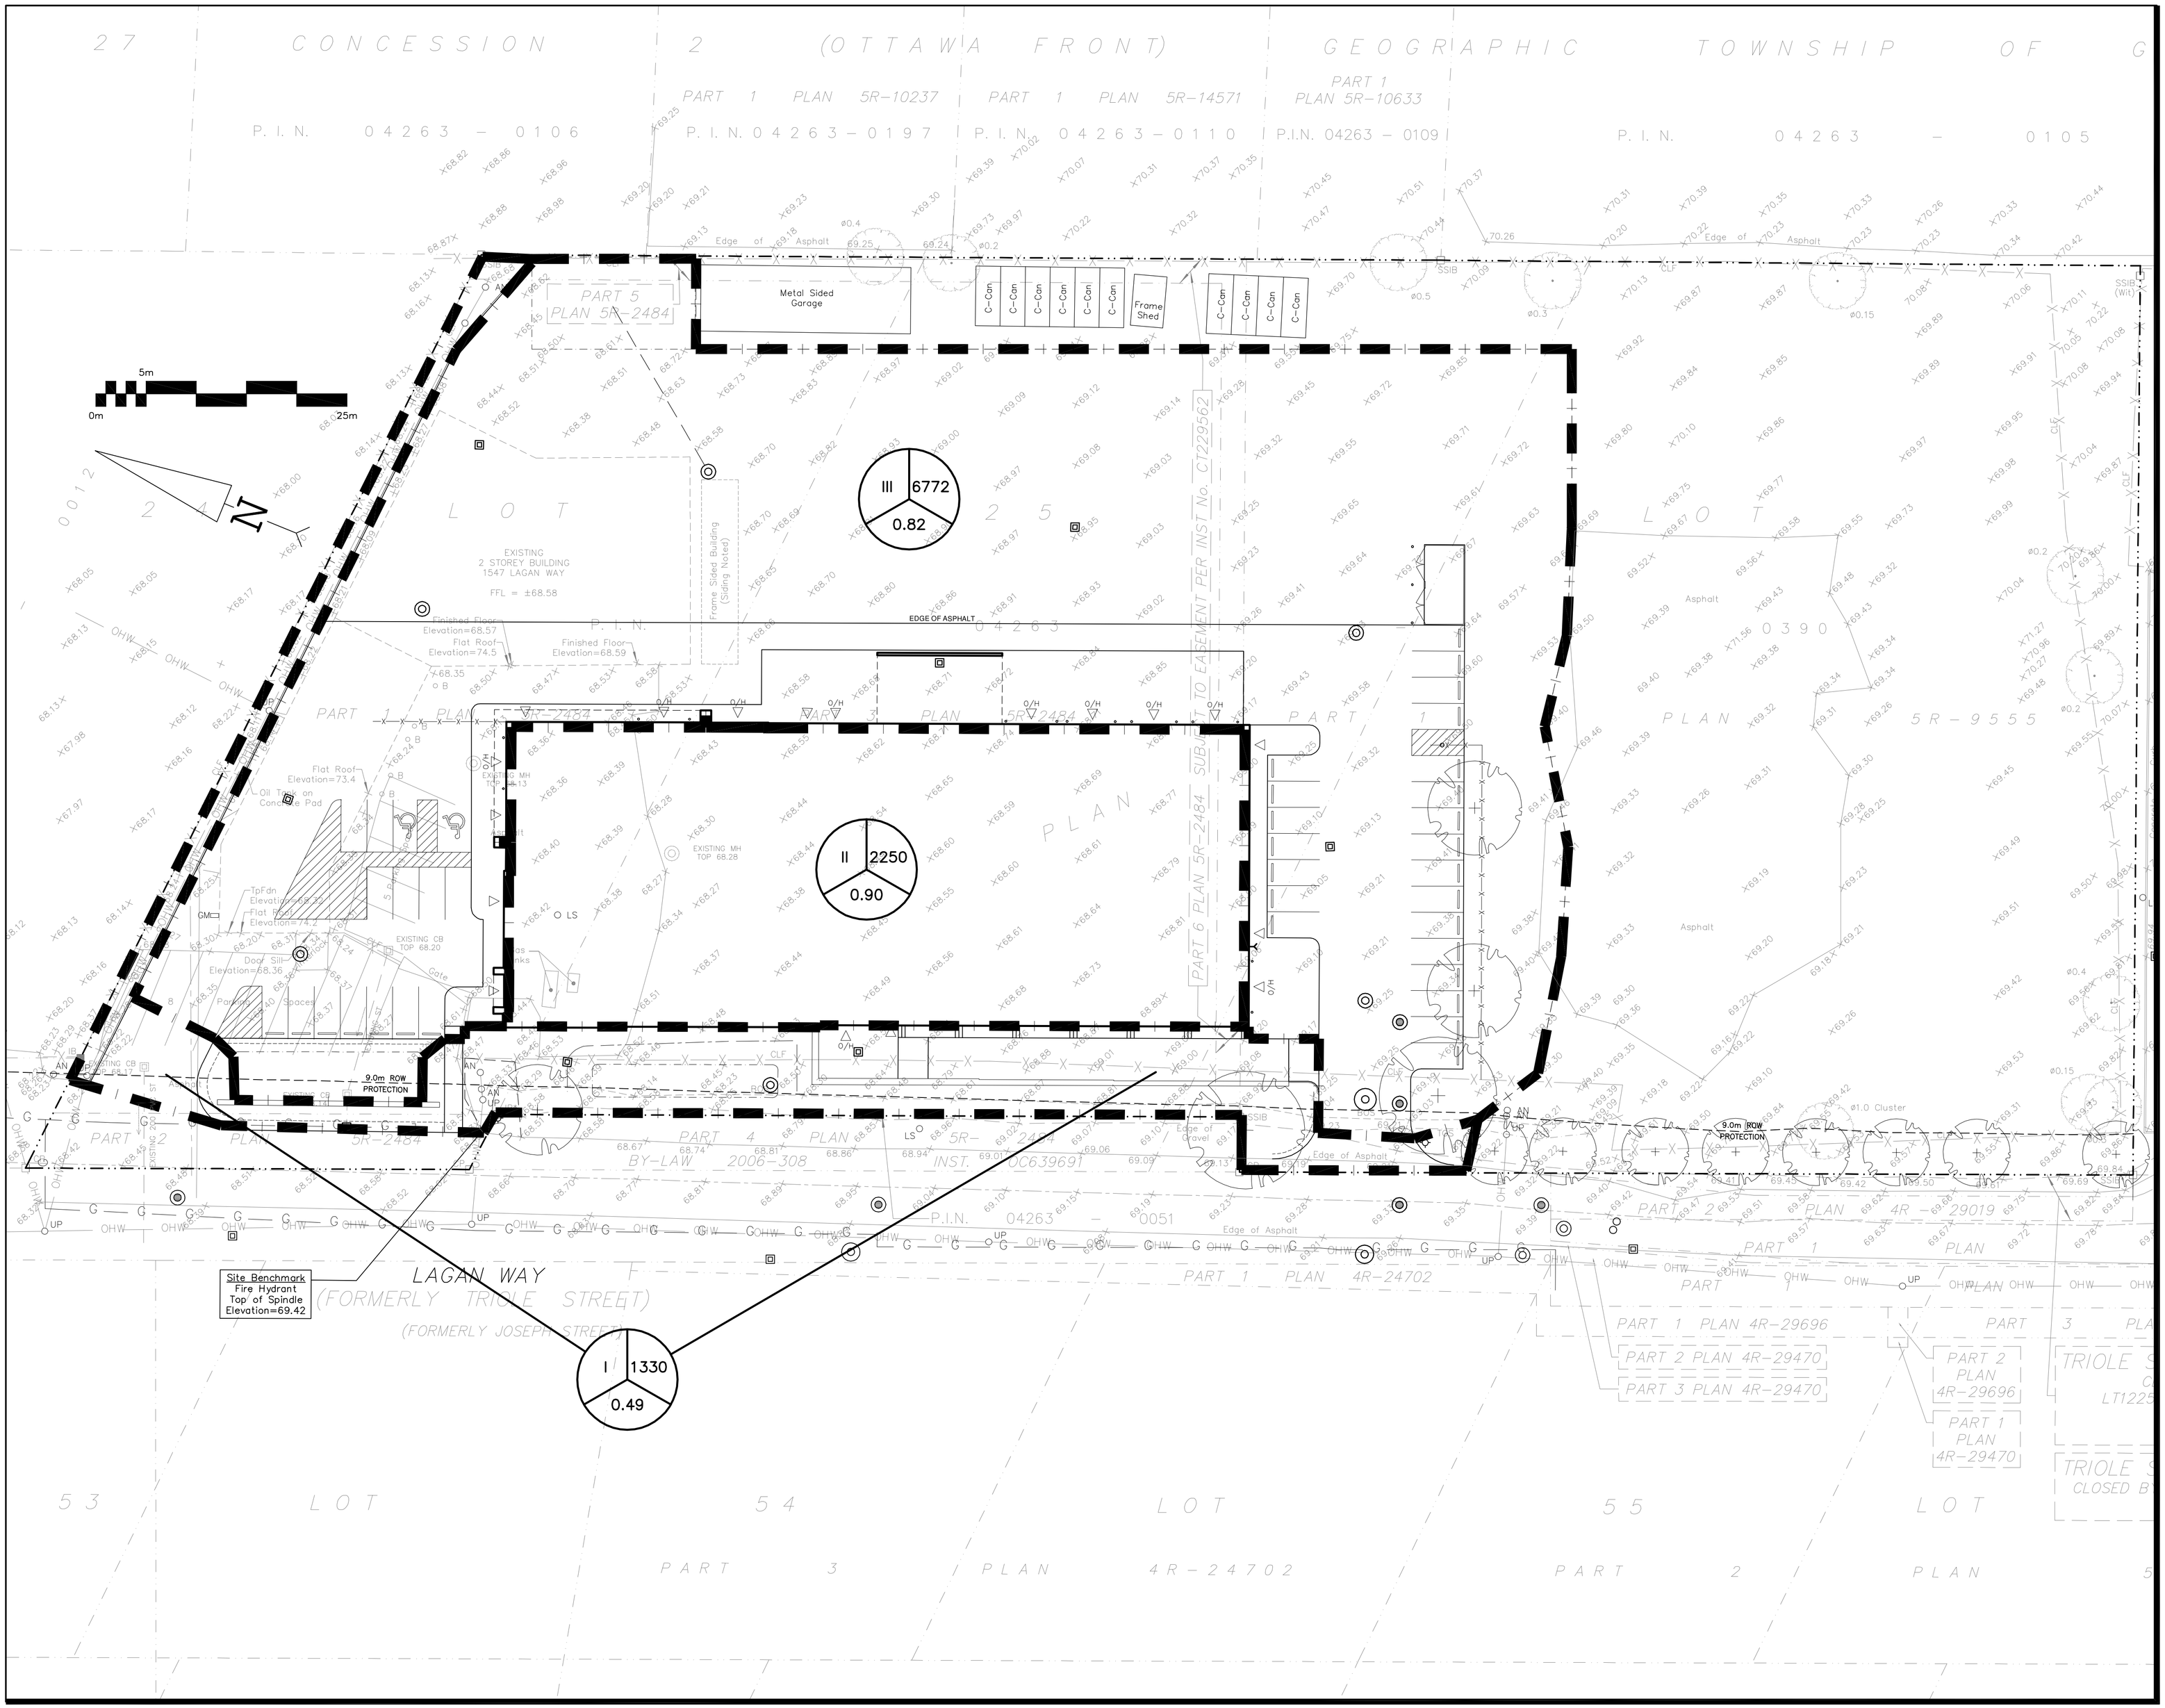

LEGEND

DRAINAGE AREA — AREA (sq.m)

X — XXX

0.XX

5 YEAR RUNOFF COEFFICIENT

KEY PLAN

No.	DATE	REVISION
3	APR 7–26	RE–ISSUED FOR APPROVAL
2	DEC 16–25	ISSUED FOR APPROVAL
1	NOV 13–25	ISSUED FOR COORDINATION

D. B. GRAY ENGINEERING INC.

Stormwater Management - Grading & Drainage - Storm & Sanitary Sewers - Watermain

700 Long Point Circle 613-425-8044

Ottawa, Ontario d.gray@dbgrayengineering.com

Project

PROPOSED DICKIE MOORE RENTALS PROPERTY REDEVELOPMENT
1547 LAGAN WAY
OTTAWA, ONTARIO

Drawing Title

POST–DEVELOPMENT DRAINAGE PLANS

Engineer's Seal

LICENSED PROFESSIONAL ENGINEER
D.B. GRAY
17016502
APR 7–26
PROVINCE OF ONTARIO

NOT VALID UNLESS SIGNED & DATED

Drawn	D.B.G
H. Scale	1:300
V. Scale	
Date	NOV 13–25
Job No.	24022

Drawing No.

C–13 of 13