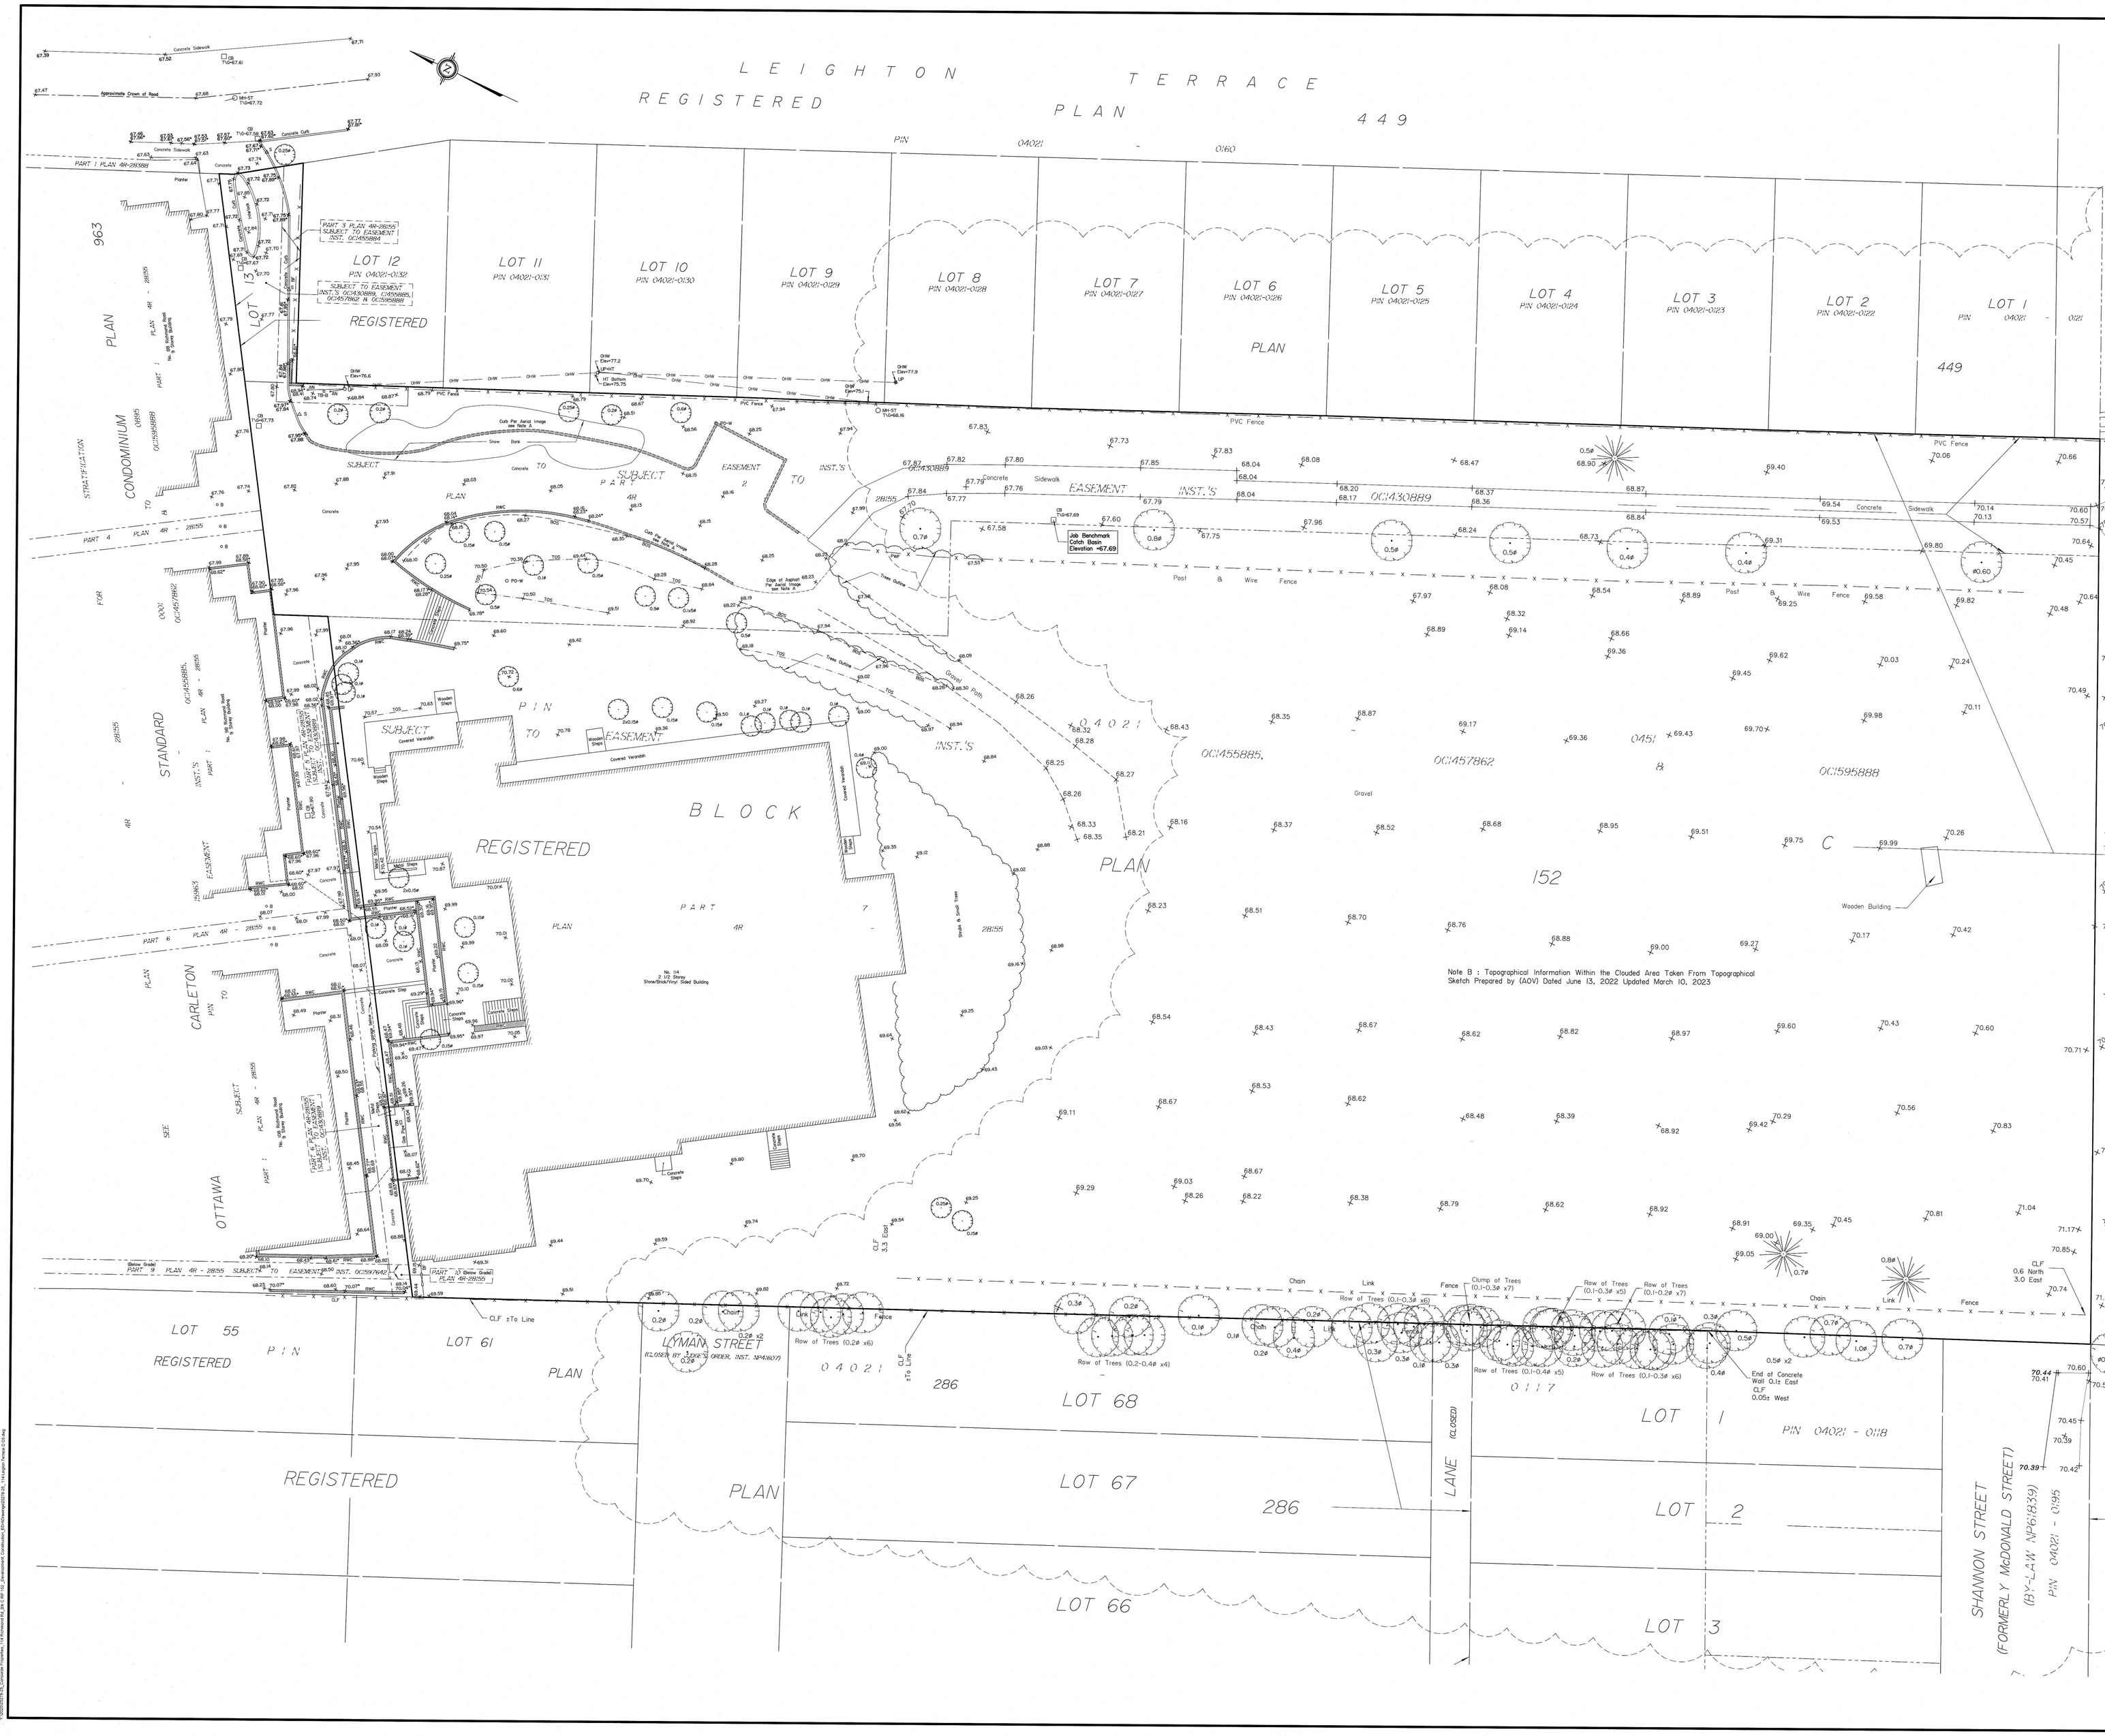
LEIGHTON TERRACE
REGISTERED PLAN 449
LOT 11
LOT 10
LOT 9
LOT 8
LOT 7
LOT 6
LOT 5
LOT 4
LOT 3
LOT 2
LOT 1
LOT 12
REGISTERED PLAN
CONDOMINIUM
STANDARD
CARLETON
OTTAWA
BLOCK
PART Y
PART 4R
SUBJECT TO EASEMENT
EASEMENT INST.'S
OC1430889
OC455885
OC457862
OC595888
Job Benchmark
Catch Basin
Elevation =67.69
Wooden Building
Note B : Topographical Information Within the Clouded Area Taken From Topographical Sketch Prepared by (AOV) Dated June 13, 2022 Updated March 10, 2023
LOT 55
LOT 61
LYMAN STREET
(CLOSED BY TOWN'S ORDER, DIST. 3PH6307)
LOT 68
LOT 67
LOT 66
LANE
LOT 1
LOT 2
LOT 3
PIN 04021 - 0118
SHANNON STREET
(FORMERLY McDONALD STREET)
(BY-L.A.W. №961839)
PIN 04021 - 0195
BLOCK D
REGISTERED PLAN 186
BYRON AVENUE
LOT 33
CONCESSION I
(OTTAWA FRONT)
(NEPEAN)
BRENNAN AVENUE
KENSINGTON AVENUE
LOT 13
LOT 27
LOT 41
REGISTERED PLAN 397
REGISTERED PLAN 350
LOT 189
Speed Bump
Approximate Crown of Road
Concrete Curb
Edge of Asphalt
Asphalt
Gravel
Sidewalk
Concrete
Post & Wire Fence
PVC Fence
Chain Link Fence
Clump of Trees (0.1~0.3# x5)
Row of Trees (0.1~0.3# x7)
Row of Trees (0.2# x6)
Row of Trees (0.2~0.4# x4)
Row of Trees (0.1~0.4# x5)
Row of Trees (0.1~0.3# x6)
End of Concrete Wall 0.1± East
CLF 0.05± West
CLF 0.6 North 3.0 East
CLF 3.5 East
CLF ±To Line
Hydro Pole
Bell Pedestal
Gas Pipe Valve
Gas Meter
Hydro Shed
Concrete Steps
Wood Stairs
Wood Deck
Covered Verandah
No. 04
2 1/2 Storey
Stone/Brick/Vinyl Sided Building
Concrete Sidewalk
Approximate Crown of Road
Concrete Curb
Edge of Asphalt
Gravel
Grass
Trees
Path
Fence
Post & Wire Fence
Chain Link Fence
Approximate Crown of Road
Concrete Curb
Edge of Asphalt
Speed Bump
Concrete Curb
Edge of Asphalt
Concrete Curb
Approximate Crown of Road