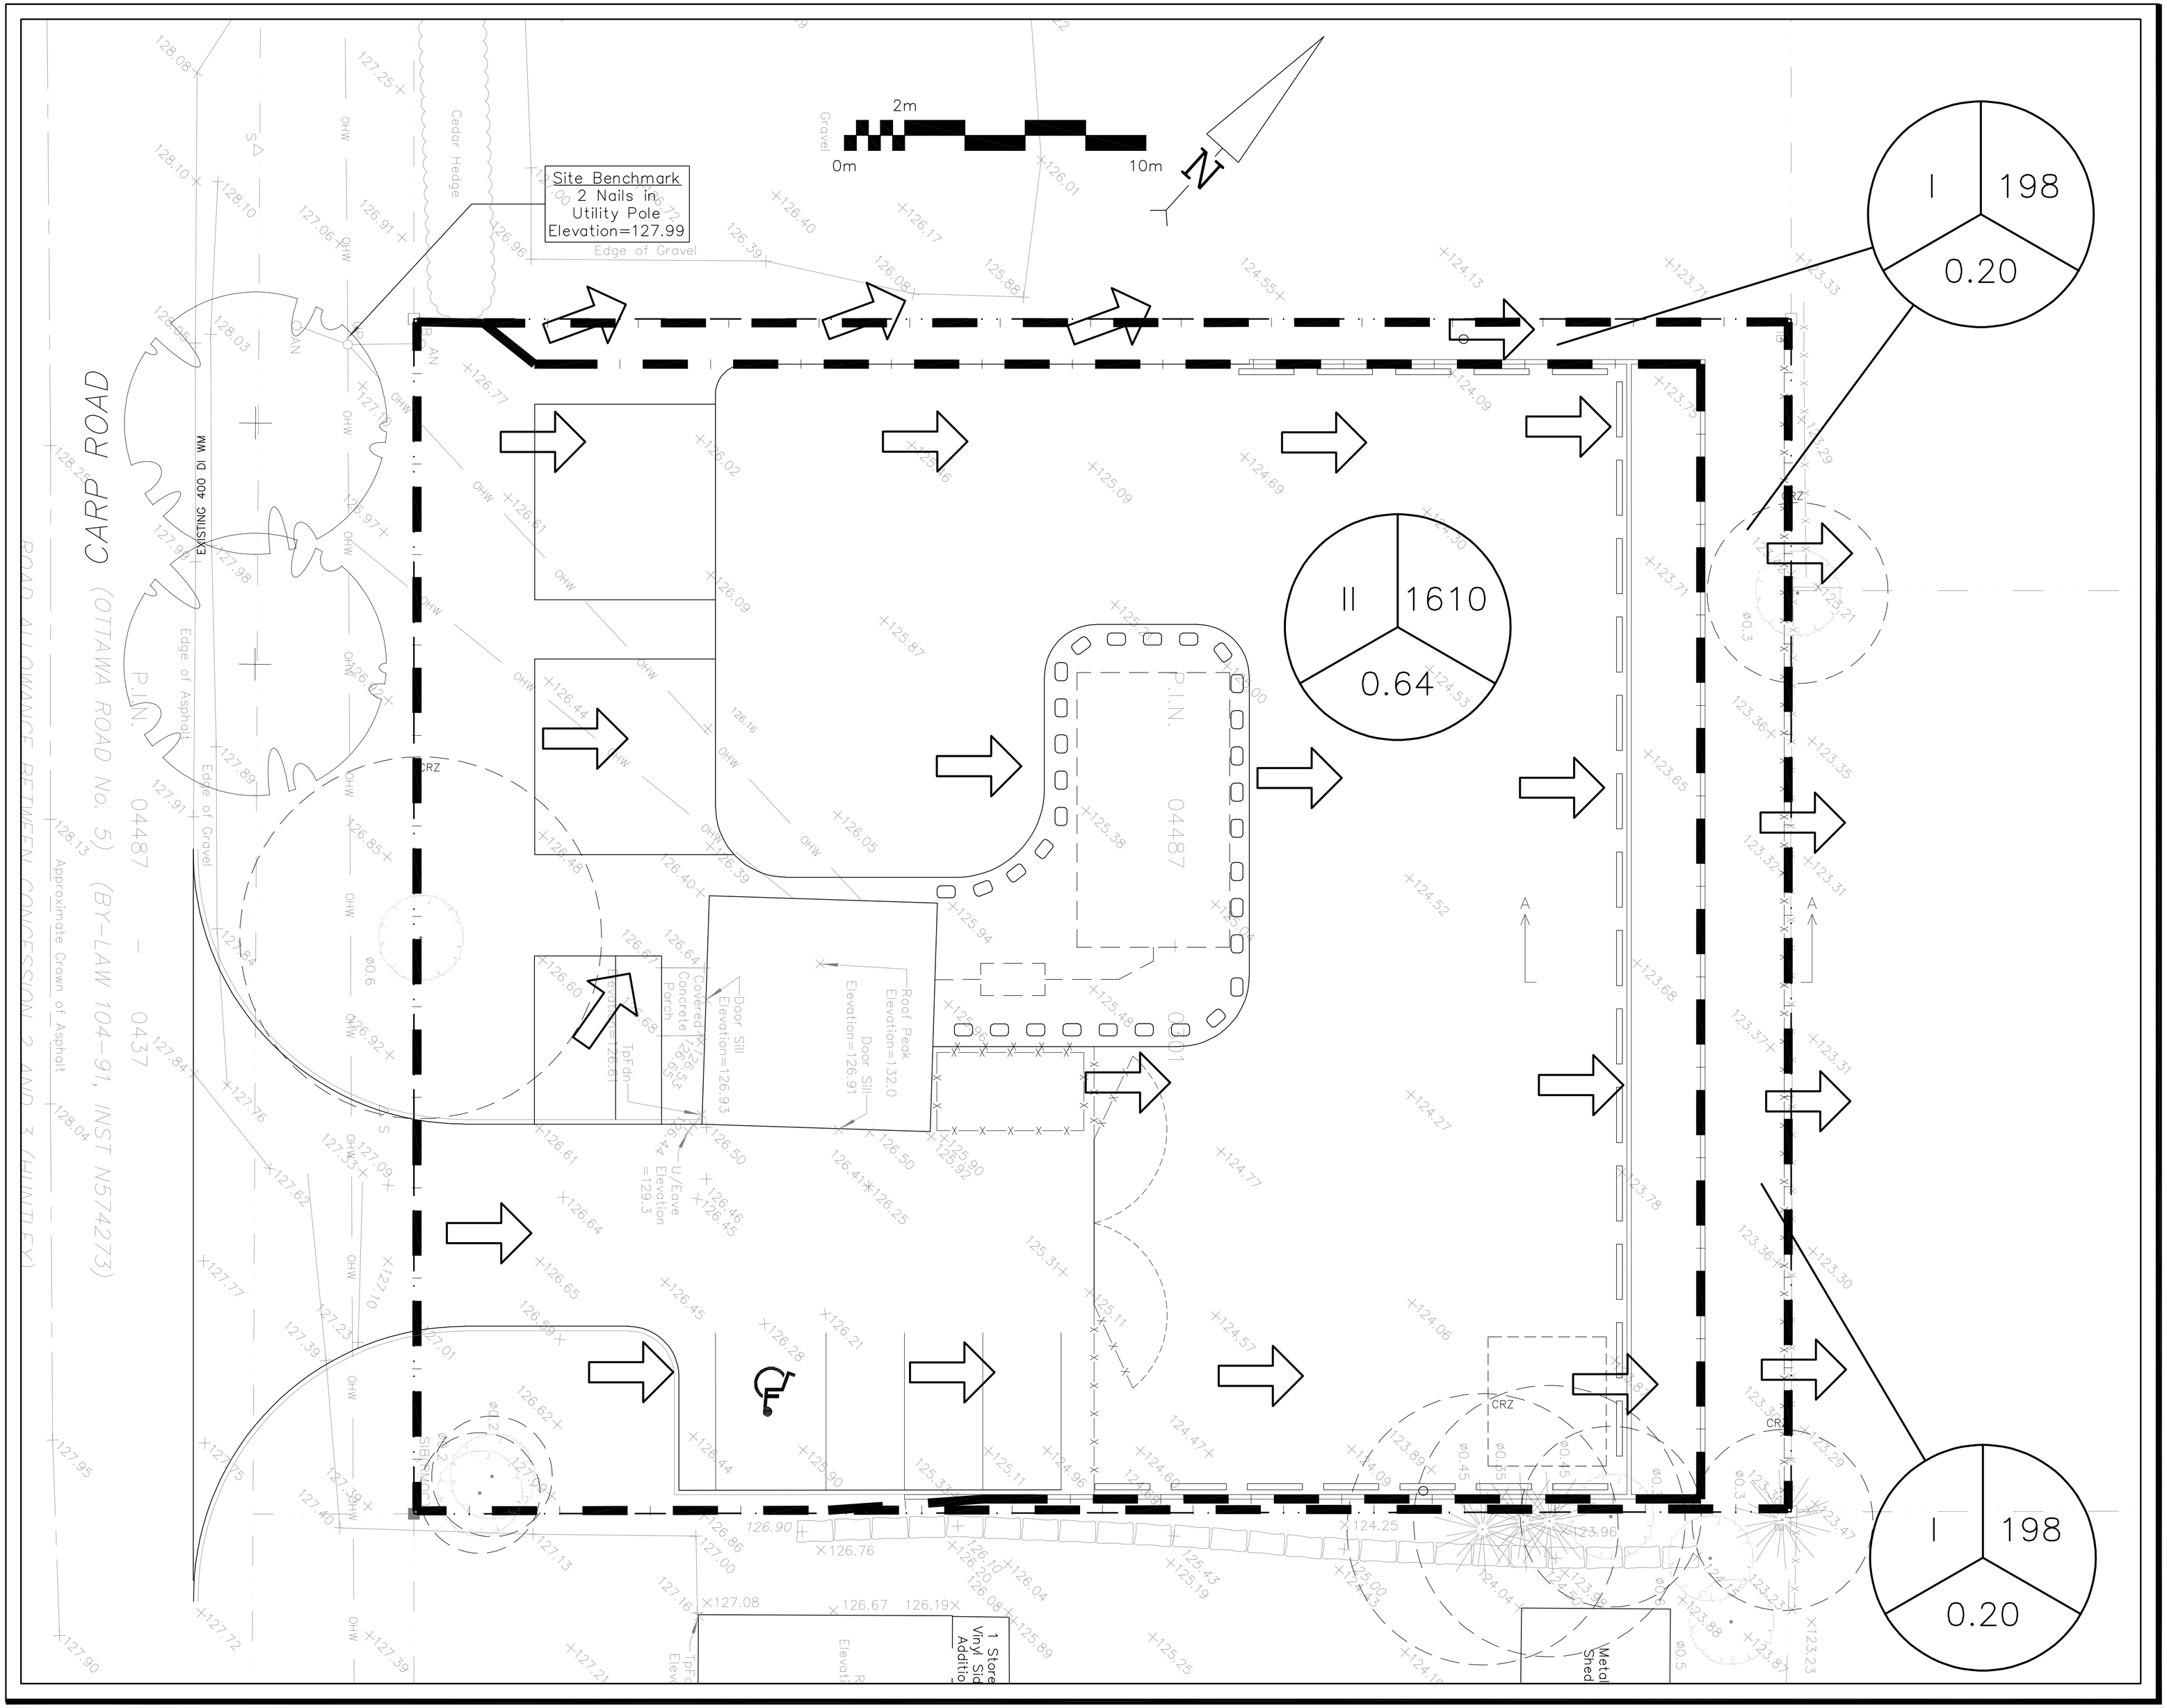

LEGEND

DRAINAGE AREA — AREA (sq.m)

X — XXX

0.XX

5 YEAR RUNOFF COEFFICIENT

KEY PLAN

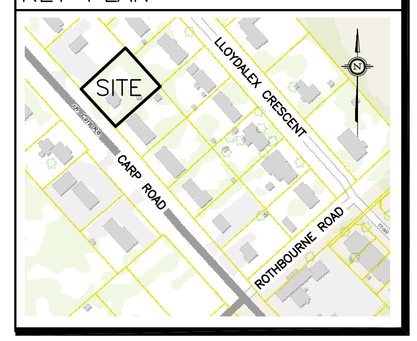

No.	DATE	REVISION
9	MAY 1–26	RE–ISSUED FOR APPROVAL
8	MAY 20–25	RE–ISSUED FOR APPROVAL
7	APR 29–25	RE–ISSUED FOR APPROVAL
6	DEC 17–24	RE–ISSUED FOR APPROVAL
5	JUL 2–24	RE–ISSUED FOR APPROVAL
4	JUL 31–23	RE–ISSUED FOR APPROVAL
3	MAR 24–23	ISSUED FOR APPROVAL
2	DEC 15–22	ISSUED FOR COORDINATION
1	OCT 27–22	PRELIMINARY

D. B. GRAY ENGINEERING INC.

Stormwater Management - Grading & Drainage - Storm & Sanitary Sewers - Watermain

700 Long Point Circle 613-425-8044

Ottawa, Ontario d.gray@dbgrayengineering.com

Project

417 AUTO SALES
2026 CARP ROAD

CARP, ONTARIO

Drawing Title

POST–DEVELOPMENT DRAINAGE PLAN

Engineer's Seal

LICENSED PROFESSIONAL ENGINEER
D.B. GRAY
17016502
MAY 1–26
PROVINCE OF ONTARIO

NOT VALID UNLESS SIGNED & DATED

Drawn	D.B.G
H. Scale	1:100
V. Scale	
Date	OCT 27–22
Job No.	21021

Drawing No.

C–5
of 5

Plan No. 19261 File No. D07–12–23–0037