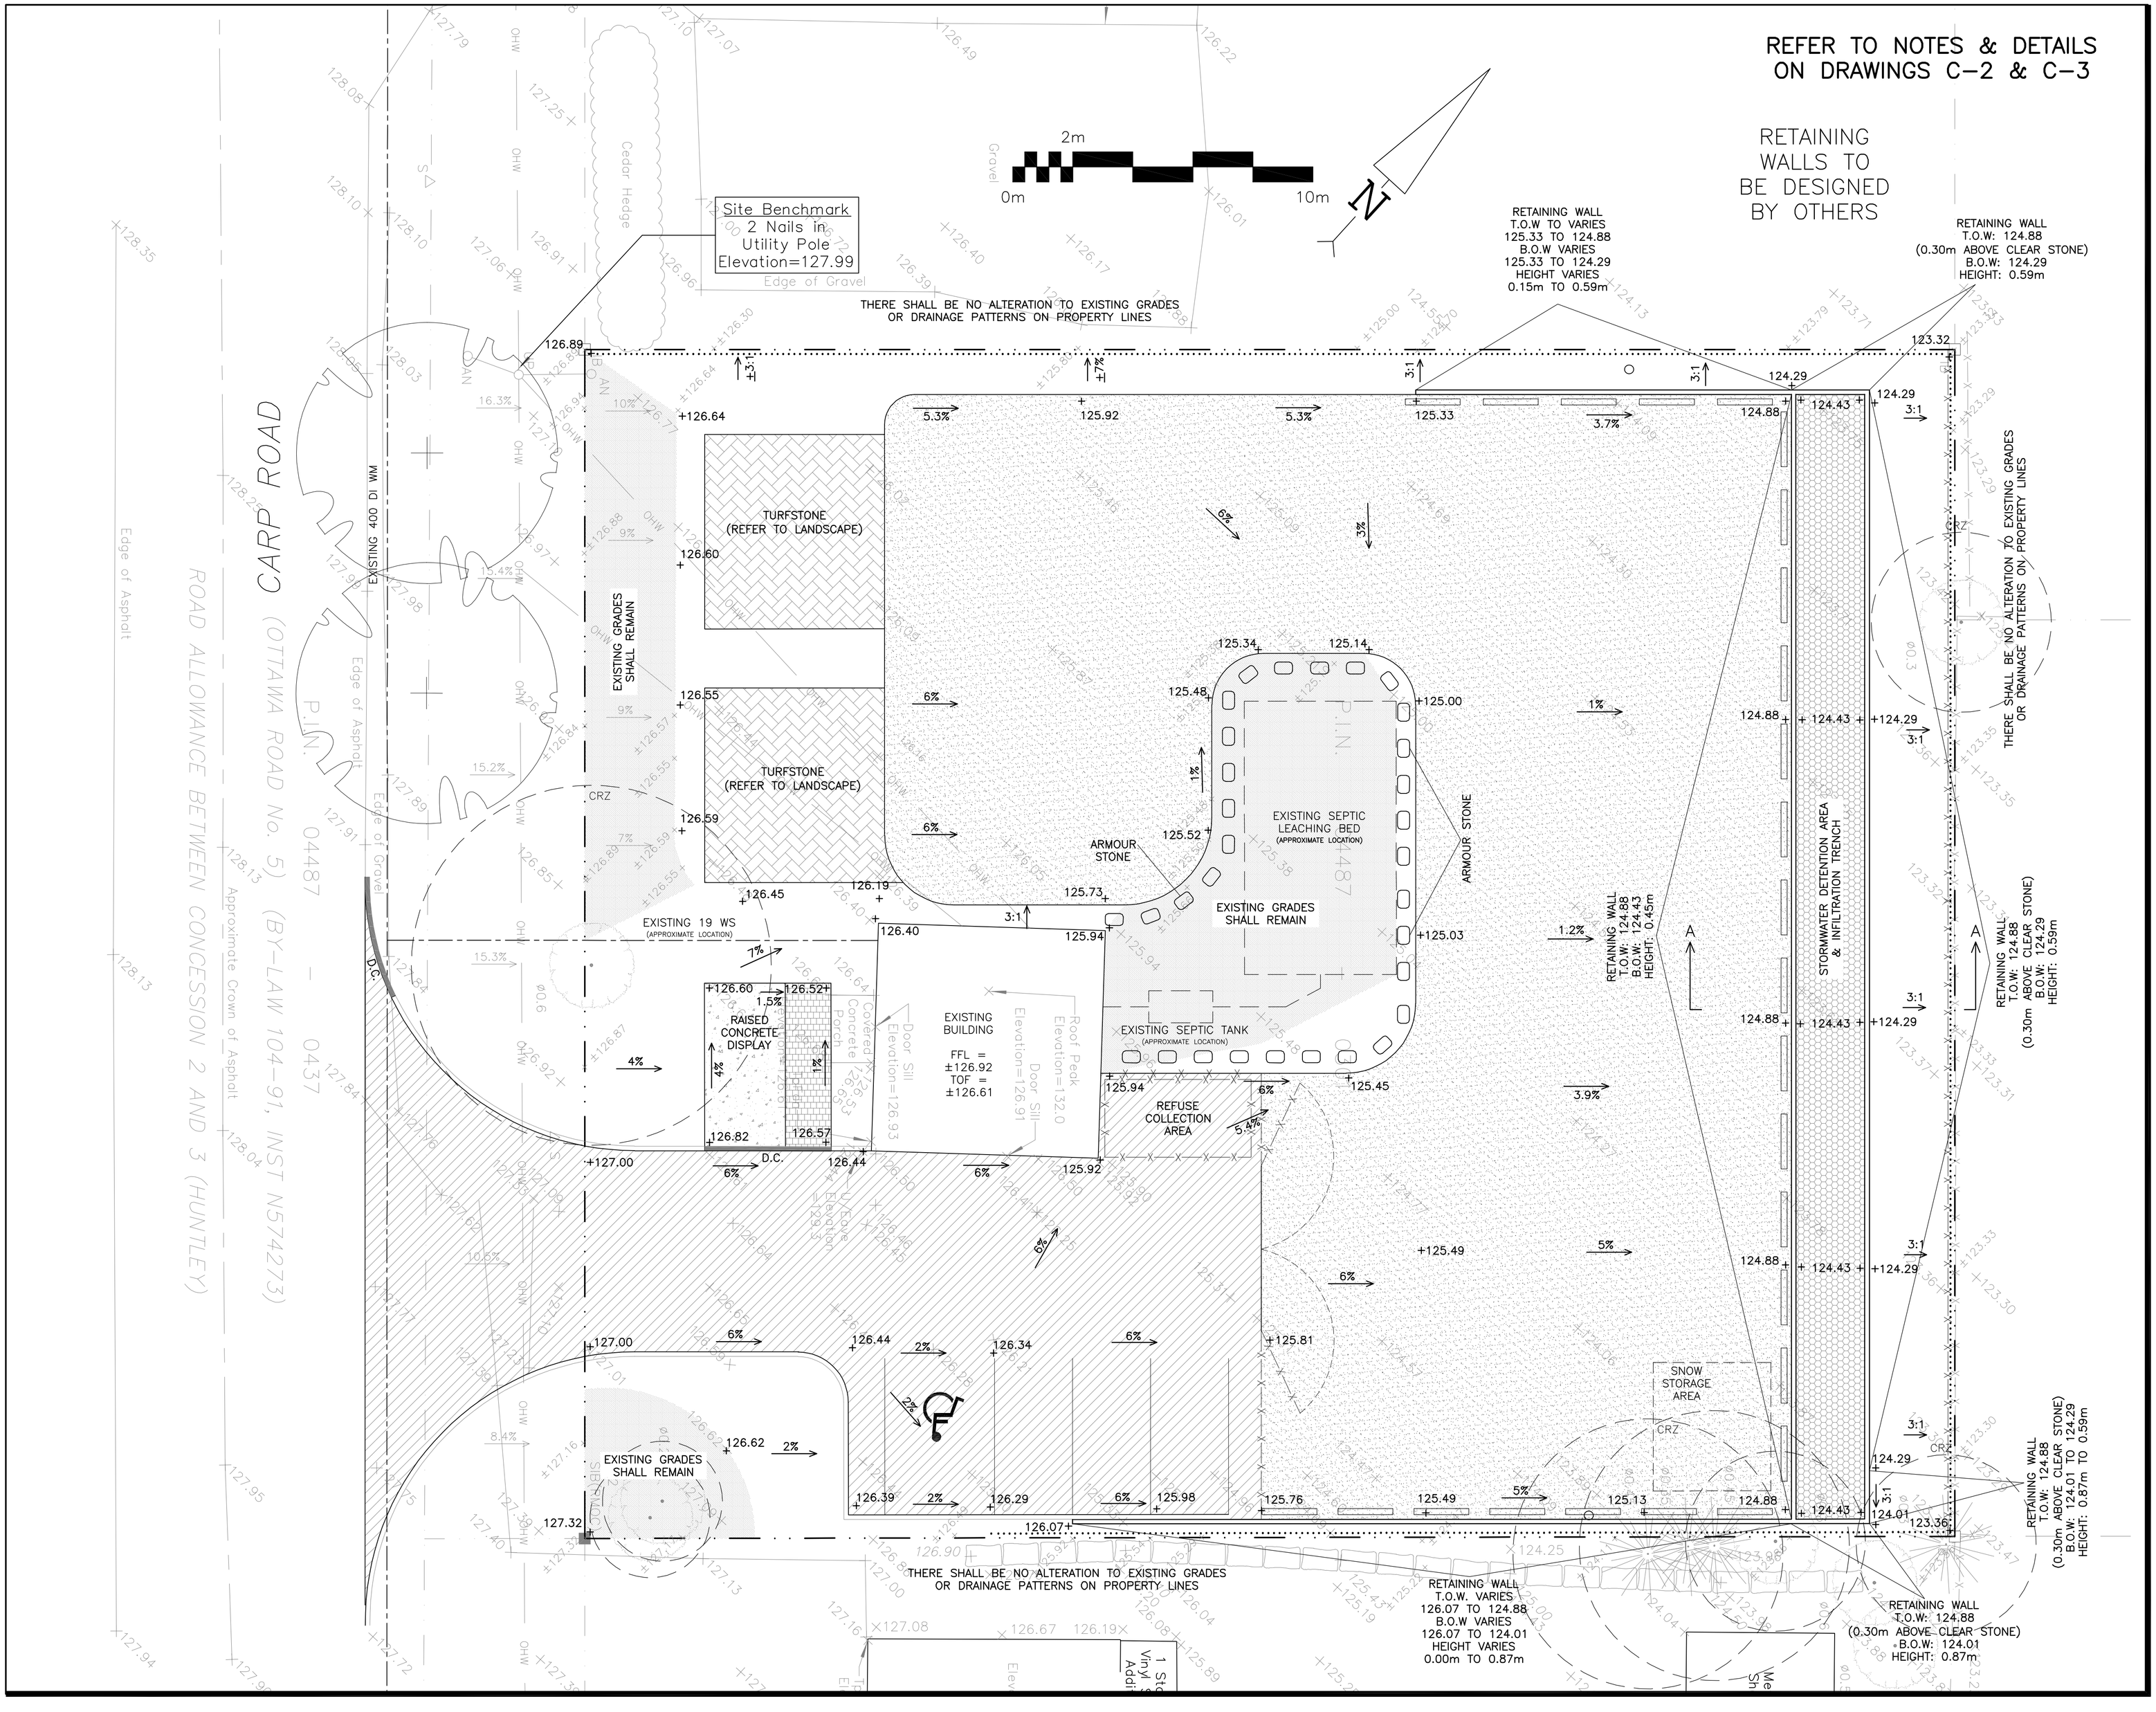

LEGEND

FFL	FINISHED FLOOR ELEVATION
TOF	TOP OF FOUNDATION
	PROPERTY LINE
C.R.Z	CRITICAL ROOT ZONE
WS/WM	WATER SERVICE/WATERMAIN
×99.99	EXISTING GRADE ELEVATION
+99.99	PROPOSED GRADE ELEVATION
2%	EXISTING SLOPE OF GRADE
2%	PROPOSED SLOPE OF GRADE
	150mm BARRIER CURB
D.C	DEPRESSED CURB
	SILT FENCE BARRIER
	ASPHALT PAVEMENT
	GRANULAR PAVEMENT
	INTERLOCK PAVERS
	INFILTRATION TRENCH

KEY PLAN

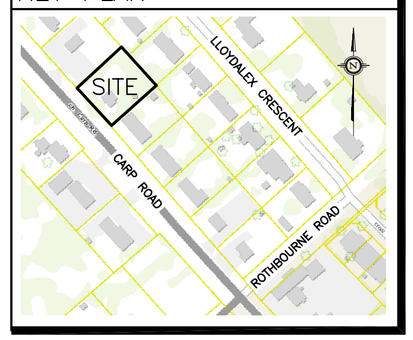

No.	DATE	REVISION
9	MAY 1-26	RE-ISSUED FOR APPROVAL
8	MAY 20-25	RE-ISSUED FOR APPROVAL
7	APR 29-25	RE-ISSUED FOR APPROVAL
6	DEC 17-24	RE-ISSUED FOR APPROVAL
5	JUL 2-24	RE-ISSUED FOR APPROVAL
4	JUL 31-23	RE-ISSUED FOR APPROVAL
3	MAR 24-23	ISSUED FOR APPROVAL
2	DEC 15-22	ISSUED FOR COORDINATION
1	OCT 27-22	PRELIMINARY

D. B. GRAY ENGINEERING INC.
Stormwater Management - Grading & Drainage - Storm & Sanitary Sewers - Watermain
700 Long Point Circle 613-425-8044
Ottawa, Ontario d.gray@dbgrayengineering.com

Project
417 AUTO SALES
2026 CARP ROAD
CARP, ONTARIO

Drawing Title
SITE SERVICING PLAN, GRADING PLAN AND EROSION & SEDIMENT CONTROL PLAN

Engineer's Seal
LICENSED PROFESSIONAL ENGINEER
D.B. GRAY
17016502
MAY 1-26
PROVINCE OF ONTARIO
NOT VALID UNLESS SIGNED & DATED

Drawn	D.B.G
H. Scale	1:100
V. Scale	
Date	OCT 27-22
Job No.	21021

Drawing No.
C-1
of 5

Plan No. 19261 File No. D07-12-23-0037