SEAN MOORE MCIP, RPP
MANAGER, DEVELOPMENT REVIEW - WEST
PLANNING, INFRASTRUCTURE & ECONOMIC
DEVEVELOPMENT DEPARTMENT, CITY OF OTTAWA

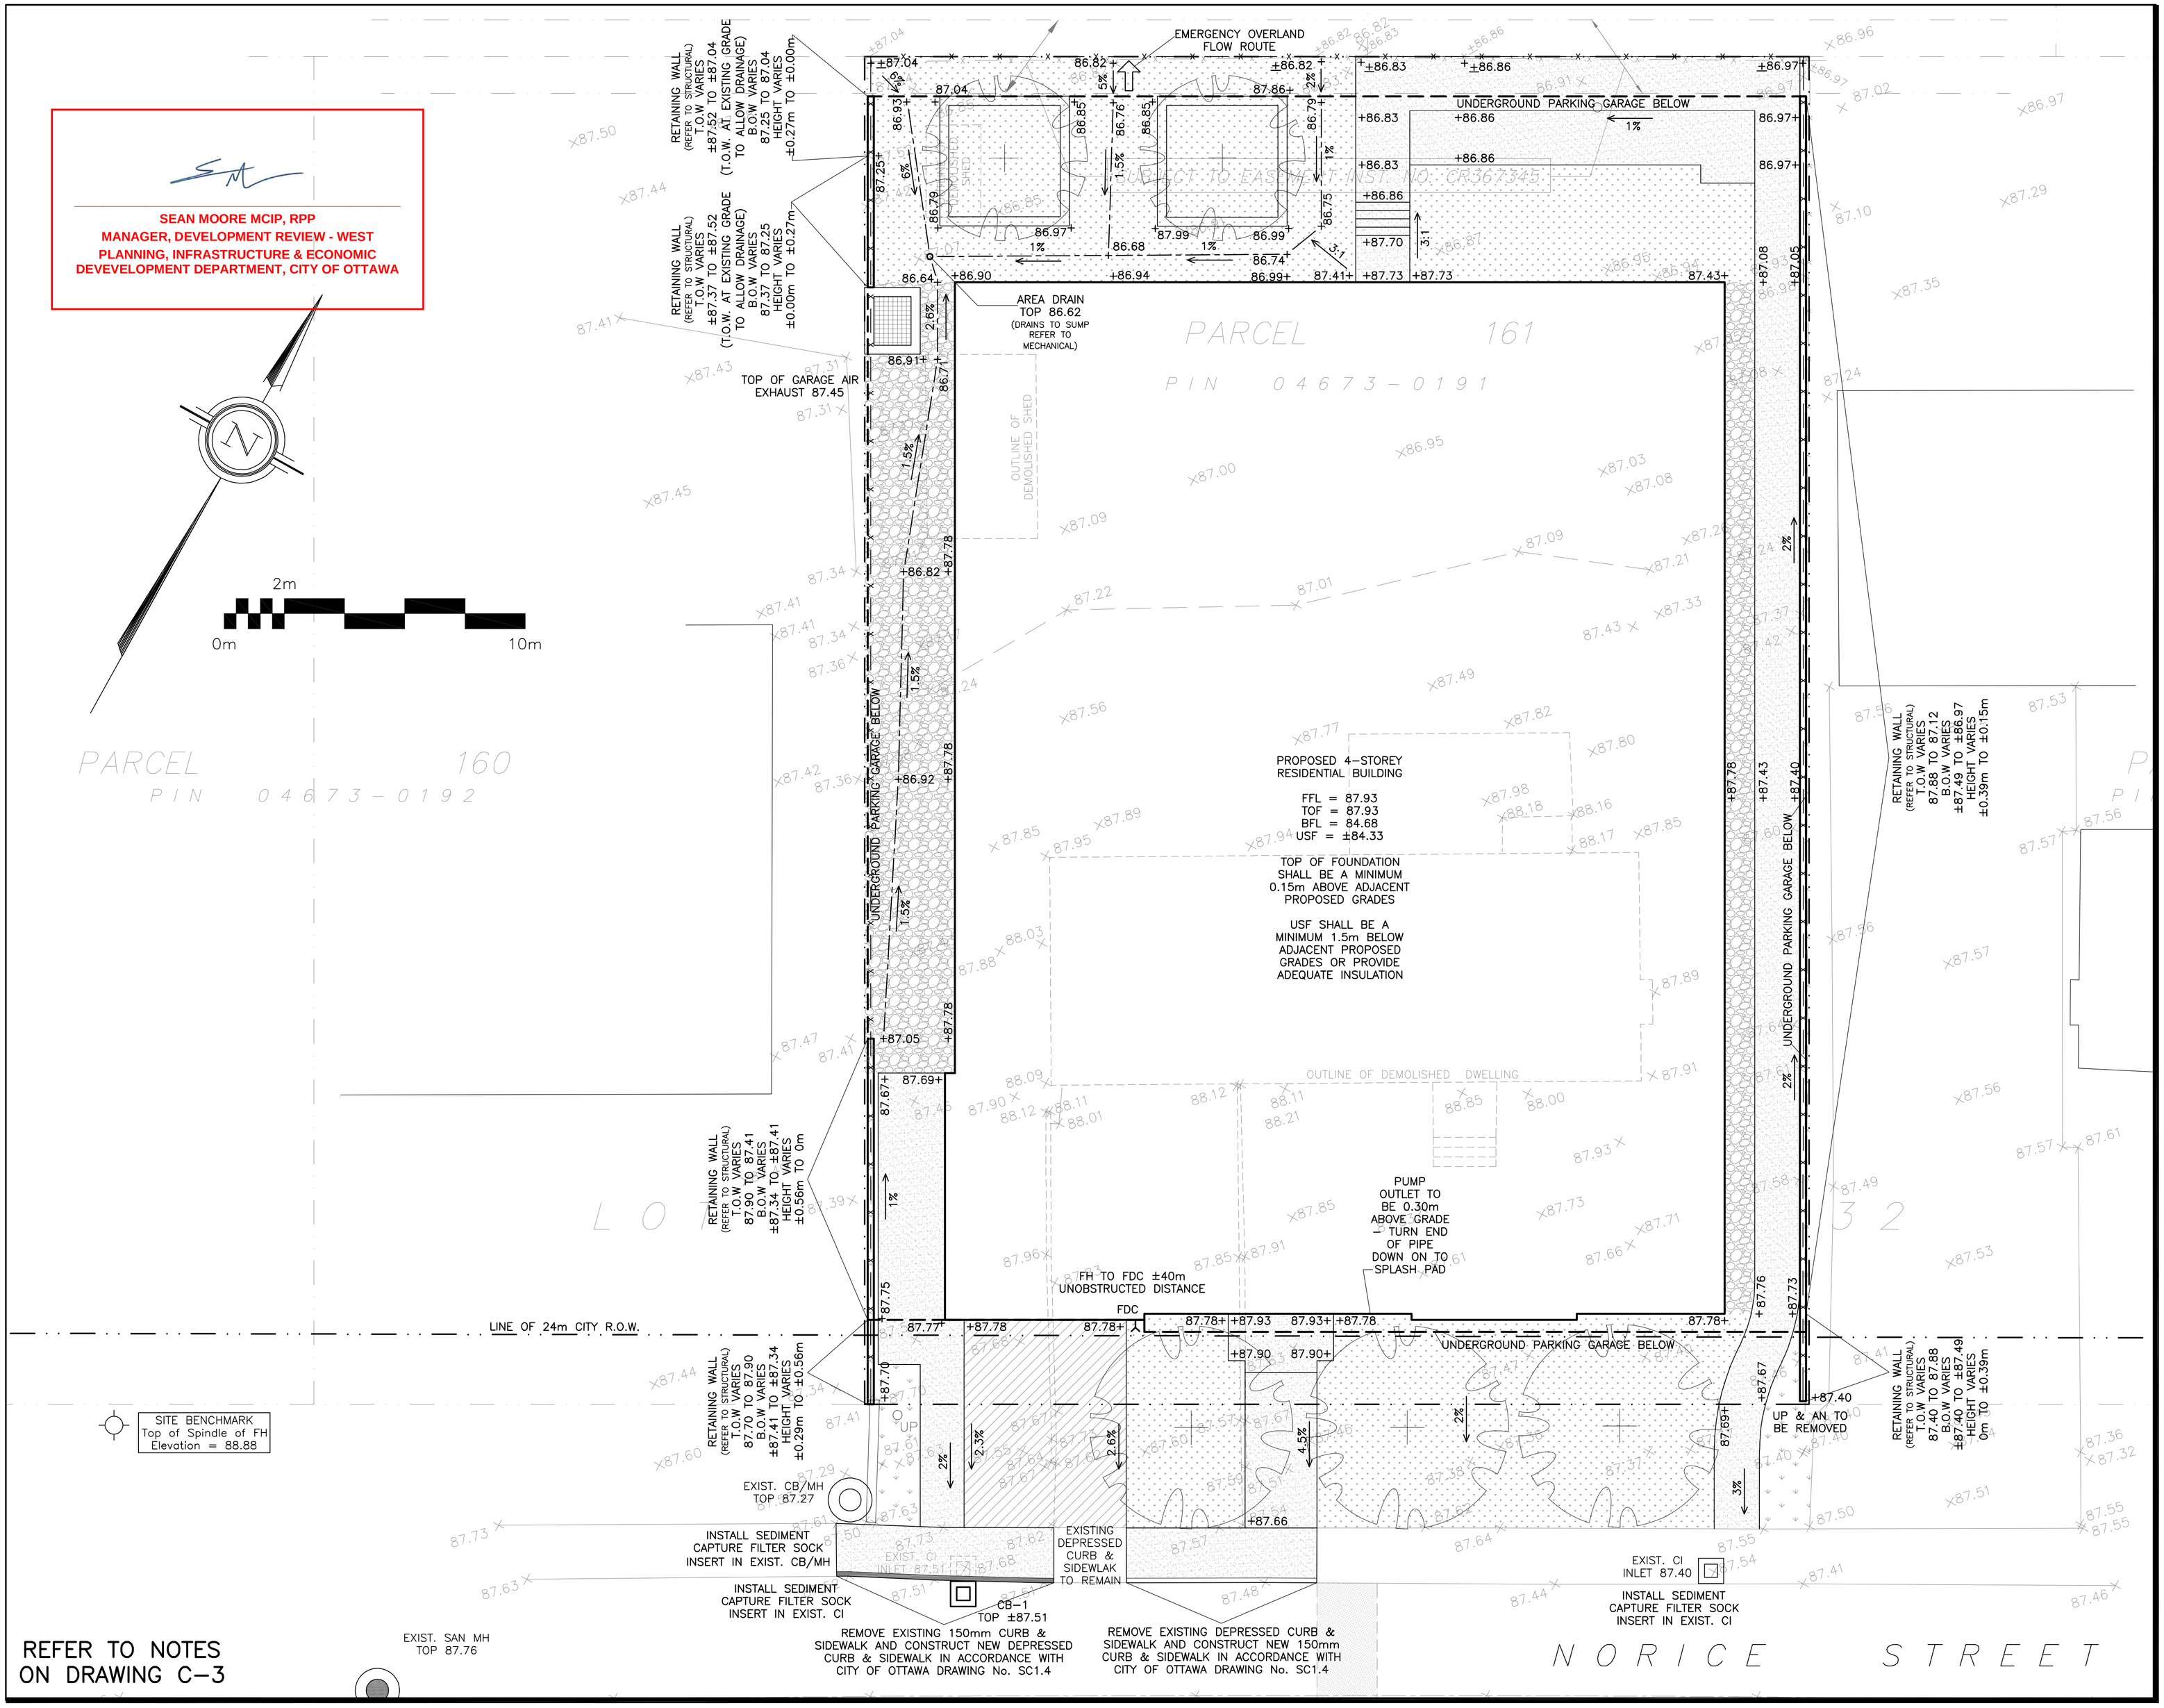

REFER TO NOTES ON DRAWING C–3

LEGEND

FFL	FINISHED FLOOR ELEVATION
TOF	TOP OF FOUNDATION
BFL	BASEMENT FLOOR ELEVATION
USF	UNDERSIDE OF FOOTING
	PROPERTY LINE
CI	CURB INLET CATCH BASIN
CB/MH	CATCH–BASIN/MANHOLE
MH	SANITARY MANHOLE
FH	FIRE HYDRANT
FDC	FIRE DEPARTMENT CONNECTION
x99.99	EXISTING ELEVATION
+99.99	PROPOSED ELEVATION
2%	PROPOSED SLOPE
B.O.S	BOTTOM OF SLOPE
	CENTERLINE OF SWALE
	ASPHALT PAVEMENT
	CONCRETE
	LANDSCAPE

KEY PLAN

No.	DATE	REVISION
9	MAY 7–26	RE–ISSUED FOR APPROVAL
8	MAR 12–26	RE–ISSUED FOR APPROVAL
7	MAR 10–26	RE–ISSUED FOR APPROVAL
6	FEB 6–26	RE–ISSUED FOR APPROVAL
5	OCT 14–25	RE–ISSUED FOR APPROVAL
4	AUG 20–25	RE–ISSUED FOR APPROVAL
3	AUG 9–24	RE–ISSUED FOR APPROVAL
2	OCT 6–23	ISSUED FOR APPROVAL
1	SEP 27–23	PRELIMINARY

D. B. GRAY ENGINEERING INC.
Stormwater Management - Grading & Drainage - Storm & Sanitary Sewers - Watermain
700 Long Point Circle 613-425-8044
Ottawa, Ontario d.gray@dbgrayengineering.com

Project
PROPOSED 4–STOREY RESIDENTIAL BUILDING
193 NORICE STREET
OTTAWA, ONTARIO

Drawing Title
GRADING PLAN AND EROSION & SEDIMENT CONTROL PLAN

Engineer's Seal
LICENSED PROFESSIONAL ENGINEER
D.B. GRAY
17016502
MAY 7–26
PROVINCE OF ONTARIO
NOT VALID UNLESS SIGNED & DATED

Drawn	D.B.G
H. Scale	1:100
V. Scale	
Date	SEP 27–23
Job No.	23104

Drawing No.
C–2
of 6

D07–12–24–0101

#17254