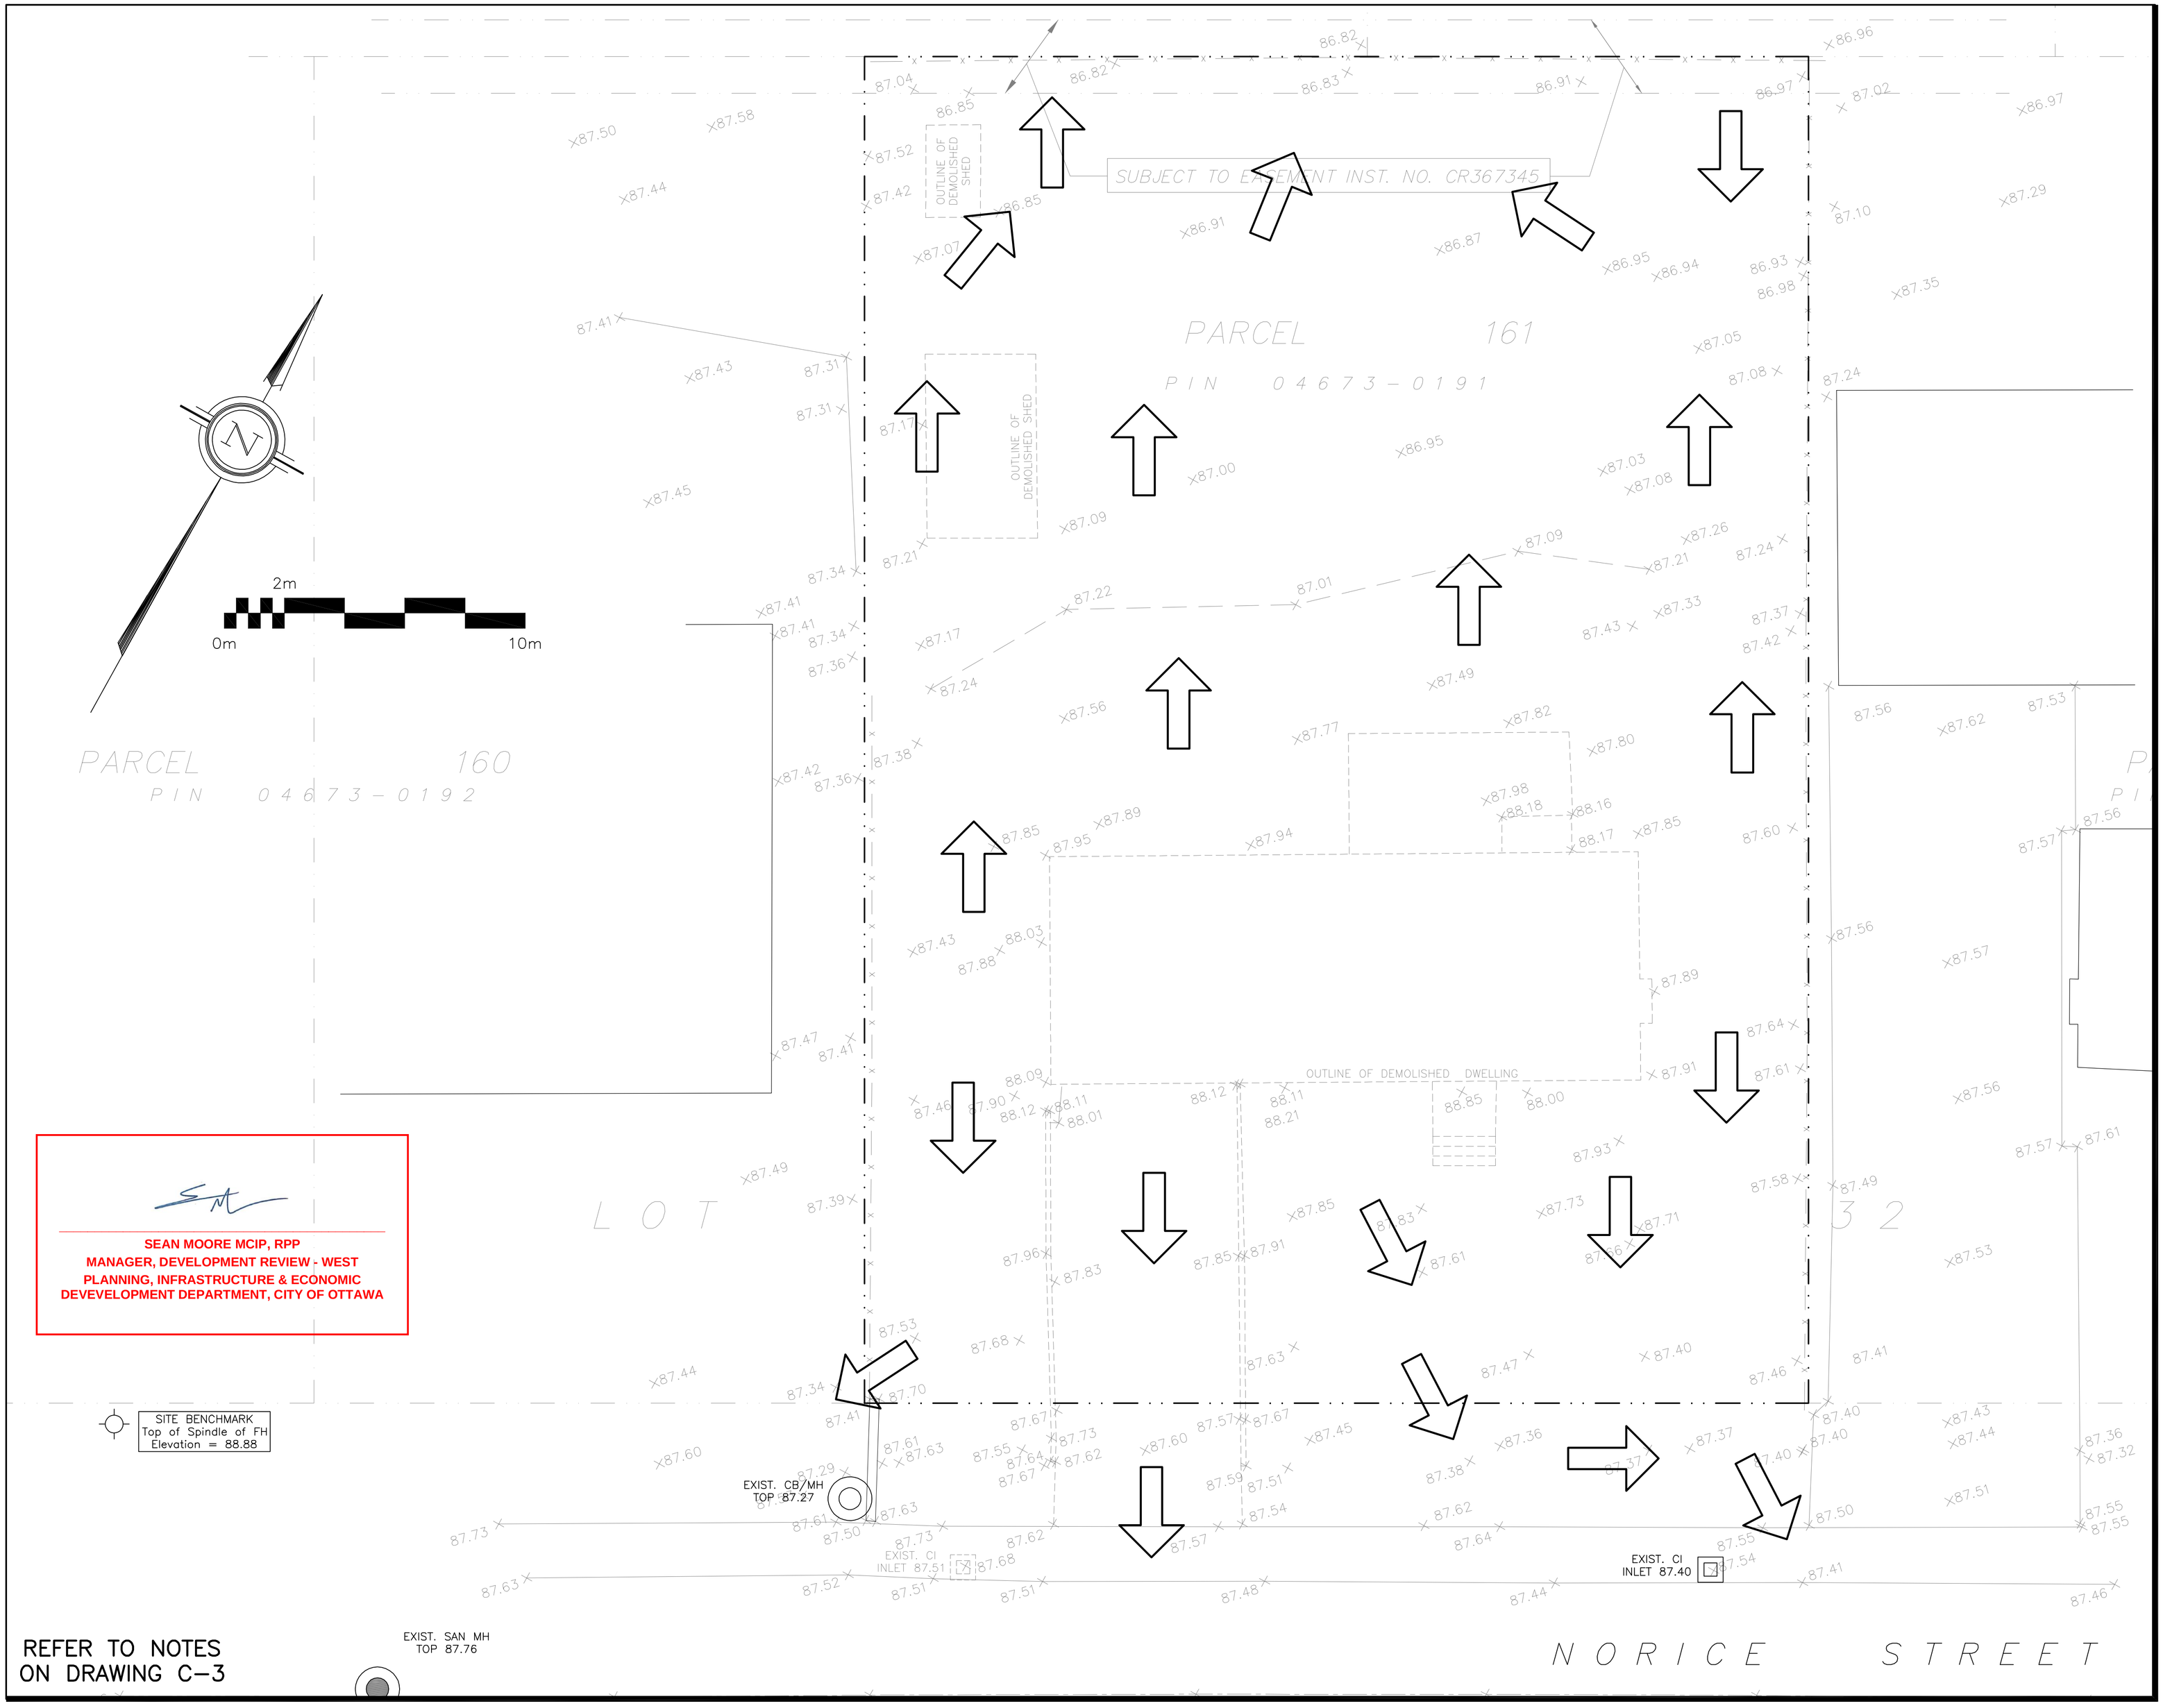

SEAN MOORE MCIP, RPP
MANAGER, DEVELOPMENT REVIEW - WEST
PLANNING, INFRASTRUCTURE & ECONOMIC
DEVEVELOPMENT DEPARTMENT, CITY OF OTTAWA

REFER TO NOTES
ON DRAWING C-3

KEY PLAN

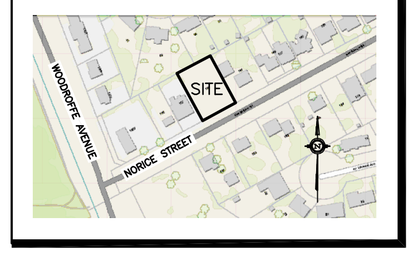

No.	DATE	REVISION
1	AUG 20-25	ISSUED FOR APPROVAL

D. B. GRAY ENGINEERING INC.
Stormwater Management - Grading & Drainage - Storm & Sanitary Sewers - Watermains
700 Long Point Circle 613-425-8044
Ottawa, Ontario d.gray@dbgrayengineering.com

Project
PROPOSED 4-STOREY
RESIDENTIAL BUILDING
193 NORICE STREET
OTTAWA, ONTARIO

Drawing Title
PRE-DEVELOPMENT
DRAINAGE PLAN

Engineer's Seal
LICENSED PROFESSIONAL ENGINEER
D.B. GRAY
17016502
AUG 20-25
PROVINCE OF ONTARIO
NOT VALID UNLESS
SIGNED & DATED

Drawn	D.B.G
H. Scale	1:100
V. Scale	
Date	SEP 27-23
Job No.	23104

Drawing No.
C-5
of 6

D07-12-24-0101

#17254