AHamlin

ALLISON HAMLIN
MANAGER , DEVELOPMENT REVIEW ALL WARDS
PLANNING, DEVELOPMENT & BUILDING SERVICES
DEPARTMENT, CITY OF OTTAWA

2 L.1 PLACEHOLDER
SCALE: NTS

APPROVED
By Allison Hamlin at 1:51 pm, May 21, 2026

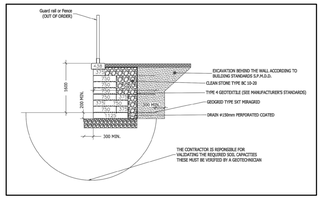

3 L.1 PERMACON RETAINING WALL W FENCE
SCALE: NTS

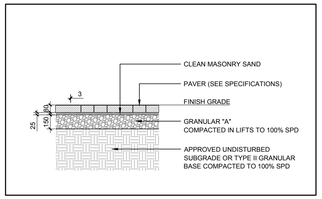

4 L.1 PRECAST CONCRETE PAVERS
SCALE: NTS

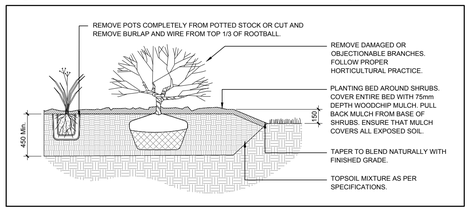

5 L.1 SHRUB / PERENNIAL PLANTING
SCALE: NTS

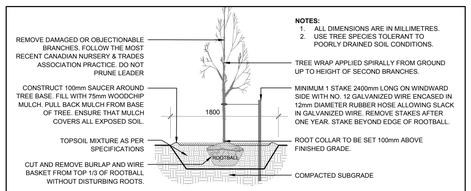

6 L.1 DECIDUOUS TREE PLANTING
SCALE: NTS

GENERAL NOTES

1. IT IS THE RESPONSIBILITY OF THE APPROPRIATE CONTRACTOR OR OFFICIAL TO REPORT ANY ERRORS, OMISSIONS OR DISCREPANCIES ON THIS PLAN WITH ACTUAL SITE CONDITIONS TO THE LANDSCAPE ARCHITECT BEFORE PROCEEDING WITH CONSTRUCTION.
2. THE CONTRACTOR IS TO NOTIFY ALL UTILITY COMPANIES AND AUTHORITIES PRIOR TO ANY EXCAVATION AND ASCERTAIN LOCATIONS OF UNDERGROUND SERVICES.
3. THE CONTRACTOR IS TO REINSTATE ALL AREAS AND ITEMS DAMAGED AS A RESULT OF CONSTRUCTION ACTIVITY.
4. THE CONTRACTOR IS TO COMPLY WITH ALL PERTINENT CODES AND BY-LAWS.
5. THE CONTRACTOR IS TO MAINTAIN A POSITIVE SURFACE RUN-OFF THROUGHOUT THE ENTIRE CONSTRUCTION PERIOD.
6. THE LANDSCAPE ARCHITECT IS NOT RESPONSIBLE FOR SUBSURFACE CONDITIONS.
7. THE CONTRACTOR IS TO IDENTIFY ALL EXISTING TREES TO REMAIN ON SITE WITH THE LANDSCAPE ARCHITECT PRIOR TO CONSTRUCTION.
8. THE CONTRACTOR IS TO STAKE THE PROPOSED LOCATION OF ALL PLANT MATERIAL IN CONJUNCTION WITH THE LANDSCAPE ARCHITECT PRIOR TO EXCAVATION.
9. MINIMUM DISTANCES FOR SELECTED DECIDUOUS TREES ARE AS FOLLOWS:
   - 9.1. BUILDING FOUNDATIONS - 7.5M
   - 9.2. SIDEWALKS - 1.5M
   - 9.3. PUBLIC STREETS - 2.5M
   - 9.4. UNDERGROUND INFRASTRUCTURE - 2.0M
10. ALL TREES WITHIN 1M OF UNDERGROUND UTILITY TRENCHES ARE TO BE EXCAVATED BY HAND.
11. REMOVE ALL PROTECTIVE WRAPPING FROM TREE TRUNKS AFTER INSTALLATION.
12. STAKING OF TREES SHALL ONLY BE PERFORMED IF NECESSARY.
13. ENSURE THAT MULCH IS PULLED BACK A MINIMUM DISTANCE OF 75MM FROM BASE OF TREE TRUNK.

PROPOSED PLANT LIST

(QTY / SP)

KEY	QTY	BOTANICAL NAME	COMMON NAME	SIZE	CONDITION	REMARKS	ORIGIN	PROPOSED LOCATION
TREES								
AS	1	*Acer* x freemanii	Freeman's Maple	50mm cal.	B&B		Native	2040 Arrowsmith Dr.
AP	1	*Acer palmatum 'Wolff'*	Emperor Japanese Maple	50mm cal.	B&B		Non-Native	2040 Arrowsmith Dr.
CO	2	*Celtis occidentalis*	Hackberry	50mm cal.	B&B		Native	2040 Arrowsmith Dr.
GB	2	Ginkgo biloba	Maidenhair Tree	50mm cal.	B&B	Male	Introduced	2040 Arrowsmith Dr.
GD	2	*Gleditsia tricanthos var inermis* 'Draves'	Streetkeeper Honeylocust	50mm cal.	B&B		Cultivar	2040 Arrowsmith Dr.
QM	1	*Quercus macrocarpa*	Bur Oak	50mm cal.	B&B		Native	2040 Arrowsmith Dr.
WS	3	*Picea glauca*	White Spruce	2000mm ht.	B&B		Native	2040 Arrowsmith Dr.
SHRUBS								
Bt	6	*Berberis thunbergii* 'Concorde'	Concorde Barberry	300mm ht.	Potted	Space 800 mm o.c.	Cultivar	2040 Arrowsmith Dr.
Ca	2	*Cornus alternifolia*	Pagoda dogwood	2000mm ht.	Stringball	Space 3000 mm o.c.	Native	2040 Arrowsmith Dr.
Cs	29	*Cornus sericea* 'Farrow' Arctic Fire	Red Twig Dogwood	600mm ht.	Potted	Space 1000 mm o.c.	Cultivar	2040 Arrowsmith Dr.
Ha	34	*Hydrangea arborescens* 'Annabelle'	Annabelle Hydrangea	3 gal. pot	Potted	Space 800 mm o.c.	Cultivar	2040 Arrowsmith Dr.
Hp	3	*Hydrangea paniculata* 'Peegee'	Peegee Hydrangea	1200mm ht.	Potted		Cultivar	2040 Arrowsmith Dr.
Sa	7	*Spiraea x arguta*	Garland Spirea	800mm spr.	Potted	Space 1000 mm o.c.	Cultivar	2040 Arrowsmith Dr.
Sj	27	*Spiraea japonica* 'Goldmound'	Goldmound Spirea	500 mm ht.	Potted	Space 800 mm o.c.	Cultivar	2040 Arrowsmith Dr.
PERENNIALS/ GRASSES								
ck	37	*Calamagrostis* 'Karl Foerster'	Karl Foerster Grass	250mm pot	Potted	Space 800 mm o.c.	Cultivar	2040 Arrowsmith Dr.
hr	26	*Hemerocallis* 'Ruby Stella'	Ruby Stella Daylily	150mm pot	Potted	Space 300 mm o.c.	Cultivar	2040 Arrowsmith Dr.
ps	46	*Phalaris arundinacea* 'Strawberries & Cream'	Strawberries & Cream Ribbon Grass	250mm pot	Potted	Space 600 mm o.c.	Cultivar	2040 Arrowsmith Dr.

PROPOSED TREE AND PLANT LIST NOTES

1. SOIL VOLUME CALCULATIONS ARE BASED ON A DEPTH OF 1.5M.
2. THE LANDSCAPE PLAN WAS PREPARED IN CONJUNCTION WITH THE GEOTECHNICAL INVESTIGATION (FEBRUARY 02, 2023, EXP). TREE SETBACK FROM BUILDING EQUAL TO THEORETICAL MATURE HEIGHT OF TREE.

PROPOSED TREE SOIL VOLUME CHART

TREE TYPE/SIZE	SINGLE TREE SOIL VOLUME (m^3)	MULTIPLE TREE SOIL VOLUME (m^3/tree)
Small	*25	*15
Medium / Conifer	25	15
Large	30	18

* SOIL VOLUME FOR SMALL TREES INCREASED DUE TO PRESENCE OF SENSITIVE MARINE CLAY SOILS.

TREE CANOPY COVER

CANOPY COVER DIAGRAM

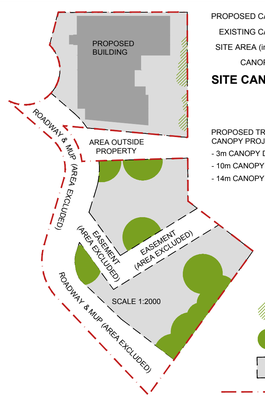

CANOPY CALCULATION TOTALS

PROPOSED CANOPY COVERAGE:	867m^2
EXISTING CANOPY COVERAGE:	74m^2
SITE AREA (incl. building footprint):	4116m^2
CANOPY COVER TARGET:	40%

SITE CANOPY COVER: 22.9%

PROPOSED TREES SHOWN AT 40-YEAR CANOPY PROJECTIONS:
- 3m CANOPY DIAMETER FOR SMALL TREES
- 10m CANOPY DIAMETER FOR MEDIUM TREES
- 14m CANOPY DIAMETER FOR LARGE TREES

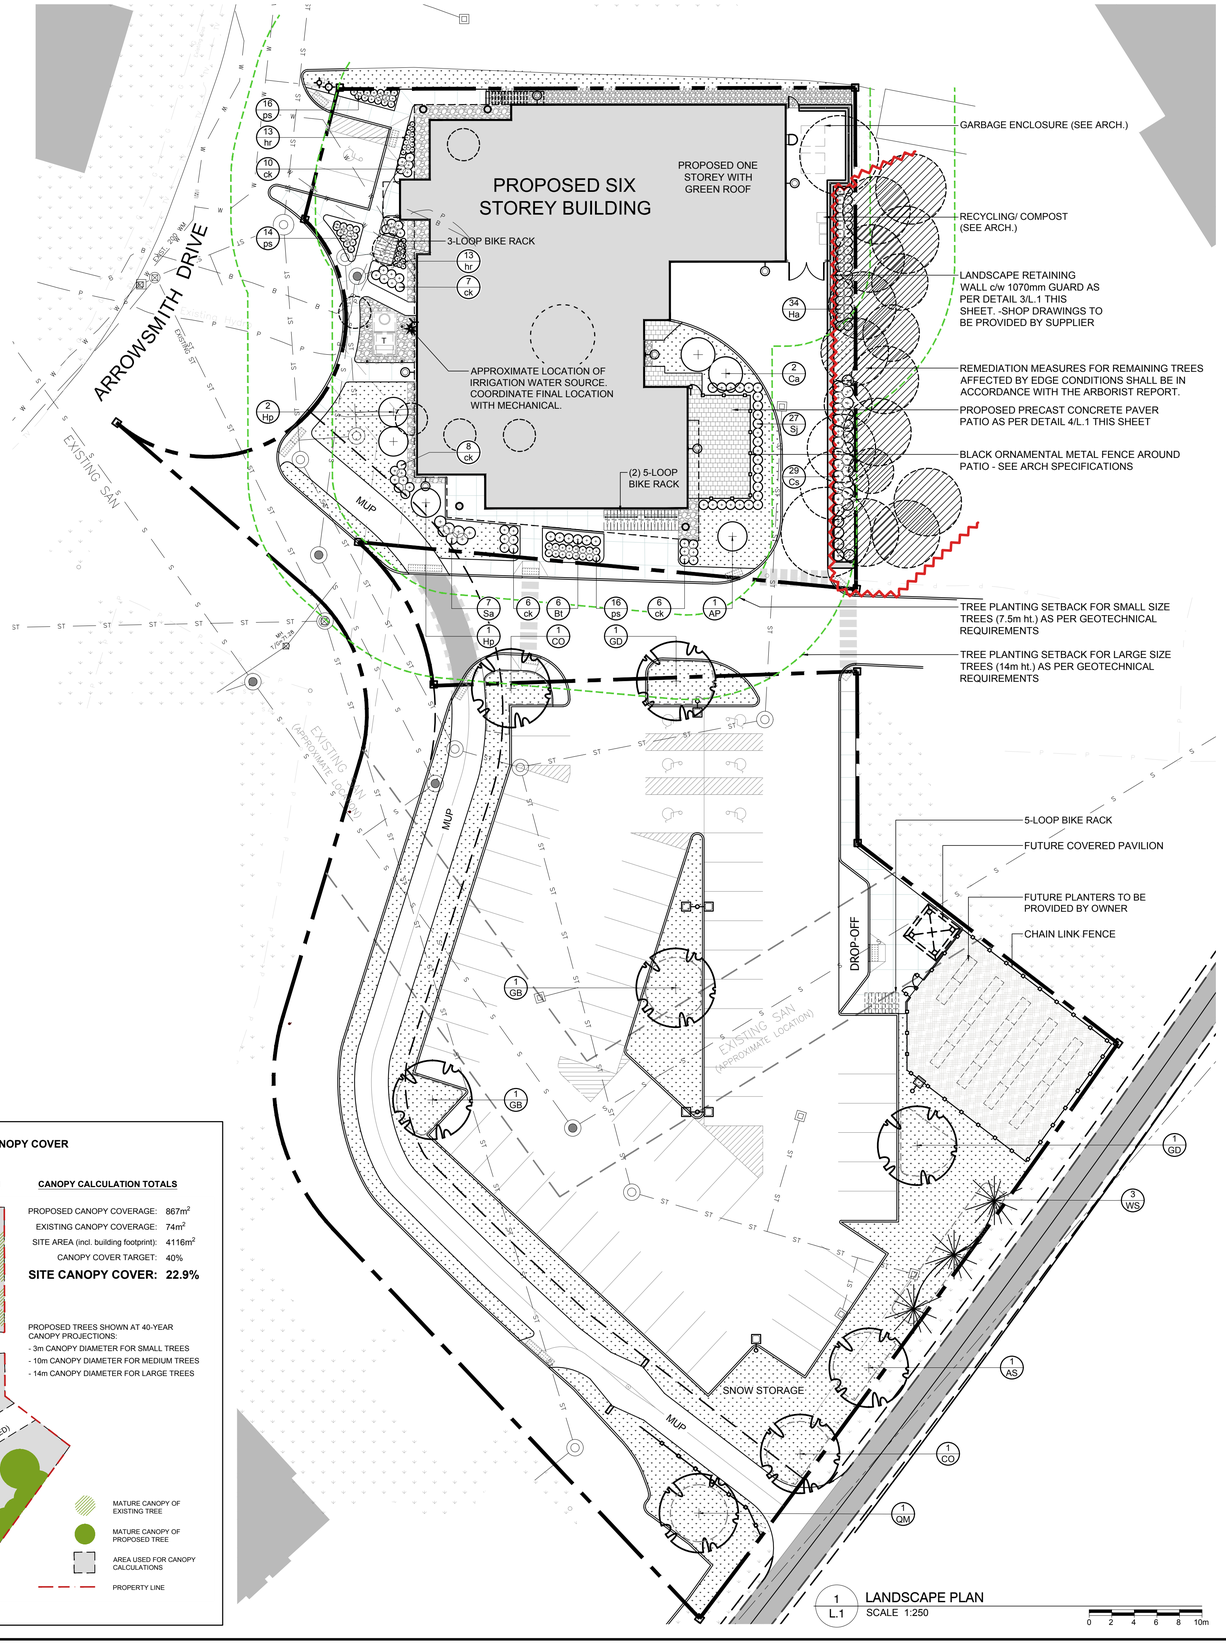

1 L.1 LANDSCAPE PLAN
SCALE 1:250
0 2 4 6 8 10m

CLIENT

Vandenberg & Wildeboer A·R·C·H·I·T·E·C·T·S
www.vwarchitects.ca Telephone: 613.247.0144 Facsimile: 613.271.8469 mail@vwarchitects.ca
•1565 OLD STORE LODGE • 160 RLANKCHKOOR WAY • OTTAWA, ONTARIO • CNT2A0 • K2K 3H9•

CONSULTANTS

SURVEYORS: **FARLEY, SMITH & DENNIS SURVEYING LTD.**
275-30 Colonnade Road
Ottawa, ON K2E 7J6
P: (613) 727-8226
E: fsdsurveys@bell.et.ca

MECHANICAL /ELECTRICAL ENGINEERS: Smith + Andersen
1600 Carling Ave #330,
Ottawa, ON K1Z 1G3
P: (613) 691-0266
E: Mike.Leong@smithandandersen.com

CIVIL ENGINEERS: **D.B. GRAY ENGINEERING INC.**
1052 Kanih Dr.
Ottawa, ON K1G 4N1
P: (613)
E: d.gray@dbgrayengineering.com

LEGEND

- PROPOSED CONCRETE WALKWAY (BY OTHERS)
- PROPOSED PRECAST CONCRETE PAVER PATIO: Tecko Bloc Blu 80 Smooth, Linear, Greyed Nickel
- PROPOSED PEASTONE
- EXISTING GRASS
- PROPOSED SOD
- PROPOSED RIVERSTONE
- PROPOSED PERENNIALS & SHRUBS
- EXISTING TREE TO BE REMOVED (SEE TREE PROTECTION PLAN)
- EXISTING TREE TO REMAIN (SEE TREE PROTECTION PLAN)
- PROPOSED DECIDUOUS TREE
- PROPOSED CONIFEROUS TREE
- REQUIRED SOIL VOLUME -Refer to soil volume chart below proposed plant list
- LIGHT STANDARD (SEE ELECTRICAL)
- H — HYDRO LINE (SEE ELECTRICAL)
- STM — STORM SEWER (SEE CIVIL)
- SAN — SANITARY SEWER (SEE CIVIL)
- W — WATER LINE (SEE CIVIL)
- PROPOSED TREE PROTECTION FENCE (SEE TREE PROTECTION PLAN)
- TREE PLANTING SETBACK (SEE GEOTECHNICAL REPORT)

No.	Issue	Date MM/DD/YY	DR	CK
22	NORTHWEST SIDEWALK ADJUSTED	05/06/2026	WF	JL
21	REMOVE ARMOUR STONE BLOCKS AS PER CITY REQUIREMENT	04/27/2026	LC	JL
20	ISSUED FOR SITE PLAN COMMENTS	04/15/2026	WF	JL

JAMES B. LENNOX & ASSOCIATES INC.
LANDSCAPE ARCHITECTS
3332 CARLING AVE. OTTAWA, ONTARIO K2H 5A8
Tel. (613) 722-5168 **Fax. 1(866) 343-3942**

PROJECT

WIGWAMEN
2040 ARROWSMITH DRIVE, GLOUCESTER, ON K1J 8V9
PART OF BLOCK D
REGISTERED PLAN 848
CITY OF OTTAWA

DRAWING

LANDSCAPE PLAN

STAMP

ASSOCIATION OF LANDSCAPE ARCHITECTS ONTARIO — JAMES B. LENNOX — JBL — MEMBER

APPLICATION NO.
D07-12-23-0014

PLAN NO.
18936

START DATE
NOVEMBER 2022

JBLA PROJECT NO.
23VAN2312

PROJECT NORTH

DRAWING NO.
L.1

PLOT SIZE ARCH-D