

Surveyed by Annis, O'Sullivan, Vollebek Ltd.


Metric

DISTANCES SHOWN ON THIS PLAN ARE IN METRES AND CAN BE CONVERTED TO FEET BY DIVIDING BY 0.3048

1. This survey and plan are correct and in accordance with the Surveys Act, the Surveyors Act and the regulations made under them.
2. The survey was completed on the 9th day of December, 2024.

Ontario Land Surveyor

ASSOCIATION OF ONTARIO
LAND SURVEYORS
PLAN SUBMISSION FORM
V-90545

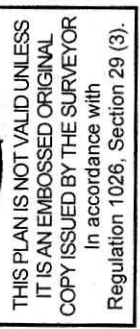

- | | | |
|--|---------|---------------------------------|
| | Dennies | Planted
Survey Monument Fund |
| | SIB | Standard Iron Bar |
| | SSSIB | Witness |
| | IB | Iron Bar |
| | (WIT) | |
| | (P) | |
| | (AOG) | Ammis O'Sullivan, Vollebekk Ltd |
| | (PI) | Plan 4R-19715 |
| | (F3) | (AOG) Plan dated March 26, 2008 |
| | (F2) | Plan 4R-34663 |
| | (F1) | Stock Retaining Wall |
| | CLF | Cable Link Fence |
| | PWF | Post and Wire Fence |
| | CSP | Chain Link Fence |
| | TTP | Corrugated Steel Pipe |
| | OT | Top of Pipe |
| | OC | Top of Grate |
| | V | Valve |
| | O SPTL | Septic Tank Lid |
| | OMHS | Maintenance Hole (Sanitary) |
| | S | Underground Sanitary Sewer |
| | W | Underground Water |
| | N | Underground Bell |
| | OW | Open Wires |
| | ow | Utility Pole |
| | O AN | Anchor |
| | O LS | Light Standard |
| | HM | Hydro Meter |
| | WM | Wall Mount |
| | B | Conditioner |
| | WB | Wall cap |
| | B | Bollard |
| | S | Sign |
| | MB | Mail Box |
| | | |
| | | Deciduous Tree |

1. Elevations shown are geodetic and are referred to the CGVD28 geodetic datum.
2. It is the responsibility of the user of this information to verify that the job benchmark has not been altered or disturbed and that it's relative elevation and description agrees with the information shown on this drawing.

1. This drawing cannot be accepted as acknowledging all of the utilities and it will be the responsibility of the user to contact the respective utility authorities for confirmation.

2. Only visible surface utilities were located.

3. Underground utility data derived from City of Ottawa utility sheet references FF-A-15 & FF-A-22.

4. A field check of underground plant by the pertinent utility authority is mandatory before any work involving break or repair is undertaken.

© Angus S. Gilling, Yorkville Inc. 2024. THIS PLAN IS PROTECTED BY CANADIAN COPYRIGHT.

Nepean, Ont. K2E 7S6
Phone: (613) 727-0850 / Fax: (613) 727-1079
Email: Nepean@acworld.com

**Ontario
Land Surveyors**

