



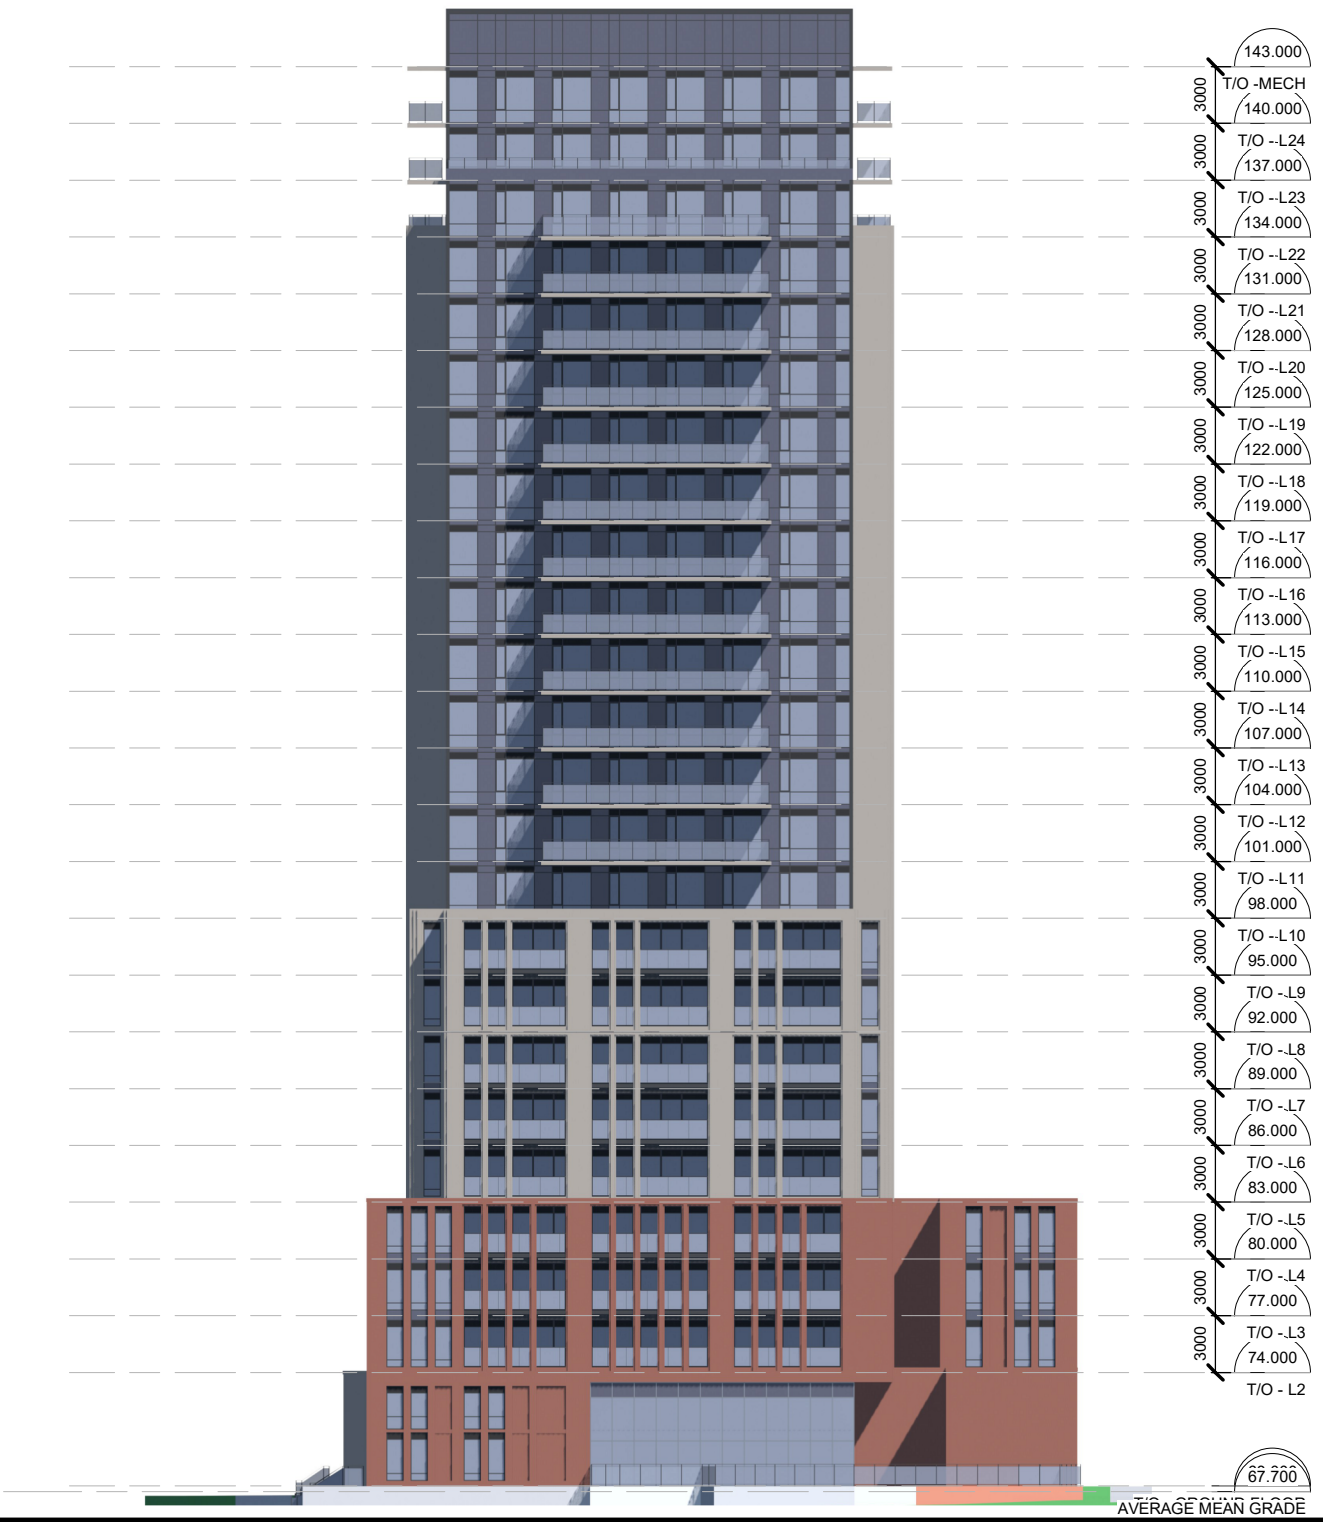

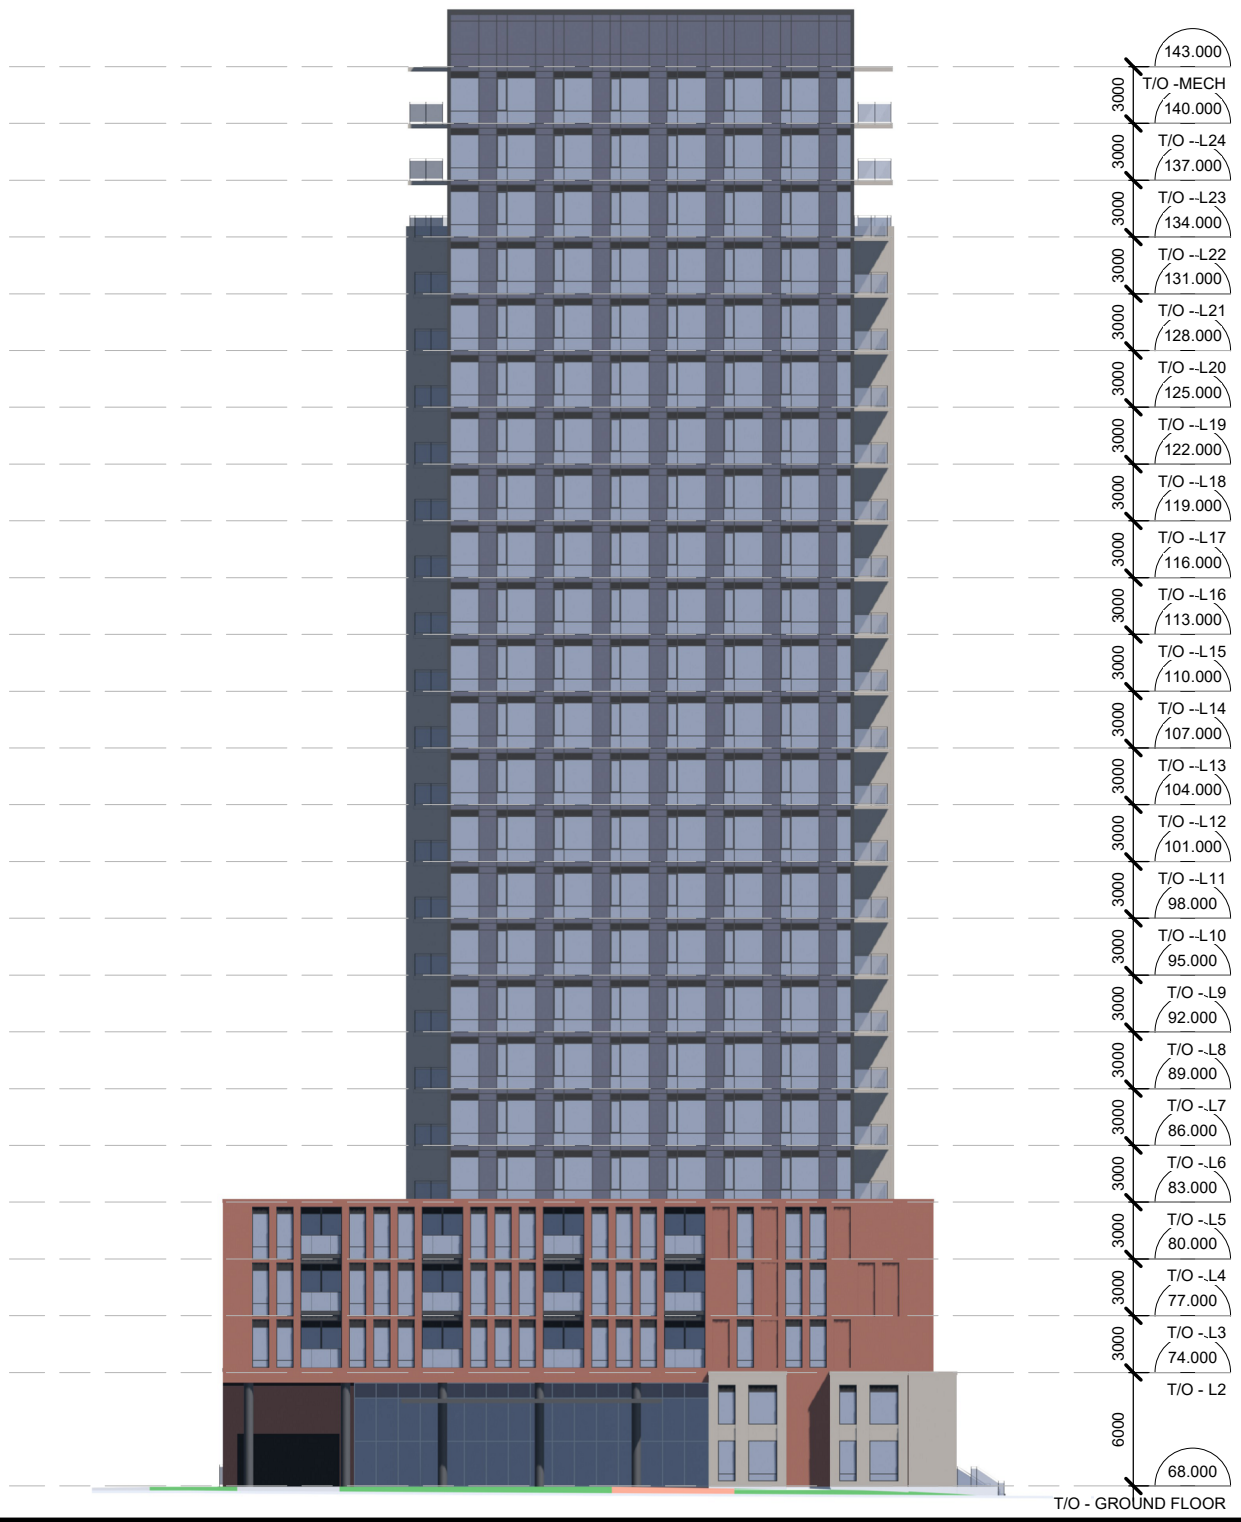







- (143.000)
- T/O - MECH
- (140.000)
- T/O -L24
- (137.000)
- T/O -L23
- (134.000)
- T/O -L22
- (131.000)
- T/O -L21
- (128.000)
- T/O -L20
- (125.000)
- T/O -L19
- (122.000)
- T/O -L18
- (119.000)
- T/O -L17
- (116.000)
- T/O -L16
- (113.000)
- T/O -L15
- (110.000)
- T/O -L14
- (107.000)
- T/O -L13
- (104.000)
- T/O -L12
- (101.000)
- T/O -L11
- (98.000)
- T/O -L10
- (95.000)
- T/O -L9
- (92.000)
- T/O -L8
- (89.000)
- T/O -L7
- (86.000)
- T/O -L6
- (83.000)
- T/O -L5
- (80.000)
- T/O -L4
- (77.000)
- T/O -L3
- (74.000)
- T/O - L2

(68.000)
T/O -GROUND FLOOR

